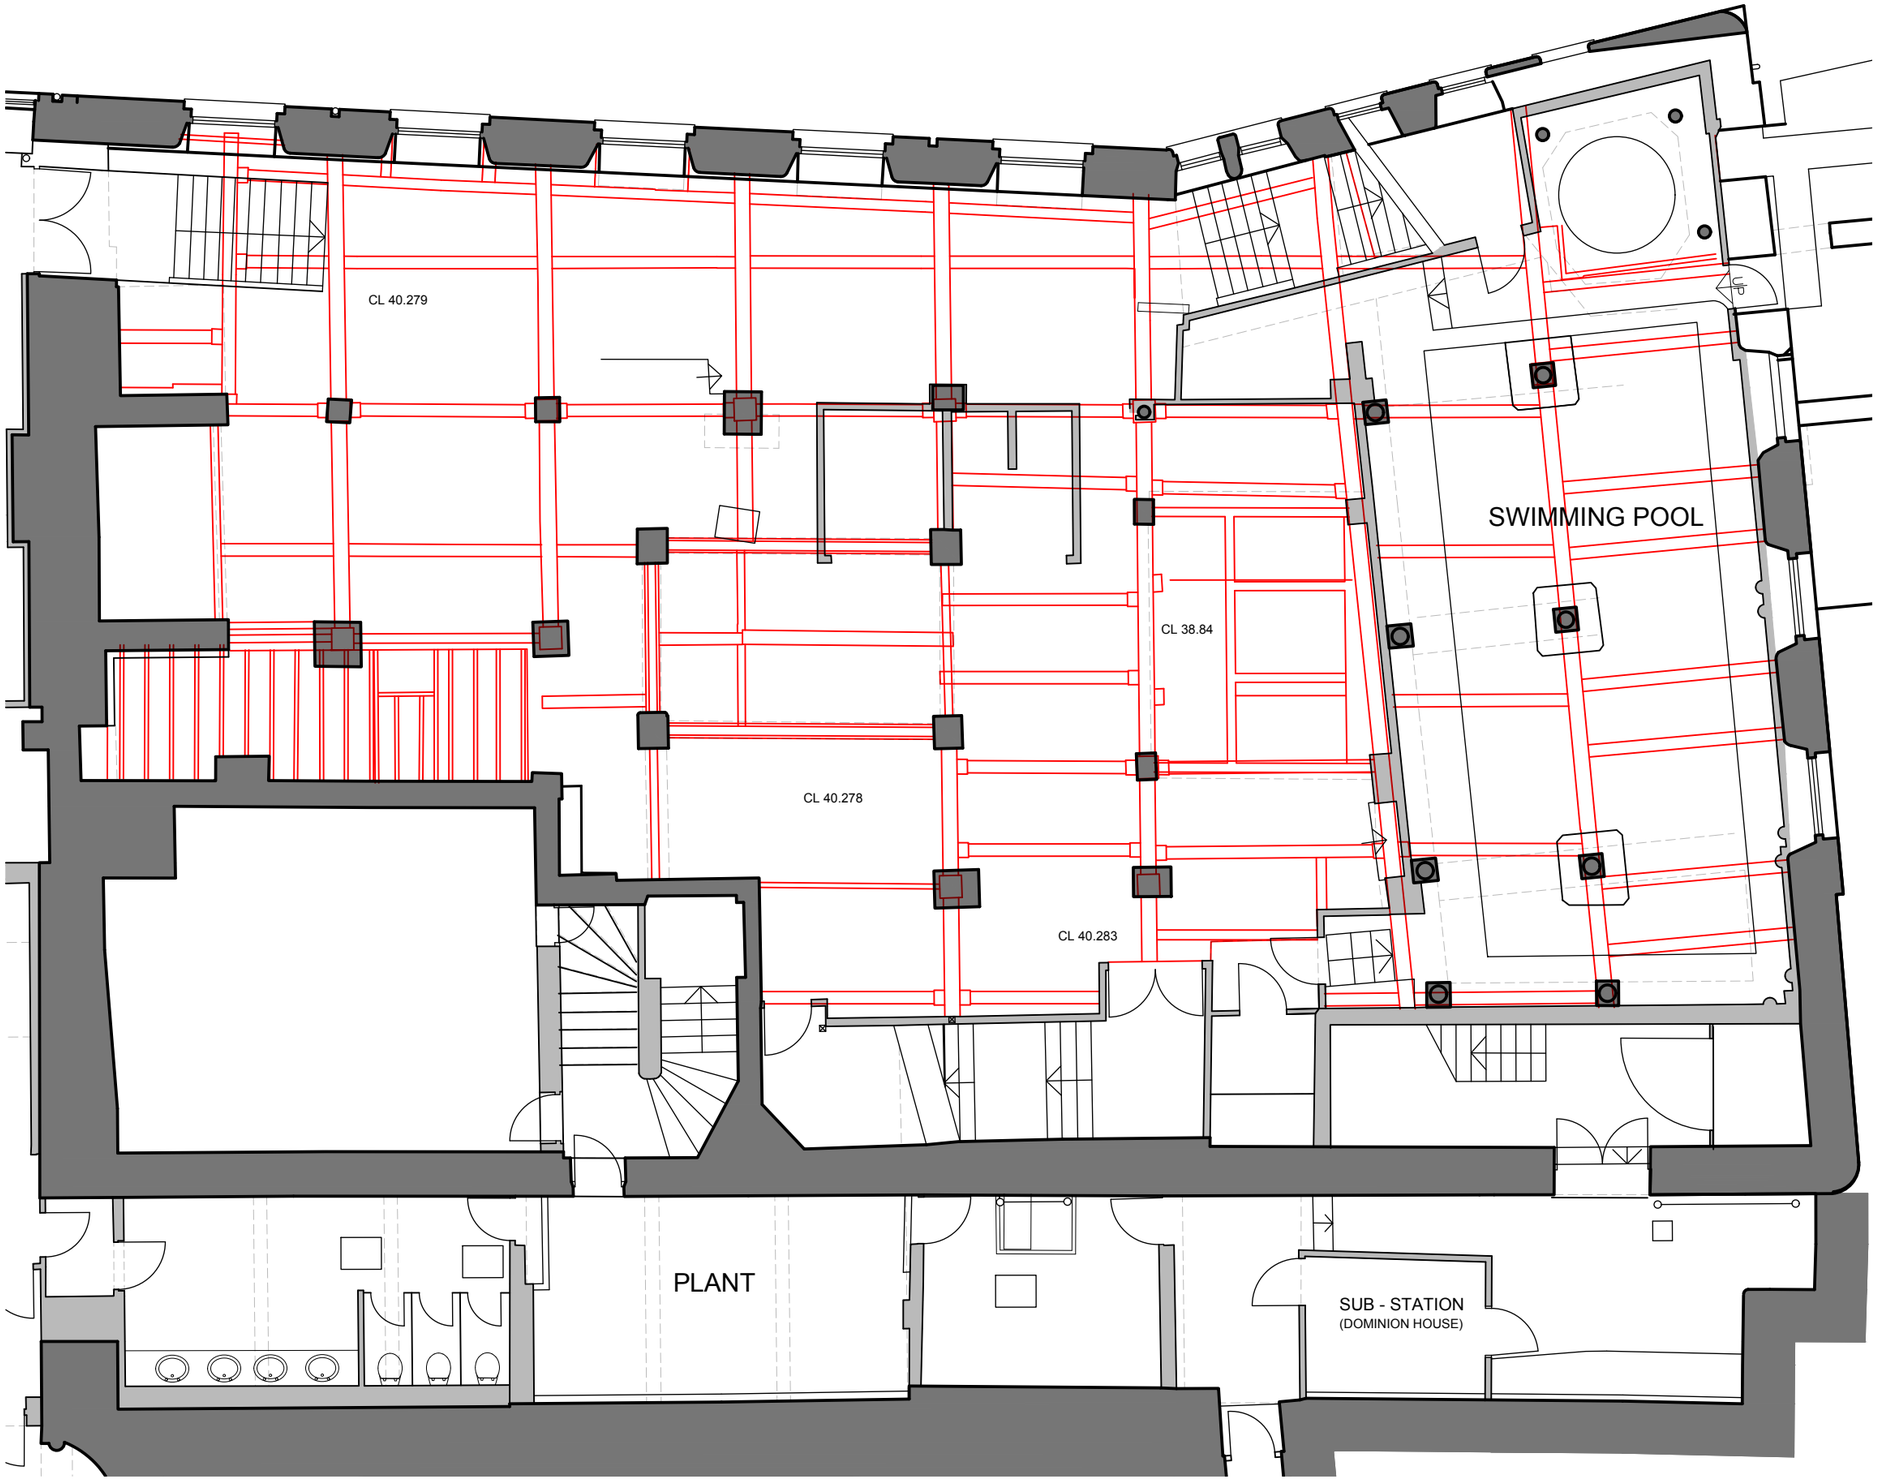


GENERAL NOTES:

ALL DIMENSIONS ARE TO BE CHECKED ON SITE WITH ANY DISCREPANCIES REPORTED TO THE ARCHITECT PRIOR TO THE WORKS BEING CARRIED OUT.

ALL WORKS ARE TO BE IN ACCORDANCE WITH THE PLANNING APPROVAL AND ANY SUBSEQUENT APPROVED LOCAL AUTHORITY PLANNING CORRESPONDENCE INCLUDING DRAWINGS, DOCUMENTS AND REPORTS.

ALL WORKS ARE TO COMPLY WITH THE BUILDING REGULATIONS, BRITISH STANDARDS, CODE OF PRACTICE, AND ANY LOCAL STATUTORY REQUIREMENTS.

ALL WORKS ARE TO COMPLY WITH CURRENT HEALTH AND SAFETY LEGISLATION, H.S.E. RECOMMENDATIONS/GUIDANCE AND THE CURRENT C.D.M. REGULATIONS.

THIS DRAWING IS TO BE READ IN CONJUNCTION WITH LEACH RHODES WALKER ARCHITECTS GENERAL ARRANGEMENT (L CODE) DRAWINGS, TOGETHER WITH RELEVANT DETAILED (A CODE) DRAWINGS AND SPECIFICATIONS.

THIS DRAWING IS BASED ON H&T MEASURE SURVEY DATED OCTOBER 2017.

KEY:

EXISTING BEAMS

rev	description	drwn	auth	date

DO NOT SCALE OFF THIS DRAWING
© LEACH RHODES WALKER 2001

LeachRhodesWalker Architects

info@lrw.co.uk | www.lrw.co.uk
50 Dearmans Place Manchester M3 5LH

Manchester +44 (0)161 833 0211
London +44 (0)207 201 2160
Bucharest +40 (21)650 4026

client
SACO

project
THE ATRIUM
MANCHESTER

project no	drawing no	rev
7664	L(26)17	

description -
BASEMENT FLOOR EXISTING REFLECTIVE CEILING PLAN

scale	date drawn	drawn by	authorised by
1:100 @ A3	06.12.17	HJ	CM

File Ref: L:\7664 The Atrium\Drawings\Sketch\L(26)17 Basement Floor Existing.DWG Printed by: Carl Murphy

purpose of issue
planning ○ building regs ○ tender ○ comment ○ approval ○ construction ○