


COPYRIGHT OF THIS DRAWING IS VESTED IN THE ARCHITECT AND IT MUST NOT BE COPIED OR REPRODUCED WITHOUT CONSENT. FIGURED DIMENSIONS ONLY ARE TO BE TAKEN FROM THIS DRAWING. ALL CONTRACTORS MUST VISIT THE SITE AND BE RESPONSIBLE FOR TAKING AND CHECKING ALL DIMENSIONS RELATIVE TO THEIR WORK. SPACE INVADER DESIGN LTD ARE TO BE ADVISED OF ANY VARIATION BETWEEN DRAWINGS AND SITE CONDITIONS. DO NOT SCALE OFF THIS DRAWING ..... IF IN DOUBT ASK

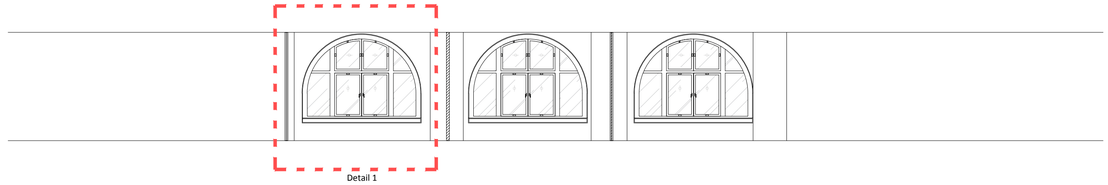


Elevation A
1:100

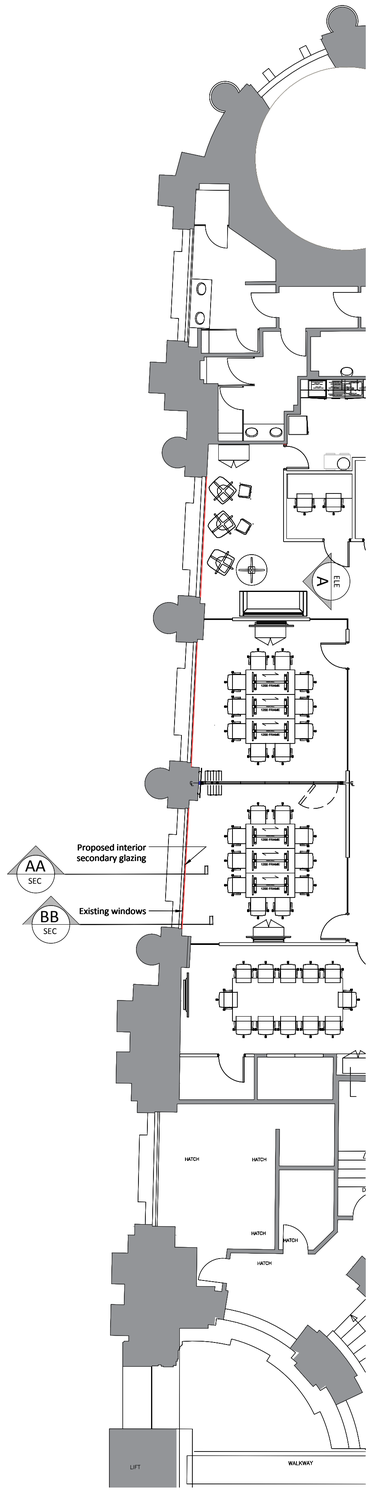

Location A
1:100

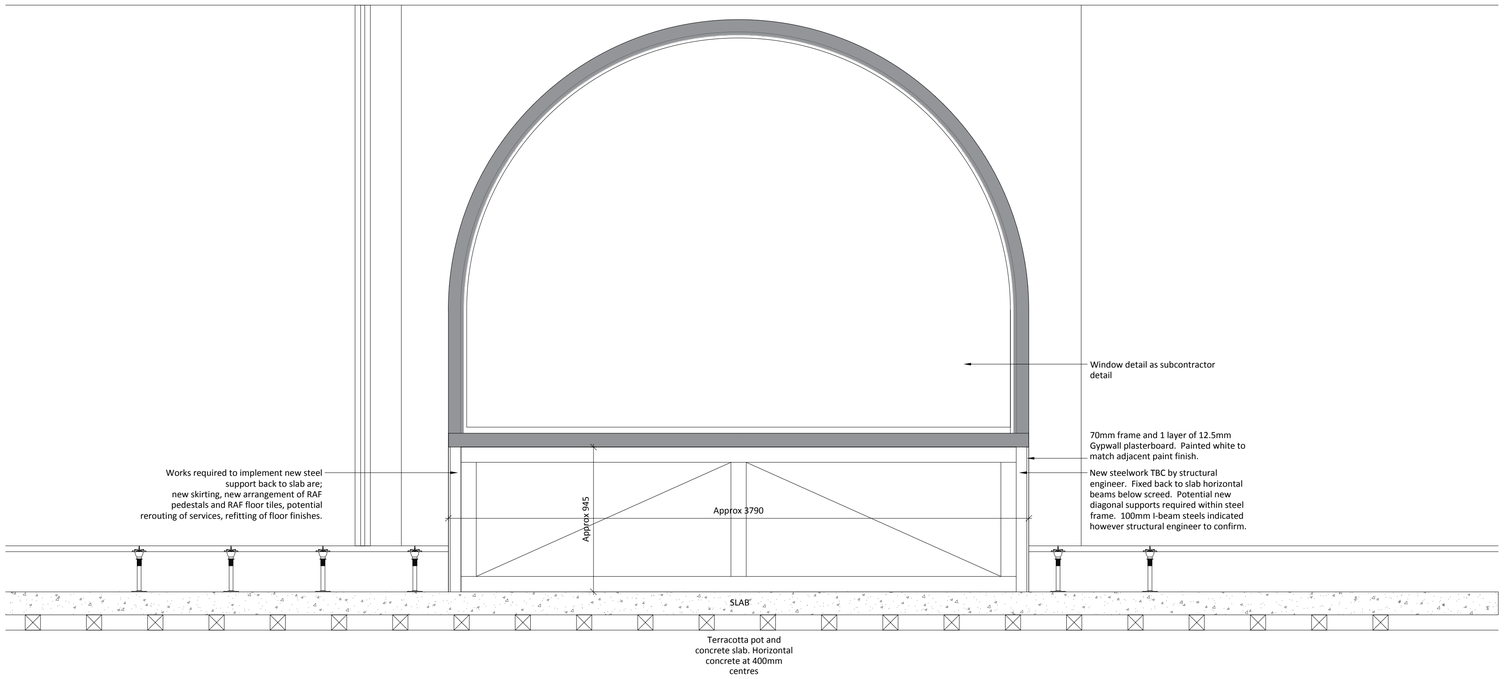

Detail 1 - Existing Curved Window Glazing
1:20

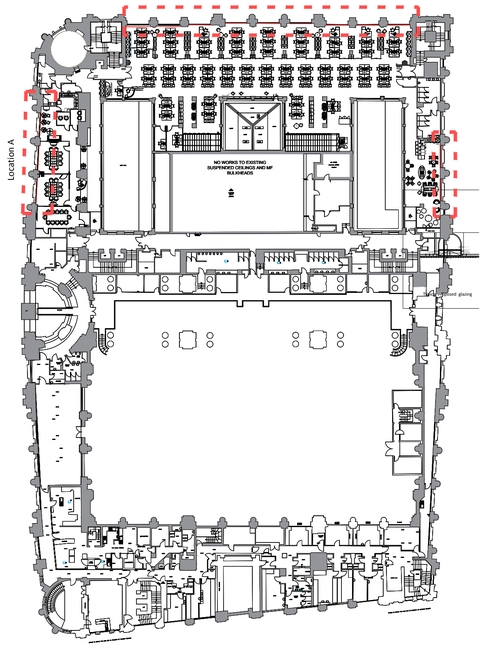

Site plan highlighting relevant windows
1:500

CLIENT LOGO:

REVISION:	DETAILS:	BY:	DATE:

PROJECT:
MANCHESTER ROYAL EXCHANGE

CLIENT:
Hines

DRAWING TITLE:
First Floor - Typical Secondary Glazing Details - Alternative Sketch

PROJECT NUMBER:	DRAWING NUMBER:
14038	(SK)622
SCALE: 1:20@A1	**REVISION:**
DRAWN DATE: 17/11/17	**DRAWN BY:** AD
ISSUE: PLANNING	**CHECKED:** AD

SpaceInvader

MANCHESTER
2 COMMERCIAL STREET, CASTLEFIELD, MANCHESTER. M15 4RQ
TEL NO: 0161 819 2504

LONDON
59 CARTER LANE, LONDON, EC4V 5AQ
TEL NO: 0203 489 0305

EMAIL INFO@SPACEINVADERDESIGN.CO.UK
WEB WWW.SPACEINVADERDESIGN.CO.UK