

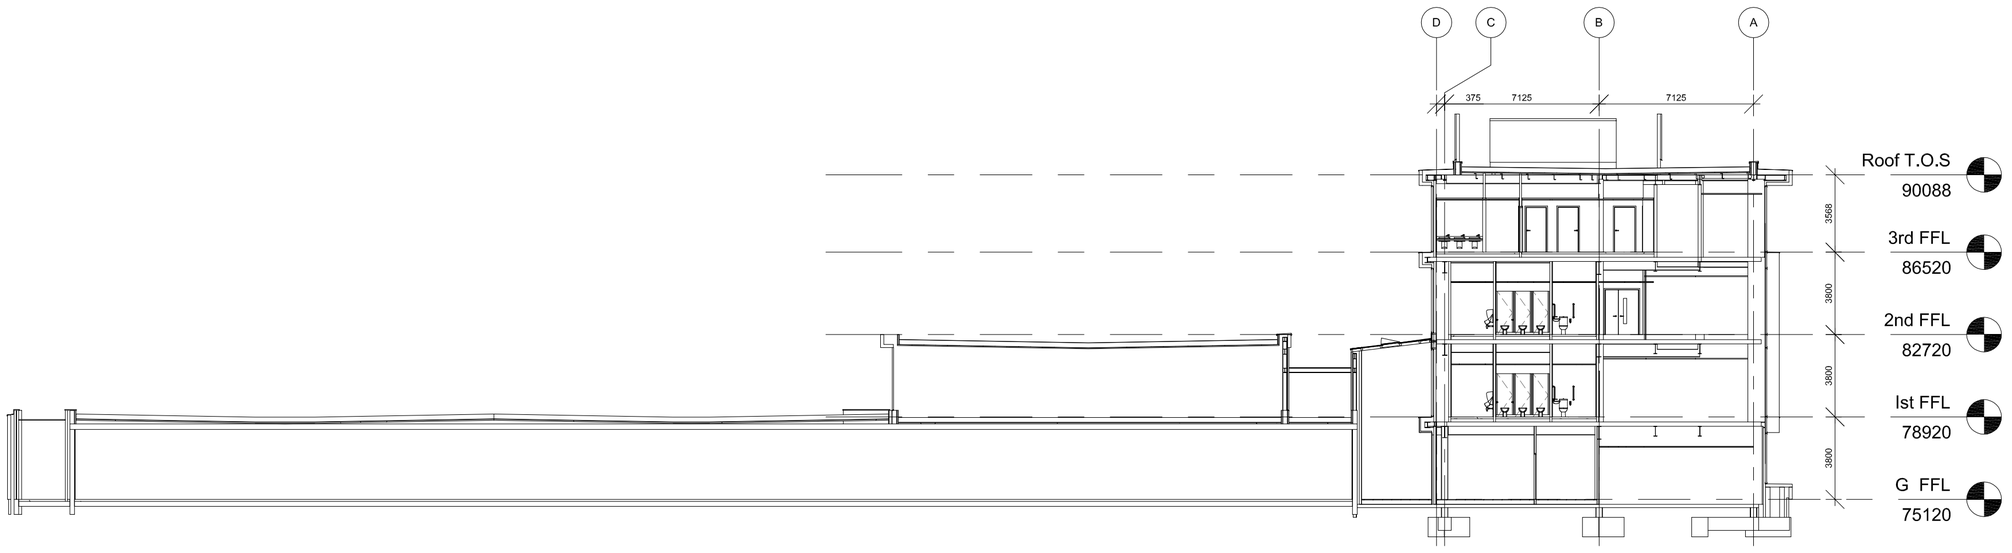



Section A-A

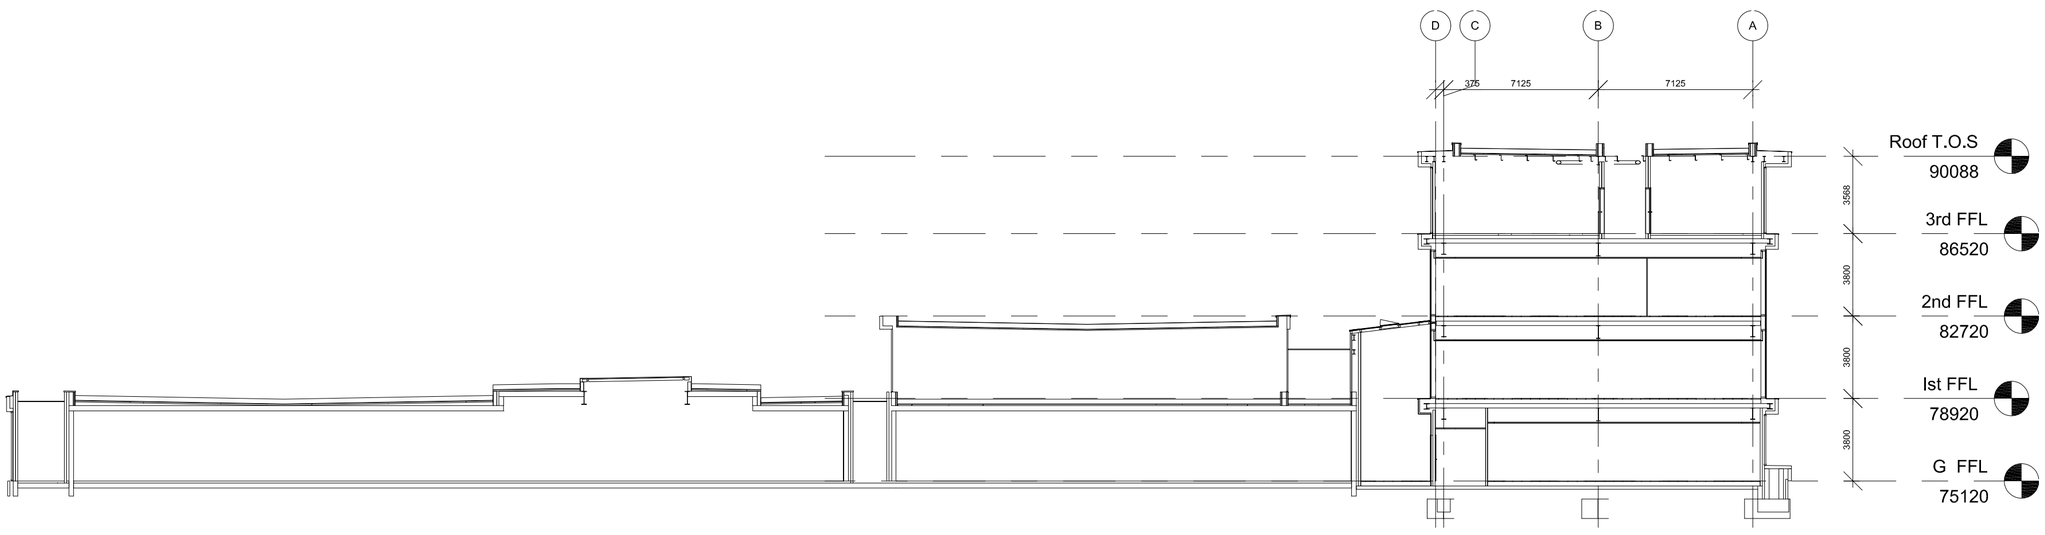


Section B-B

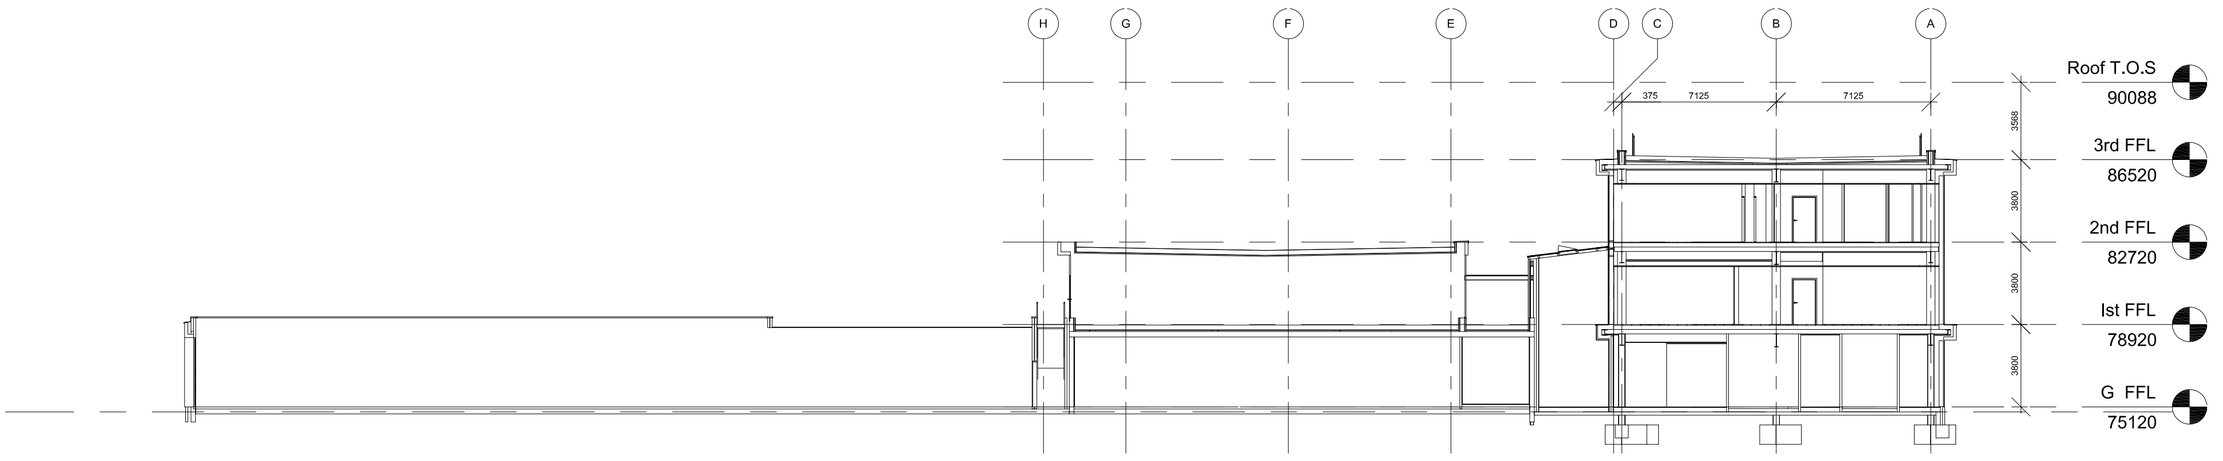

Section C-C

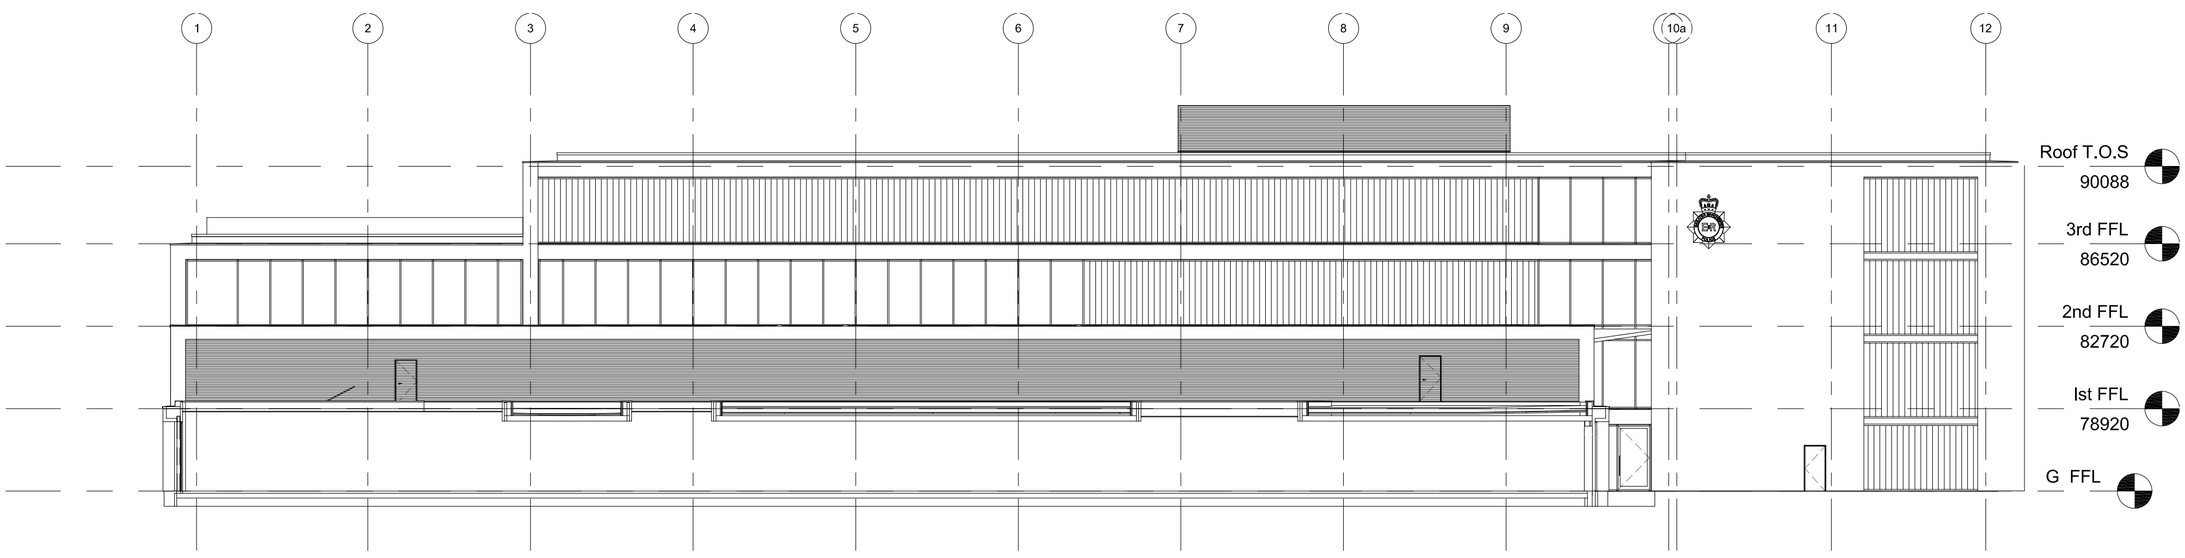

Section D-D

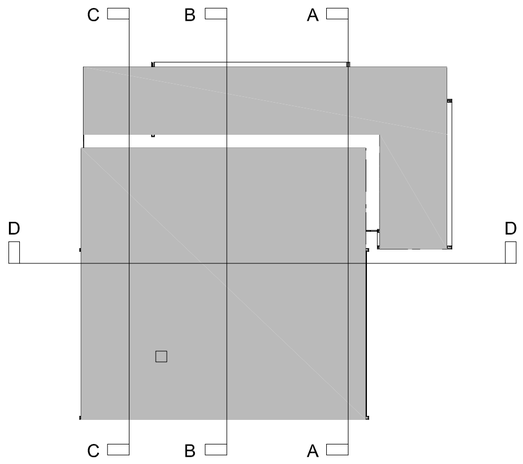

Key Plan

rev	description	date	dr by	ap by
original by: PC		date created: March 09		DPL

Aedas

Aedas Architects
Aedas Architects Ltd
Parsonage Chambers
3 The Parsonage
Manchester M3 2HW
United Kingdom

T +44(0)161 8287900
F +44(0)161 8287930
E manchester@aedas.com
aedas.com

client name
Ask Goodman Developments
Greater Manchester Police

project
GMP Relocation
Central Park Divisional Headquarters

drawing
BUILDING SECTIONS A, B, C and D

computer file	plot date
C:\Documents and Settings\andrew.brown\Desktop\Div HQ Central Option 1.rvt	7/07/2009 10:32:46
project number: 2007.00349.002	scale: 1:200 @A1
drawing number: PL (0) 013	rev:	issue status: Planning

This drawing is to be read in conjunction with all related drawings. Do not scale from this drawing. All dimensions must be checked and verified on site before commencing any work or producing shop drawings. The originator should be notified immediately of any discrepancy.
This drawing is copyright and remains the property of Aedas.