




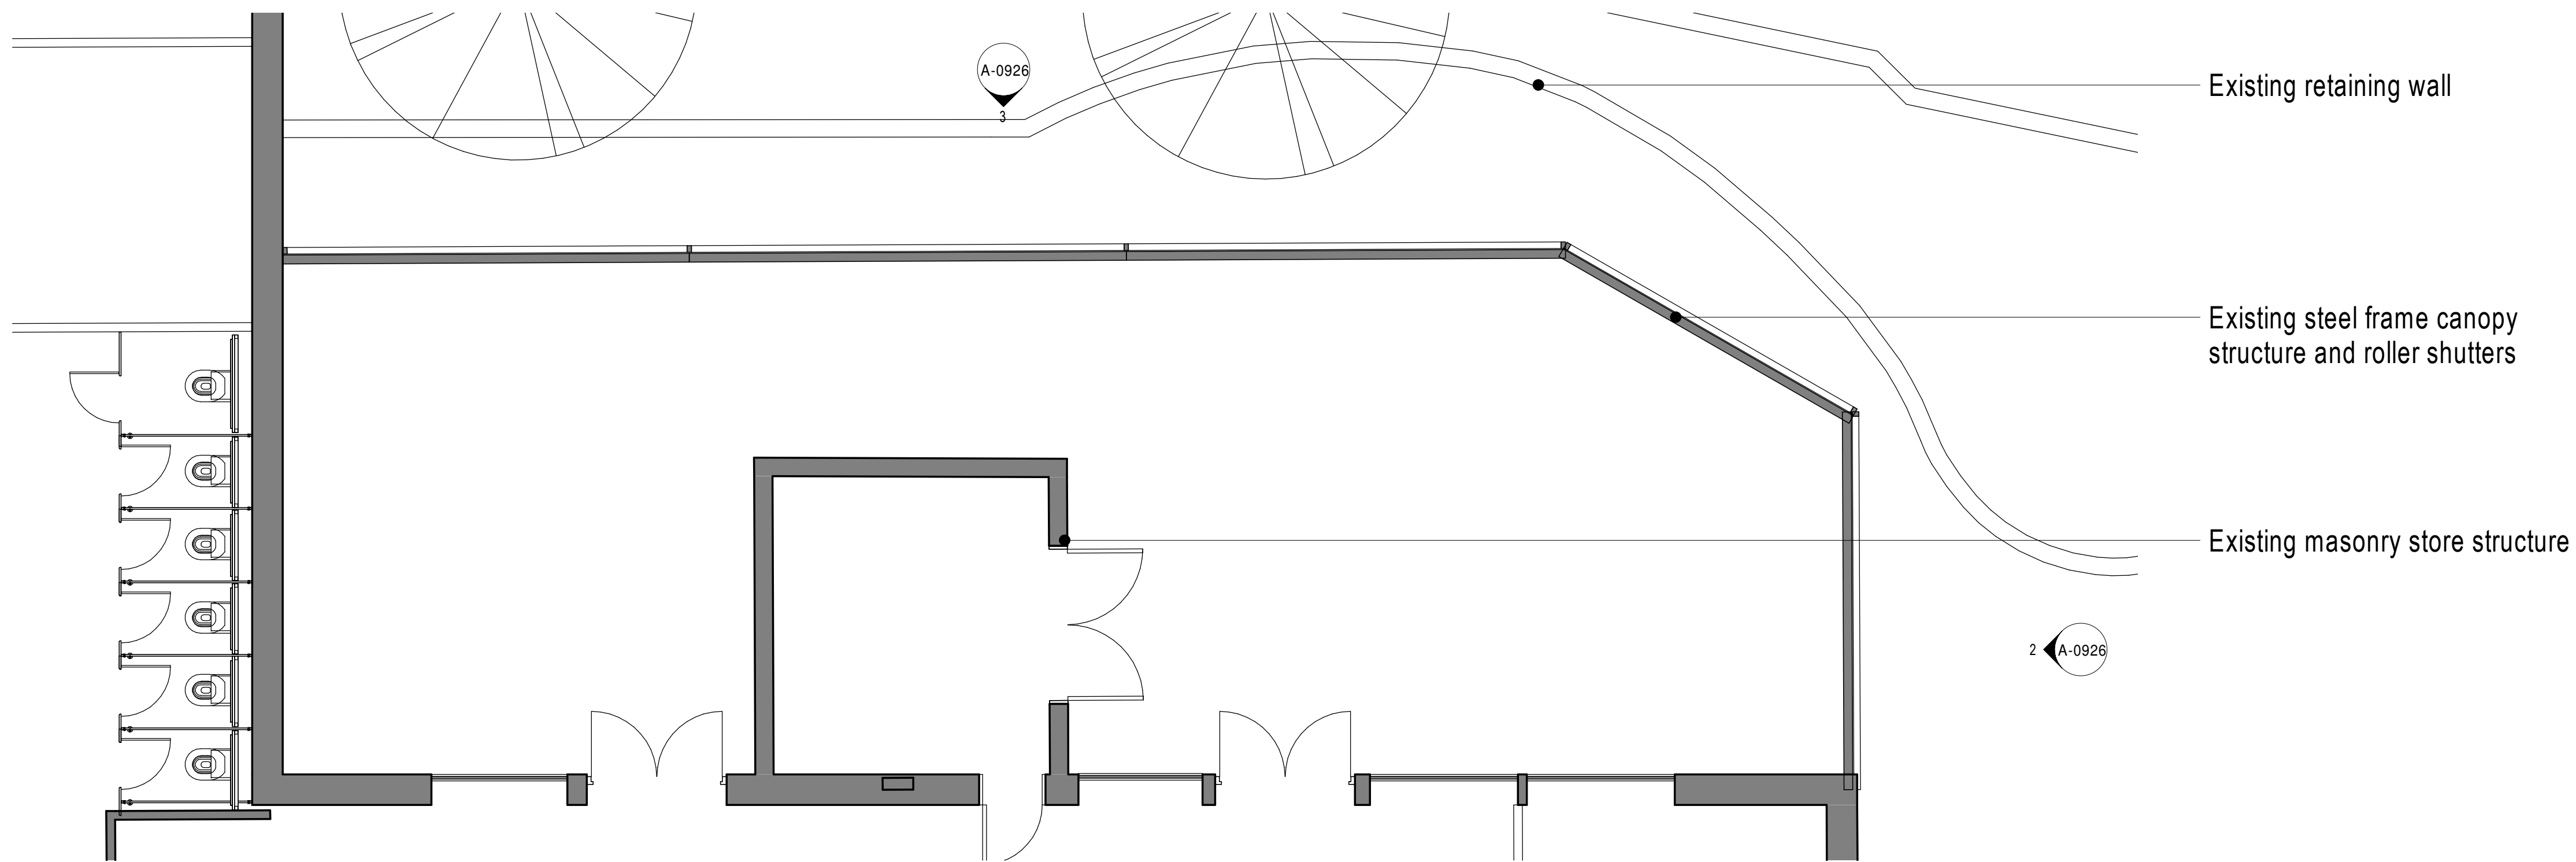

1 EXISTING PLAN
1 : 50

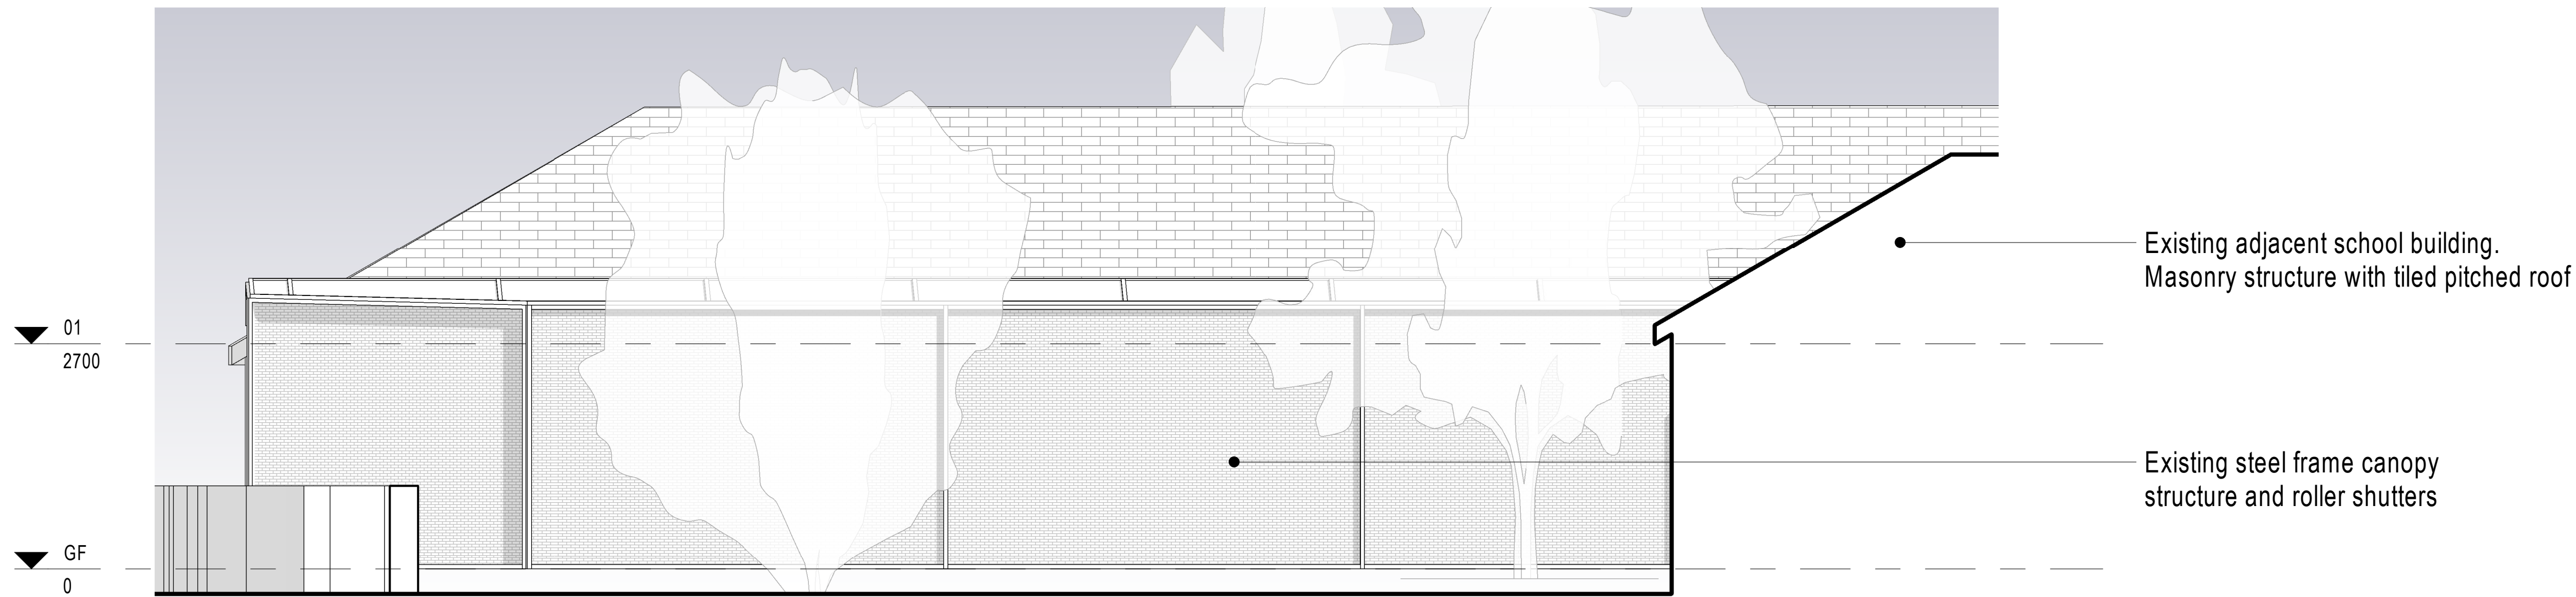


3 EXISTING ELEVATION A
1 : 50

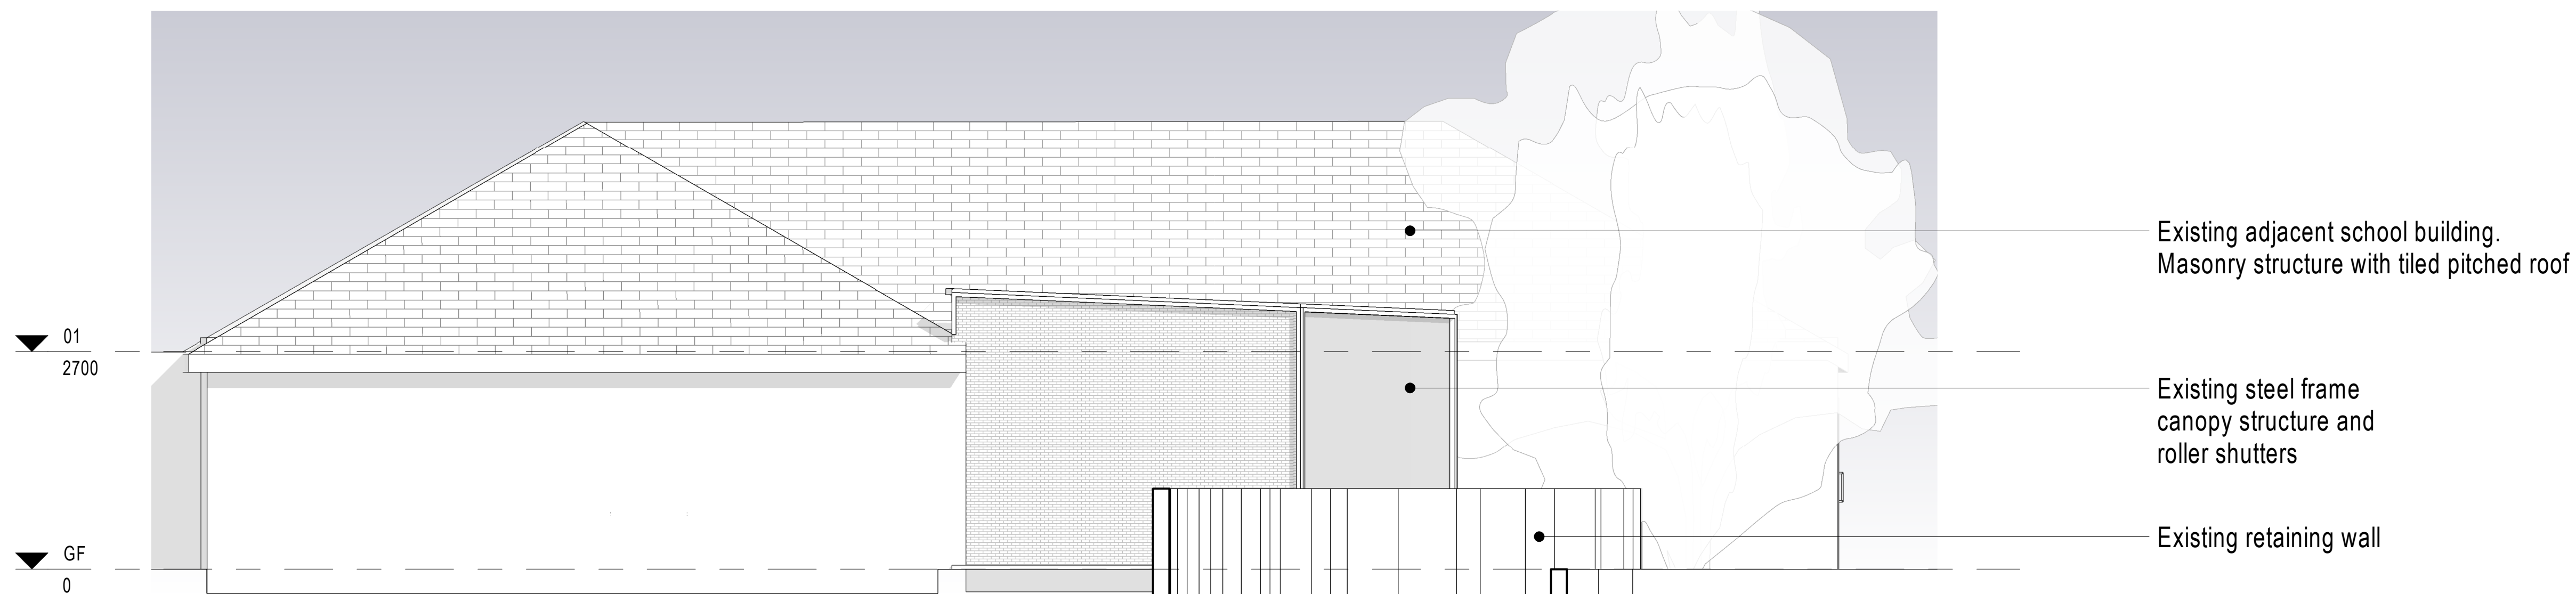

2 EXISTING ELEVATION B
1 : 50

Planning					
REVISION	DATE	DESCRIPTION	ARCHITECT	PARTNER	
SZ P 1	01/03/21	Planning Submission			ADP

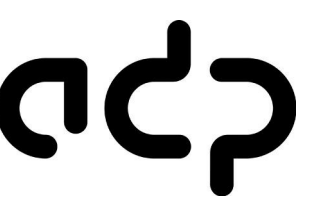CHECK ALL DIMENSIONS AND VERIFY ON SITE. REPORT ANY ERRORS OR OMISSIONS			
		Cantay House Park End Street Oxford OX1 1JD T +44 (0) 1865 248045 E oxford@adp-architecture.com www.adp-architecture.com	
JOB TITLE:			
CRAVENWOOD PRIMARY SCHOOL MANCHESTER			
DRAWING TITLE:			
GENERAL ARRANGEMENT - EXISTING			
SCALE: 1 : 50		DRAWING SHEET SIZE: A1	
JOB CODE: ULCPS	DRAWING NUMBER: ADP-00-ZZ-DR--A-0926		REVISION: S2 P 1