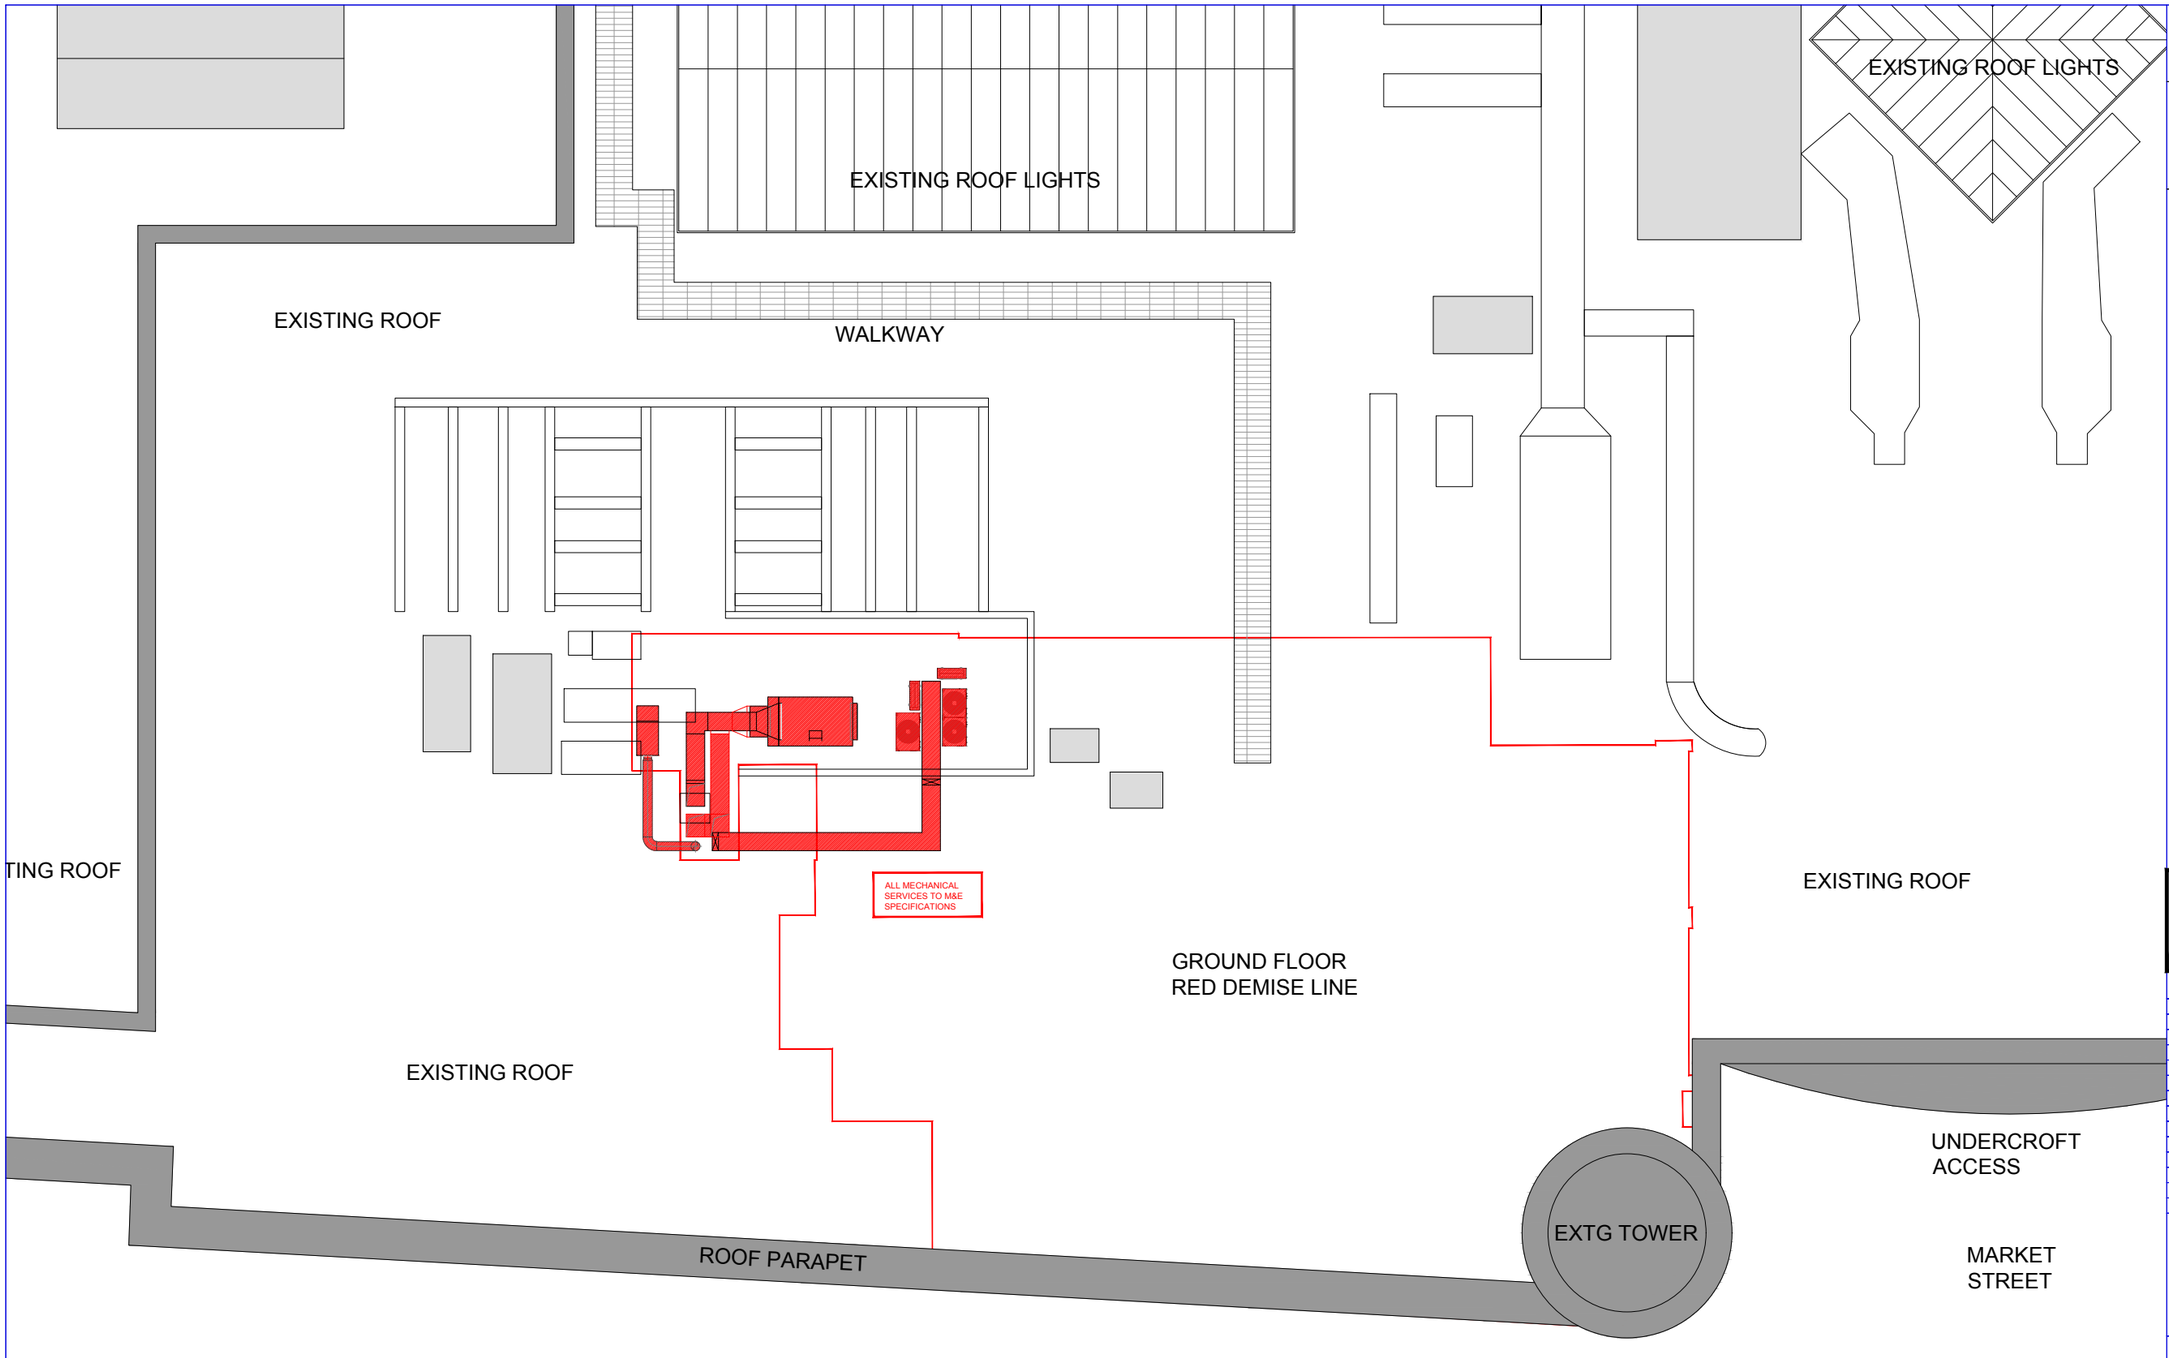


Notes:
This drawing is the copyright and property of RBSG.
It must not be copied or published without written consent.
Do not scale from this drawing except for planning purposes.

LEWIS AND HICKEY
1 St. Bernard's Row
Edinburgh
EH4 1HW
Tel: 0131 343 6222
Fax: 0131 332 7332
Email: ebury@lewishickey.com

TO BE READ IN CONJUNCTION WITH M&E DRAWINGS AND SPECIFICATIONS:
C/15/692-M09

rev	description	date

The Royal Bank of Scotland Group

project
19 MARKET STREET
MANCHESTER
M1 1WR

title
ROOF PLAN
PROPOSED
SUPER FLAGSHIP

scale
1:100@A1 1:200@A3

drn	chk	app
SE	EFF	
date	date	date
29.10.15	29.10.15	

consultants' drawing number
E5755-GA-RF

brand

rbs drawing number
-

rev.