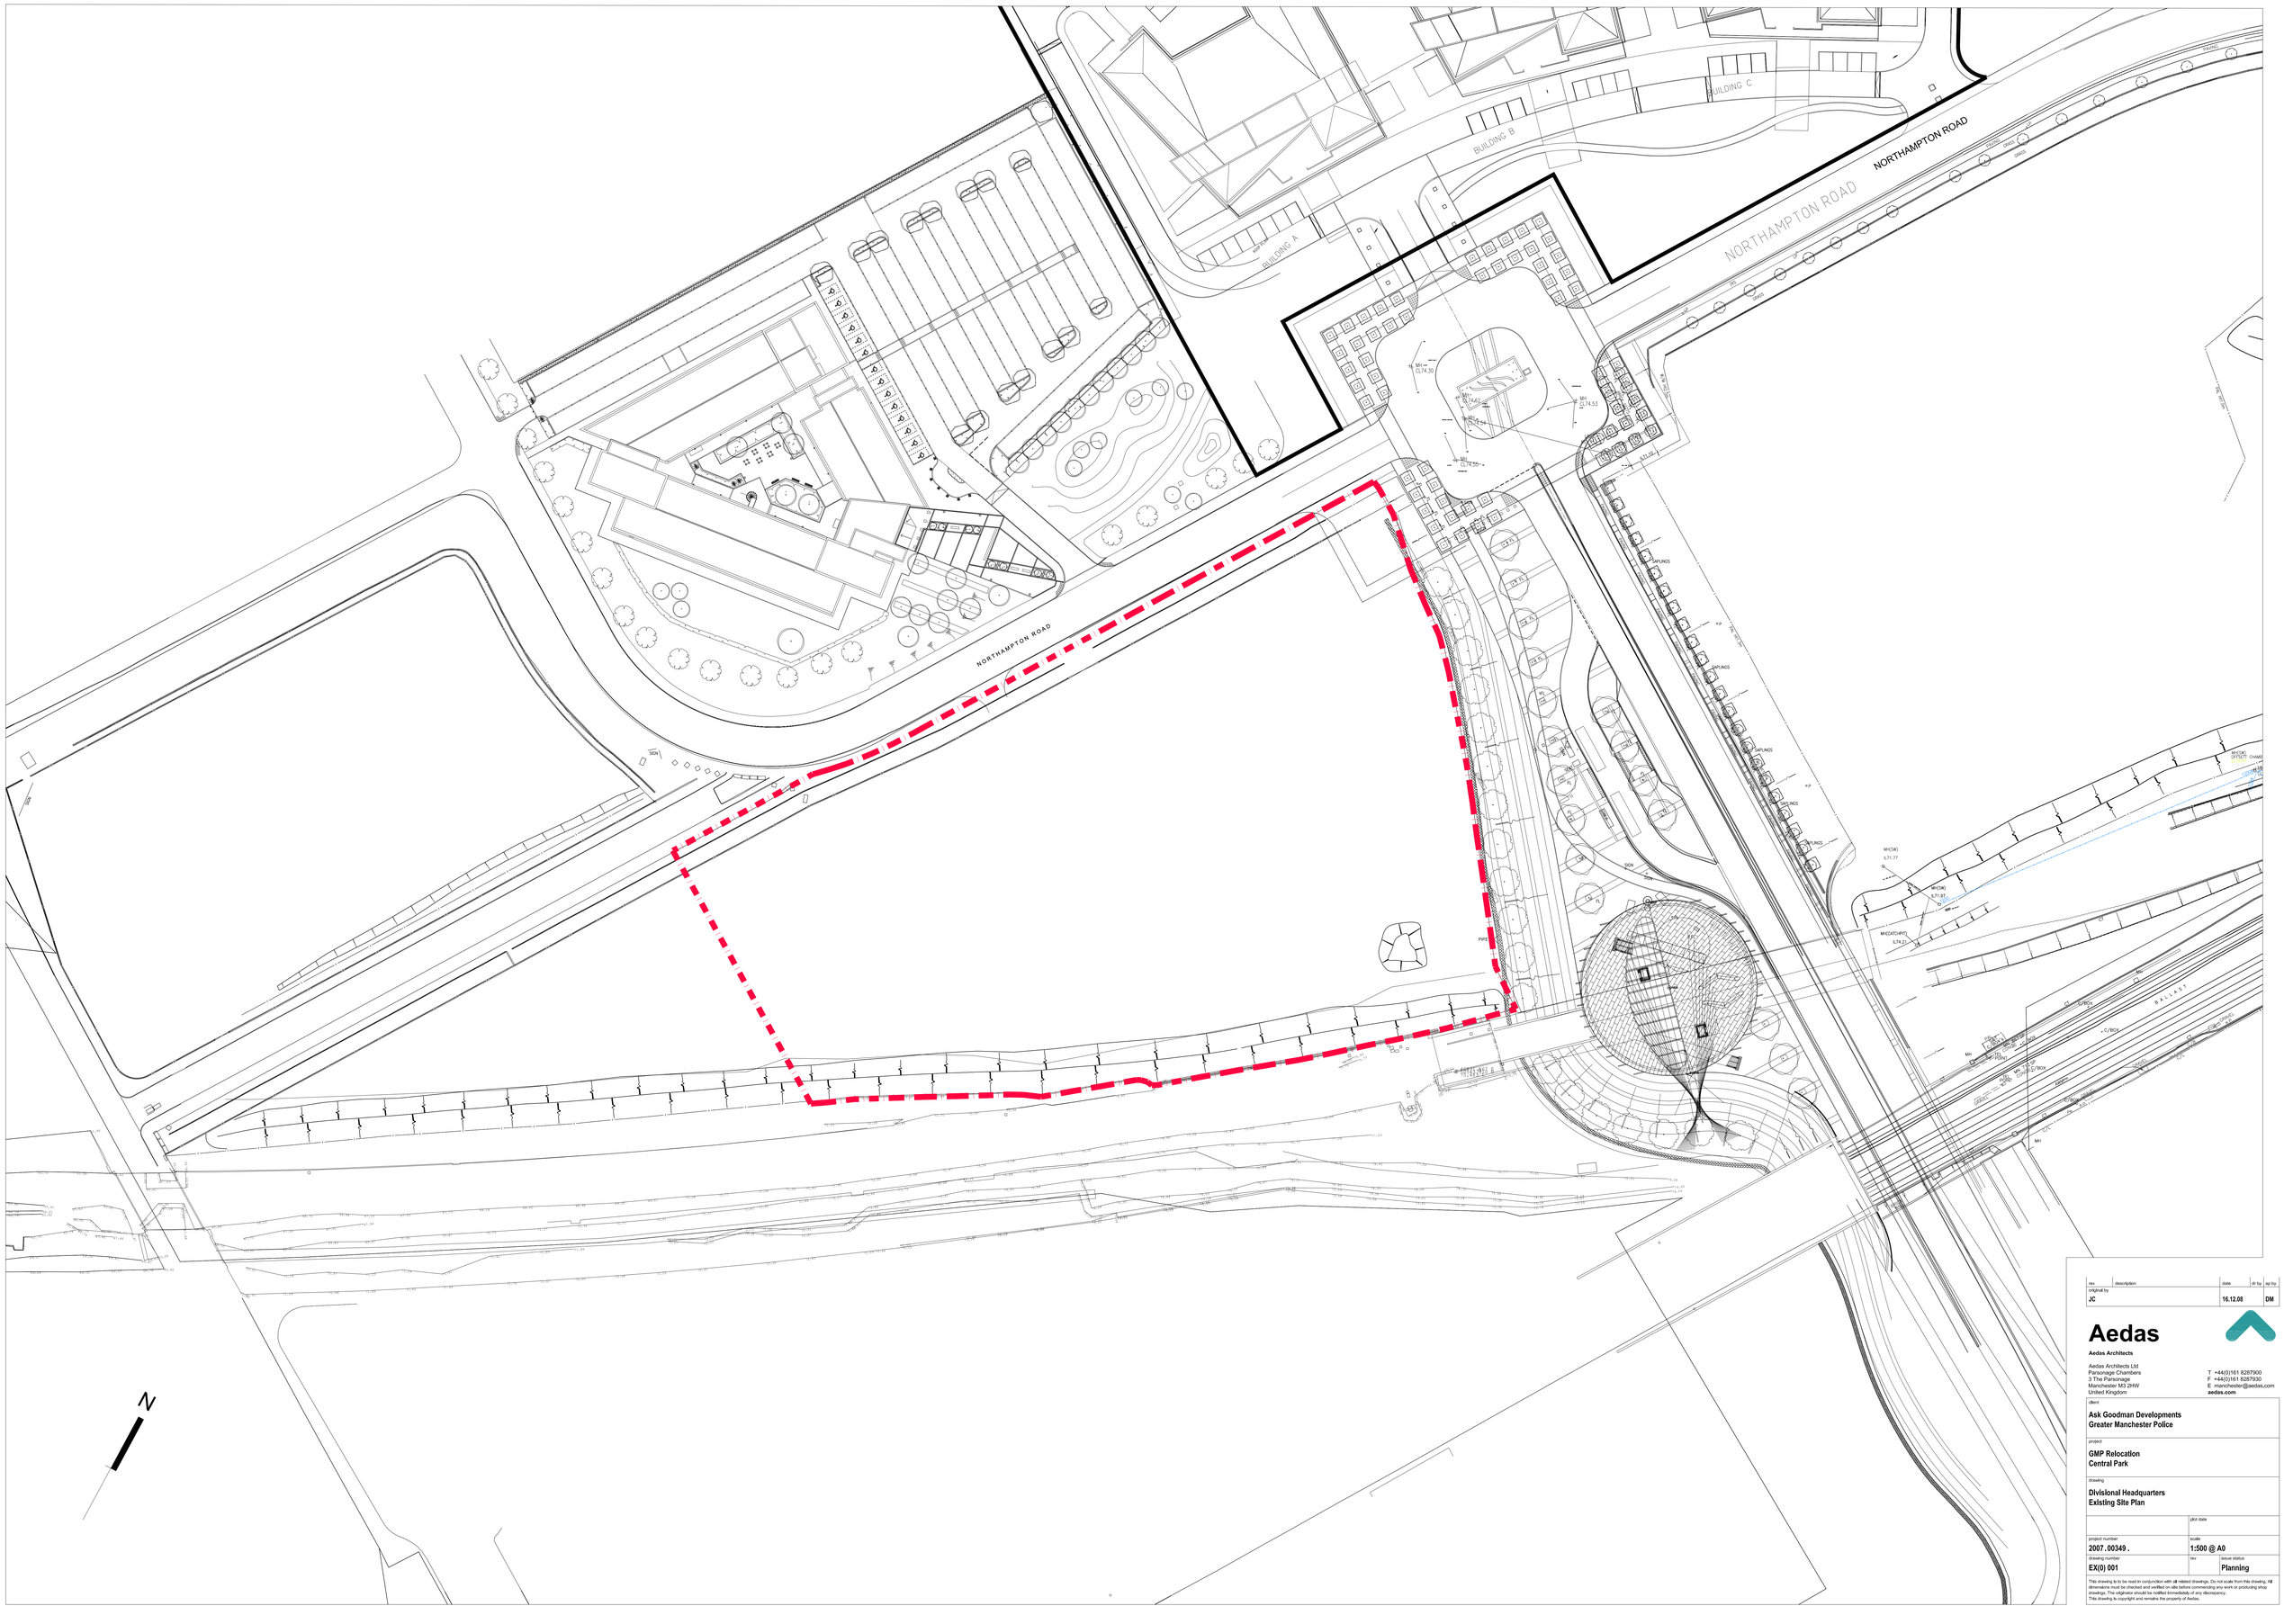


rev	description	date	dr by	ap by
original by JC		16.12.08	DM	

Aedas

Aedas Architects

Aedas Architects Ltd
Parsonage Chambers
3 The Parsonage
Manchester M3 2HW
United Kingdom

T +44(0)161 8287900
F +44(0)161 8287930
E manchester@aedas.com
aedas.com

client
Ask Goodman Developments
Greater Manchester Police

project
GMP Relocation
Central Park

drawing
Divisional Headquarters
Existing Site Plan

	plot date
project number **2007 .00349 .**	scale **1:500 @ A0**
drawing number **EX(0) 001**	rev
	issue status **Planning**

This drawing is to be read in conjunction with all related drawings. Do not scale from this drawing. All dimensions must be checked and verified on site before commencing any work or producing shop drawings. The originator should be notified immediately of any discrepancy.
This drawing is copyright and remains the property of Aedas.