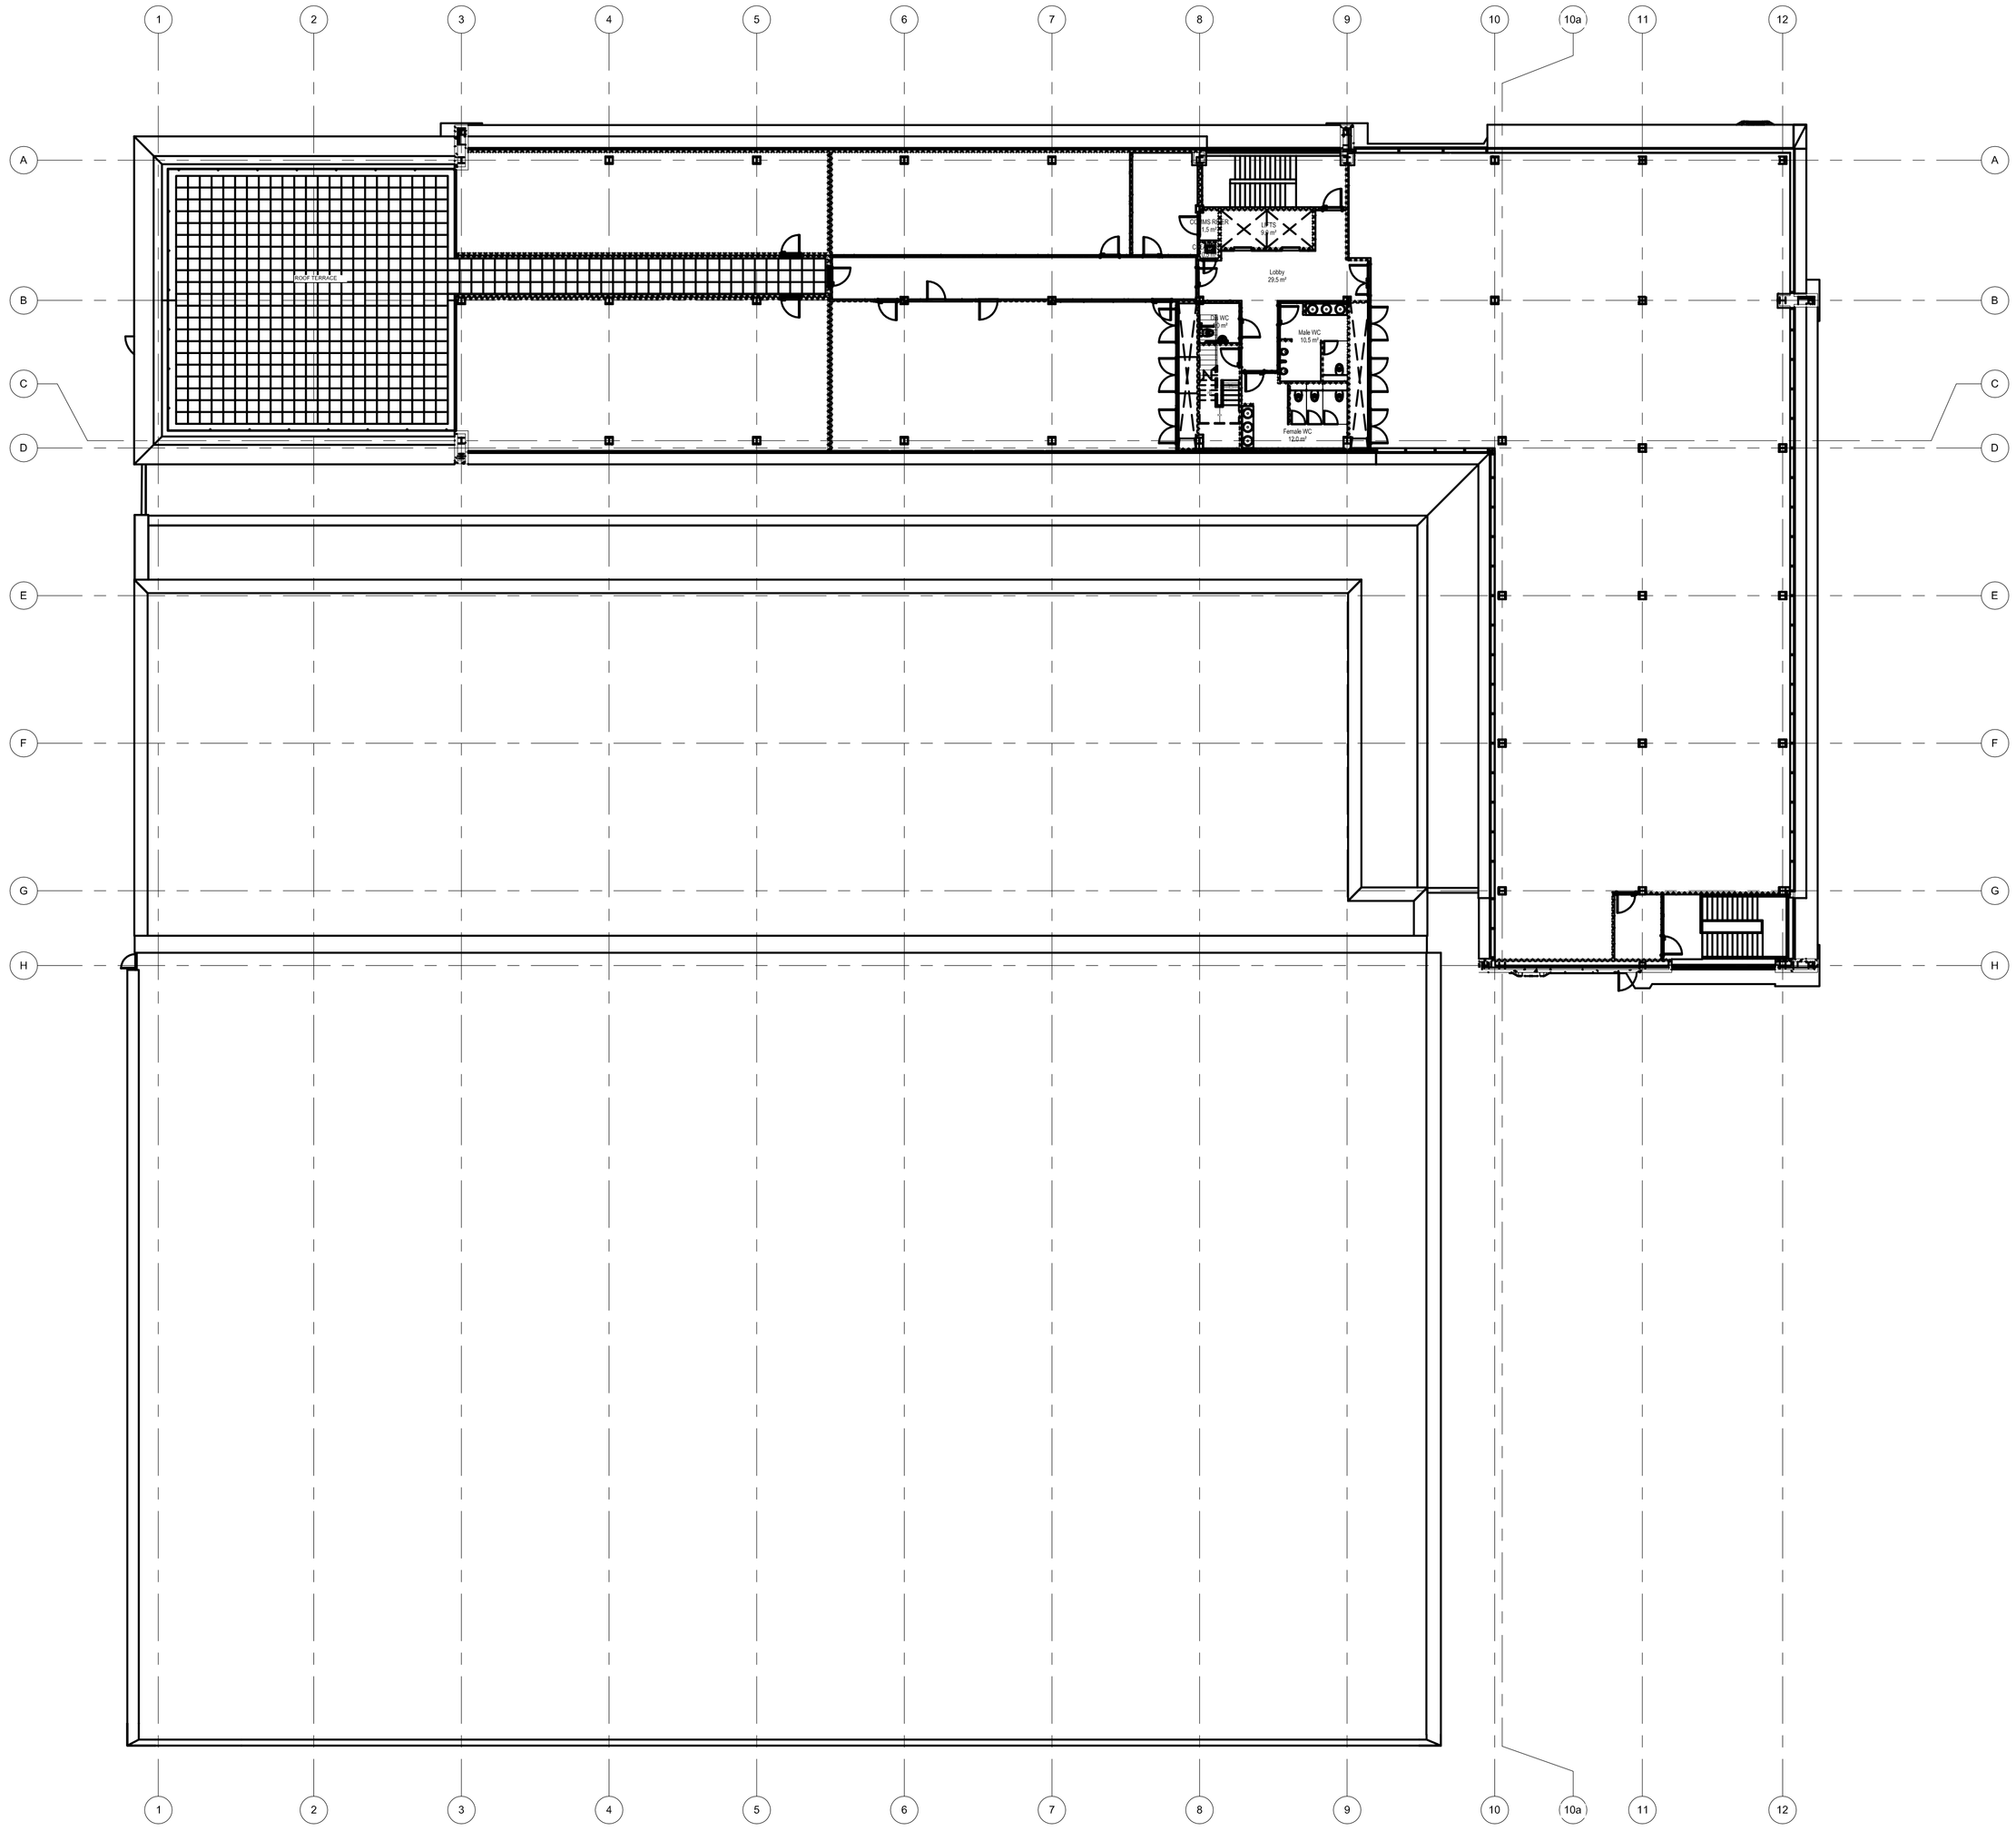

rev	description	date	dr by	ap by
original by		date created		

Aedas

Aedas Architects
Aedas Architects Ltd
Parsonage Chambers
3 The Parsonage
Manchester M3 2HW
United Kingdom

T +44(0)161 8287900
F +44(0)161 8287930
E manchester@aedas.com
aedas.com

client name
Ask Goodman Developments
Greater Manchester Police

project
GMP Relocation
Central Park Divisional Headquarters

drawing
Third Floor Plan

computer file	plot date
H:\RJ\Jan\2007\00349.002 GMP Divisional HQ\edas Rev\Indy Brown Local Model\ndy.rvt	1/07/2009

project number	scale
2007.00349.002	1 : 200 @A1

drawing number	rev	issue status
PL(0)006		Planning

This drawing is to be read in conjunction with all related drawings. Do not scale from this drawing. All dimensions must be checked and verified on site before commencing any work or producing shop drawings. The originator should be notified immediately of any discrepancy.
This drawing is copyright and remains the property of Aedas.