




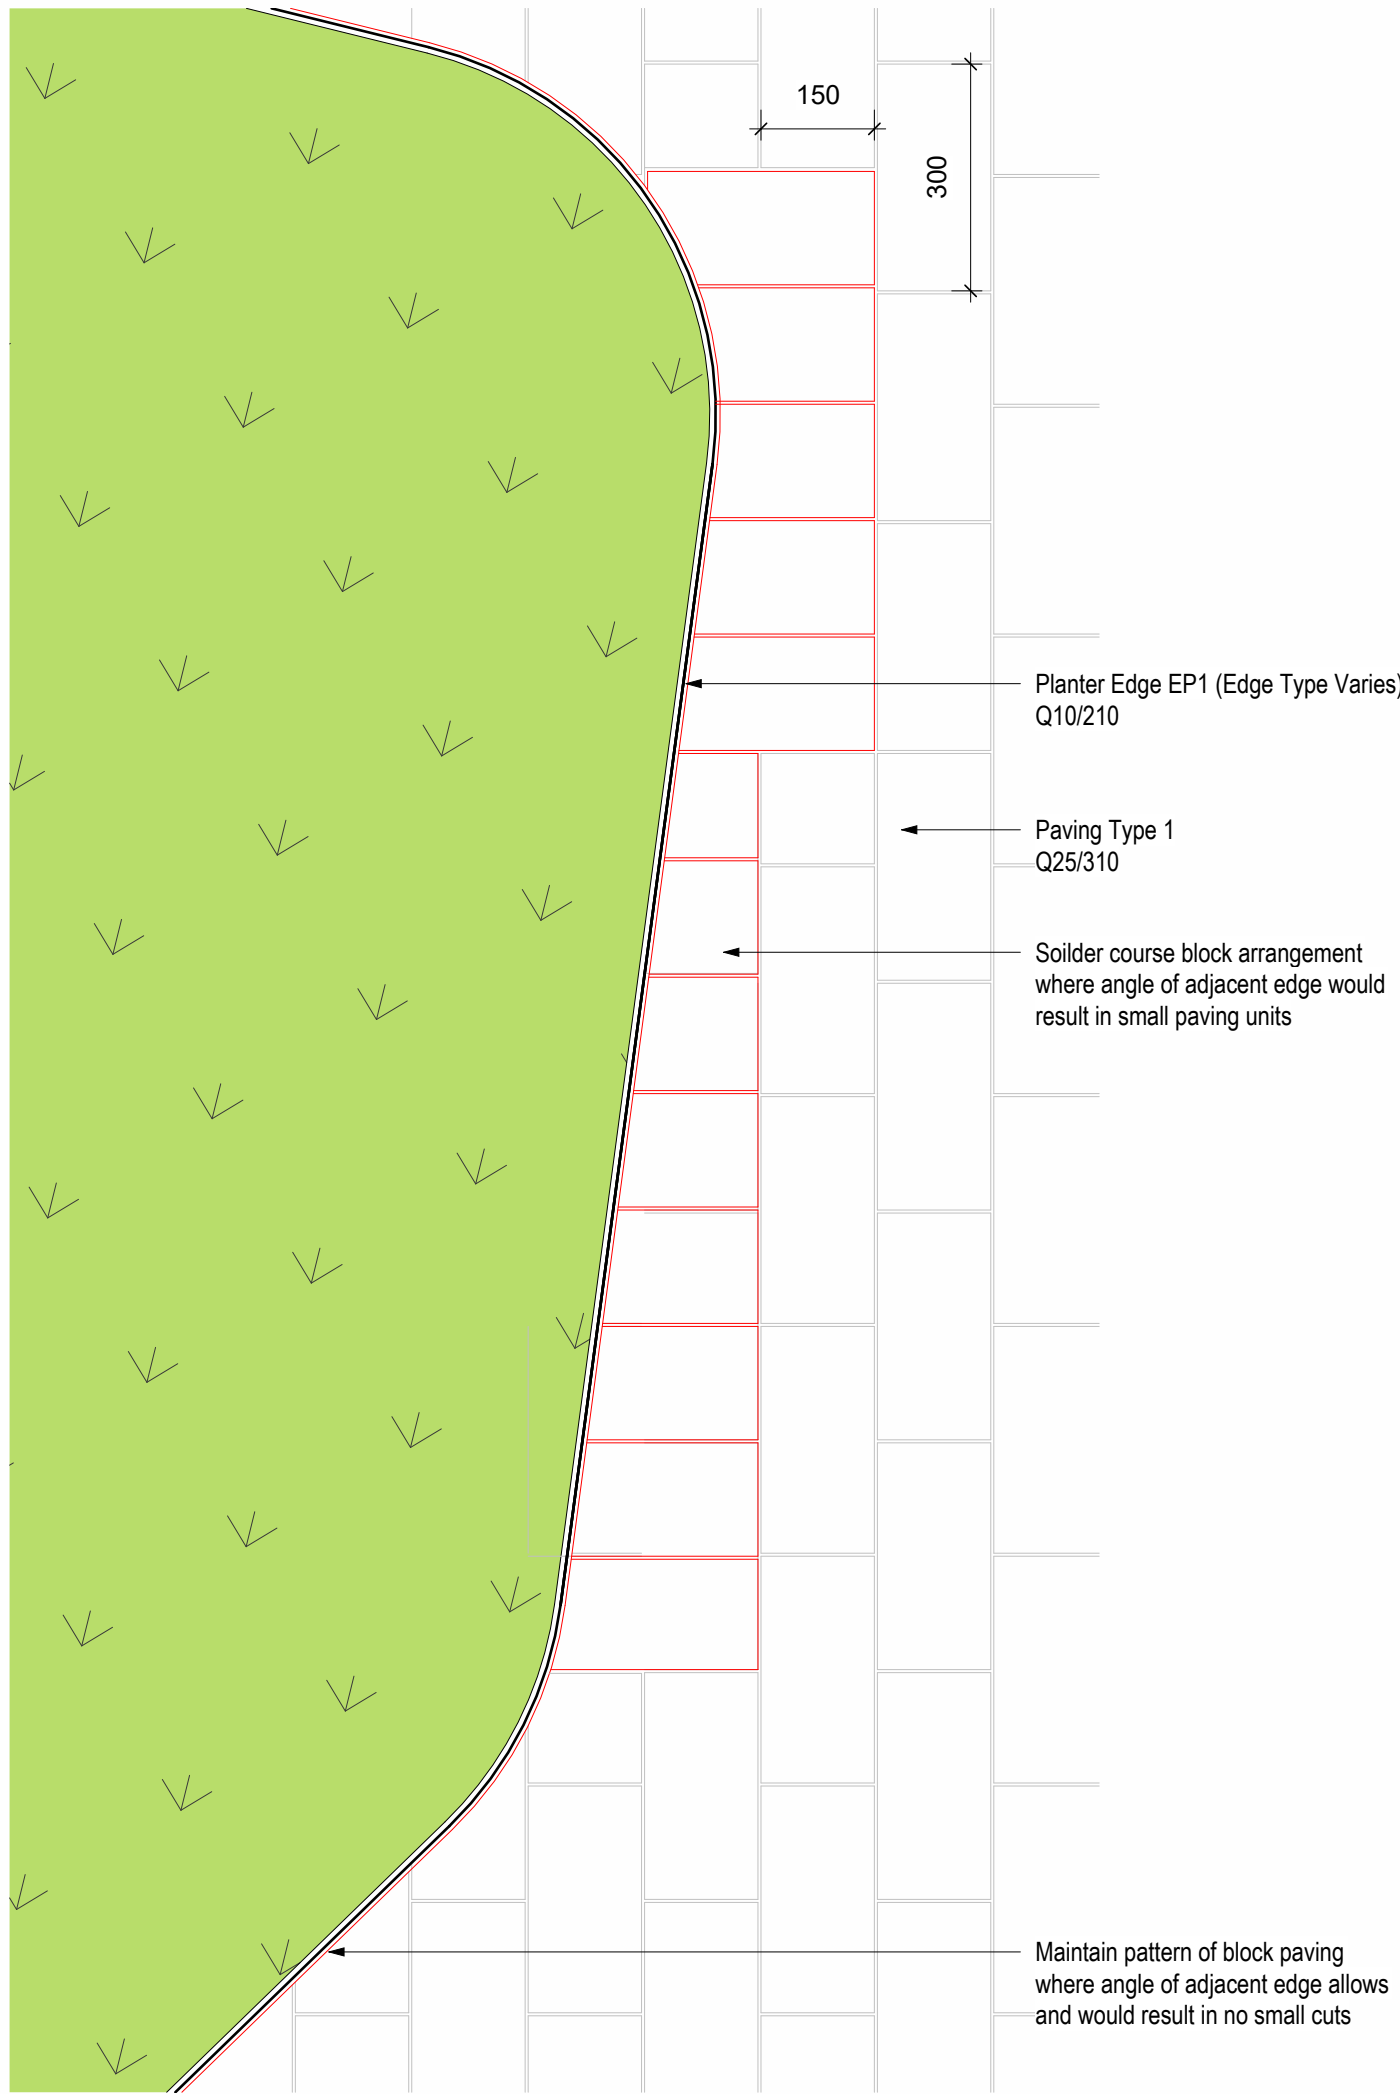


1
900350
Interface Detail - P1 Paving against shallow angle edge
1 : 10 @

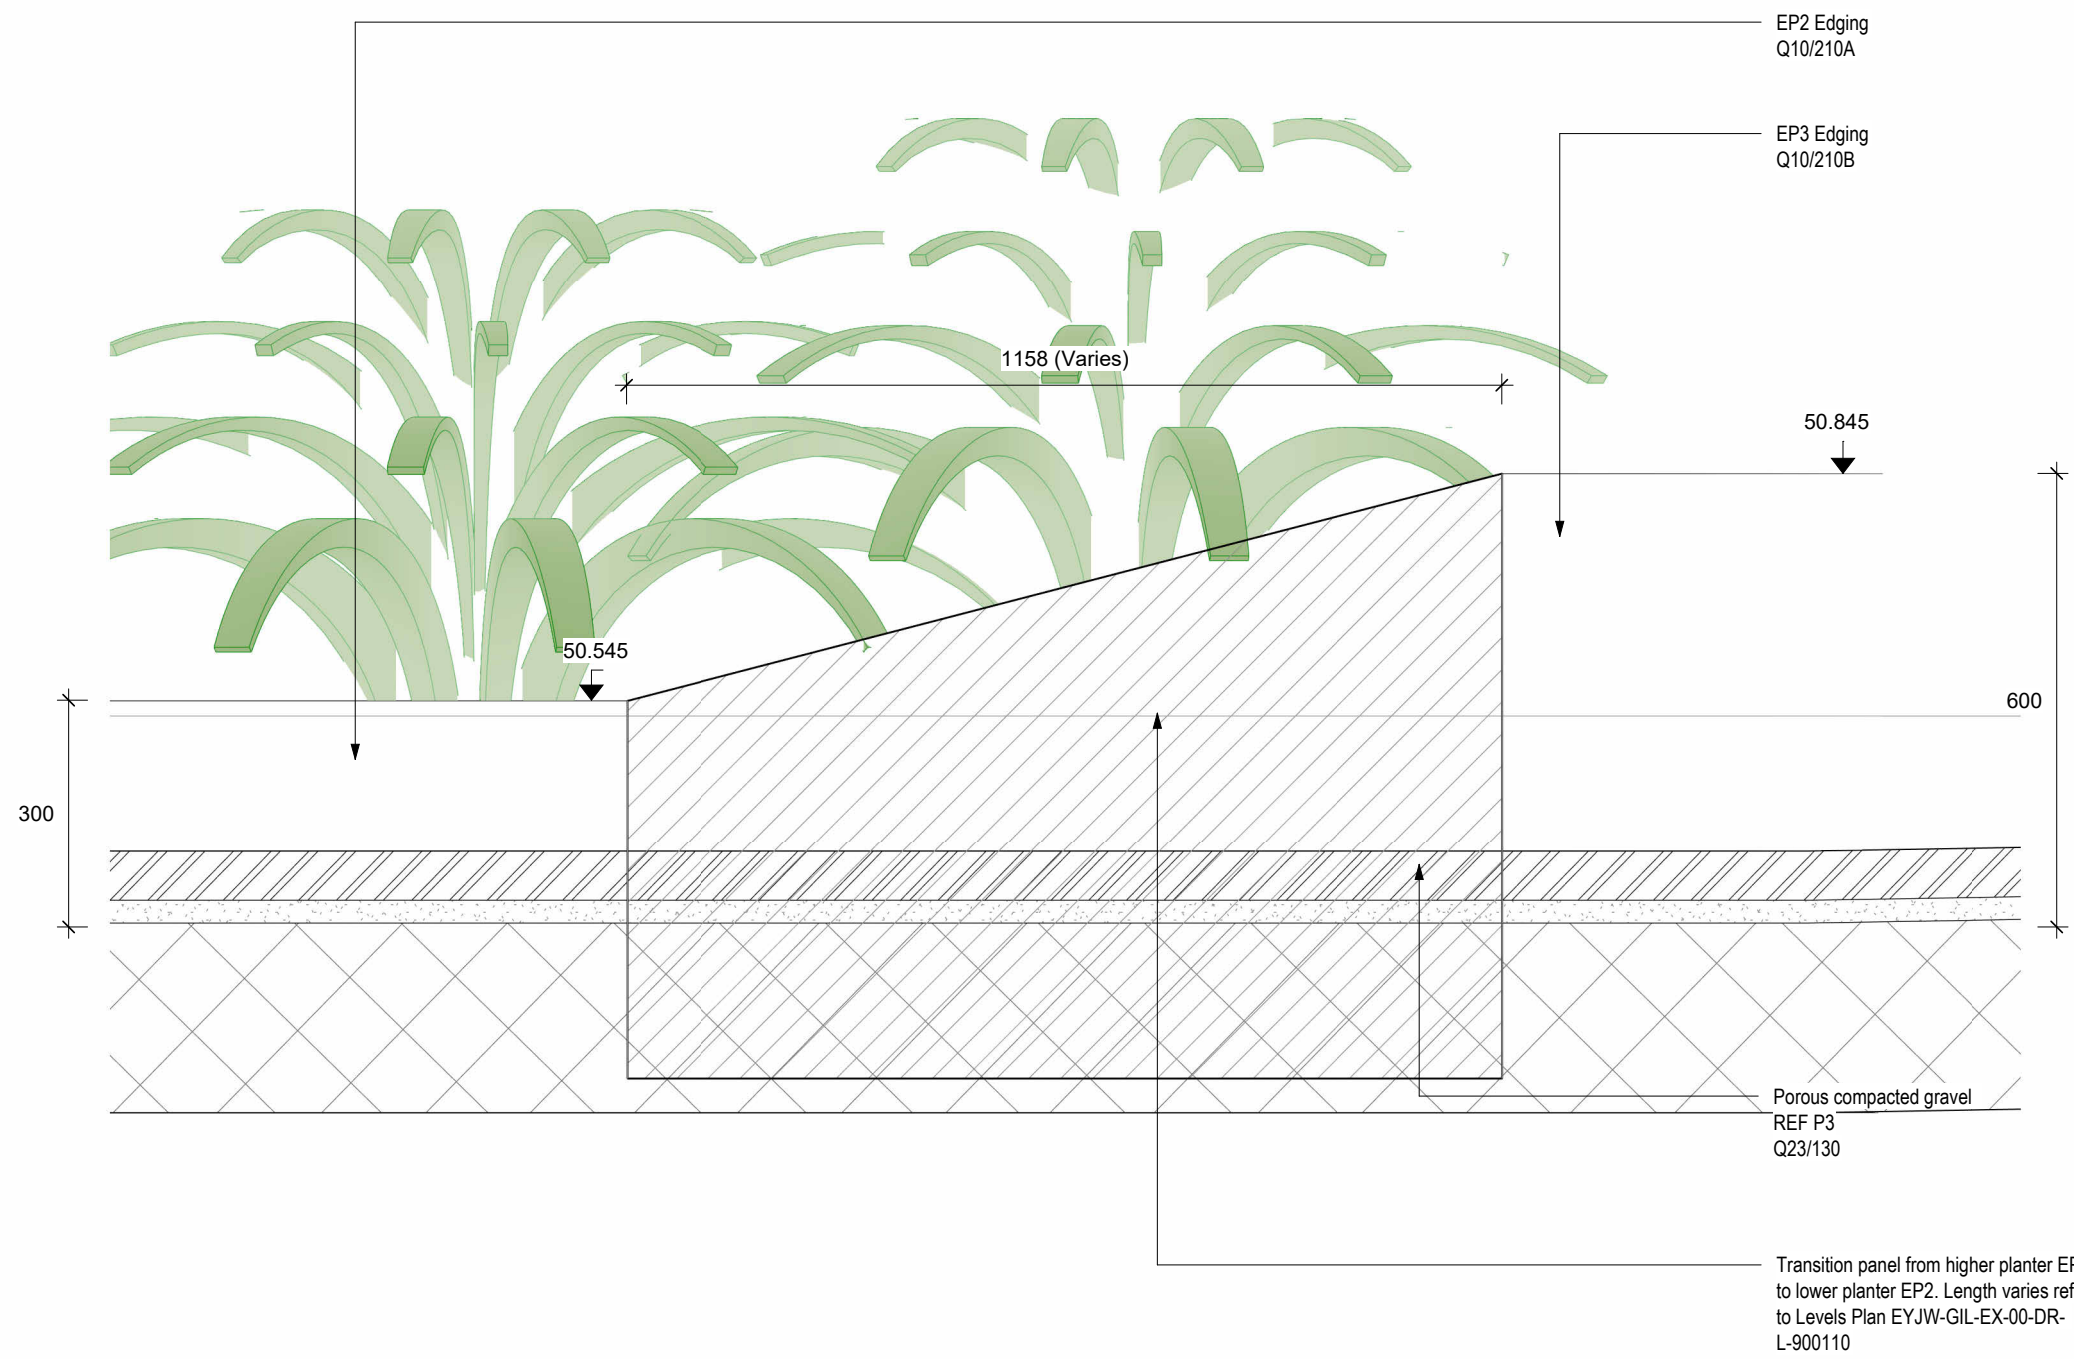


4
900350
Interface Detail Elevation - EP3 to EP2
1 : 10 @ A1

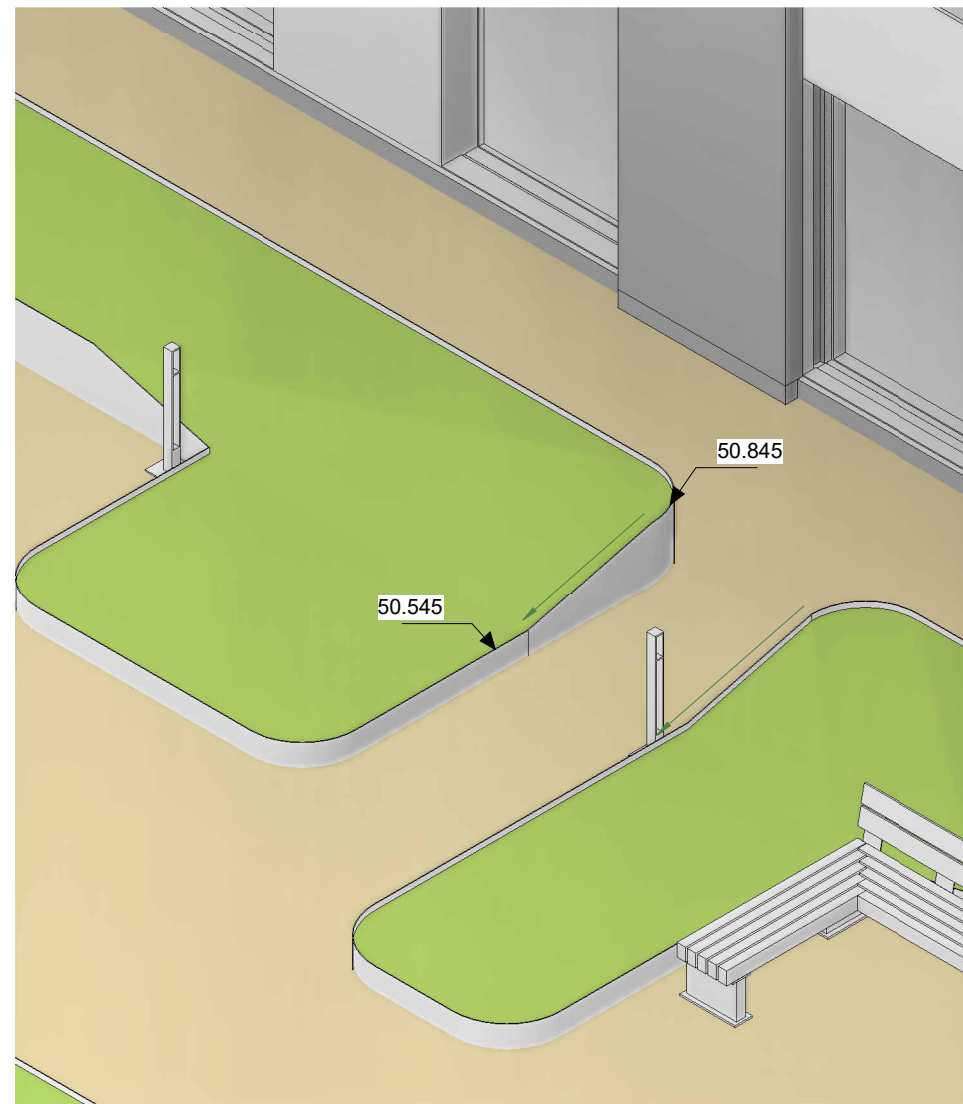

3
900350
3D View - Interface Detail EP3 to EP2 transition
@ A1 1:50

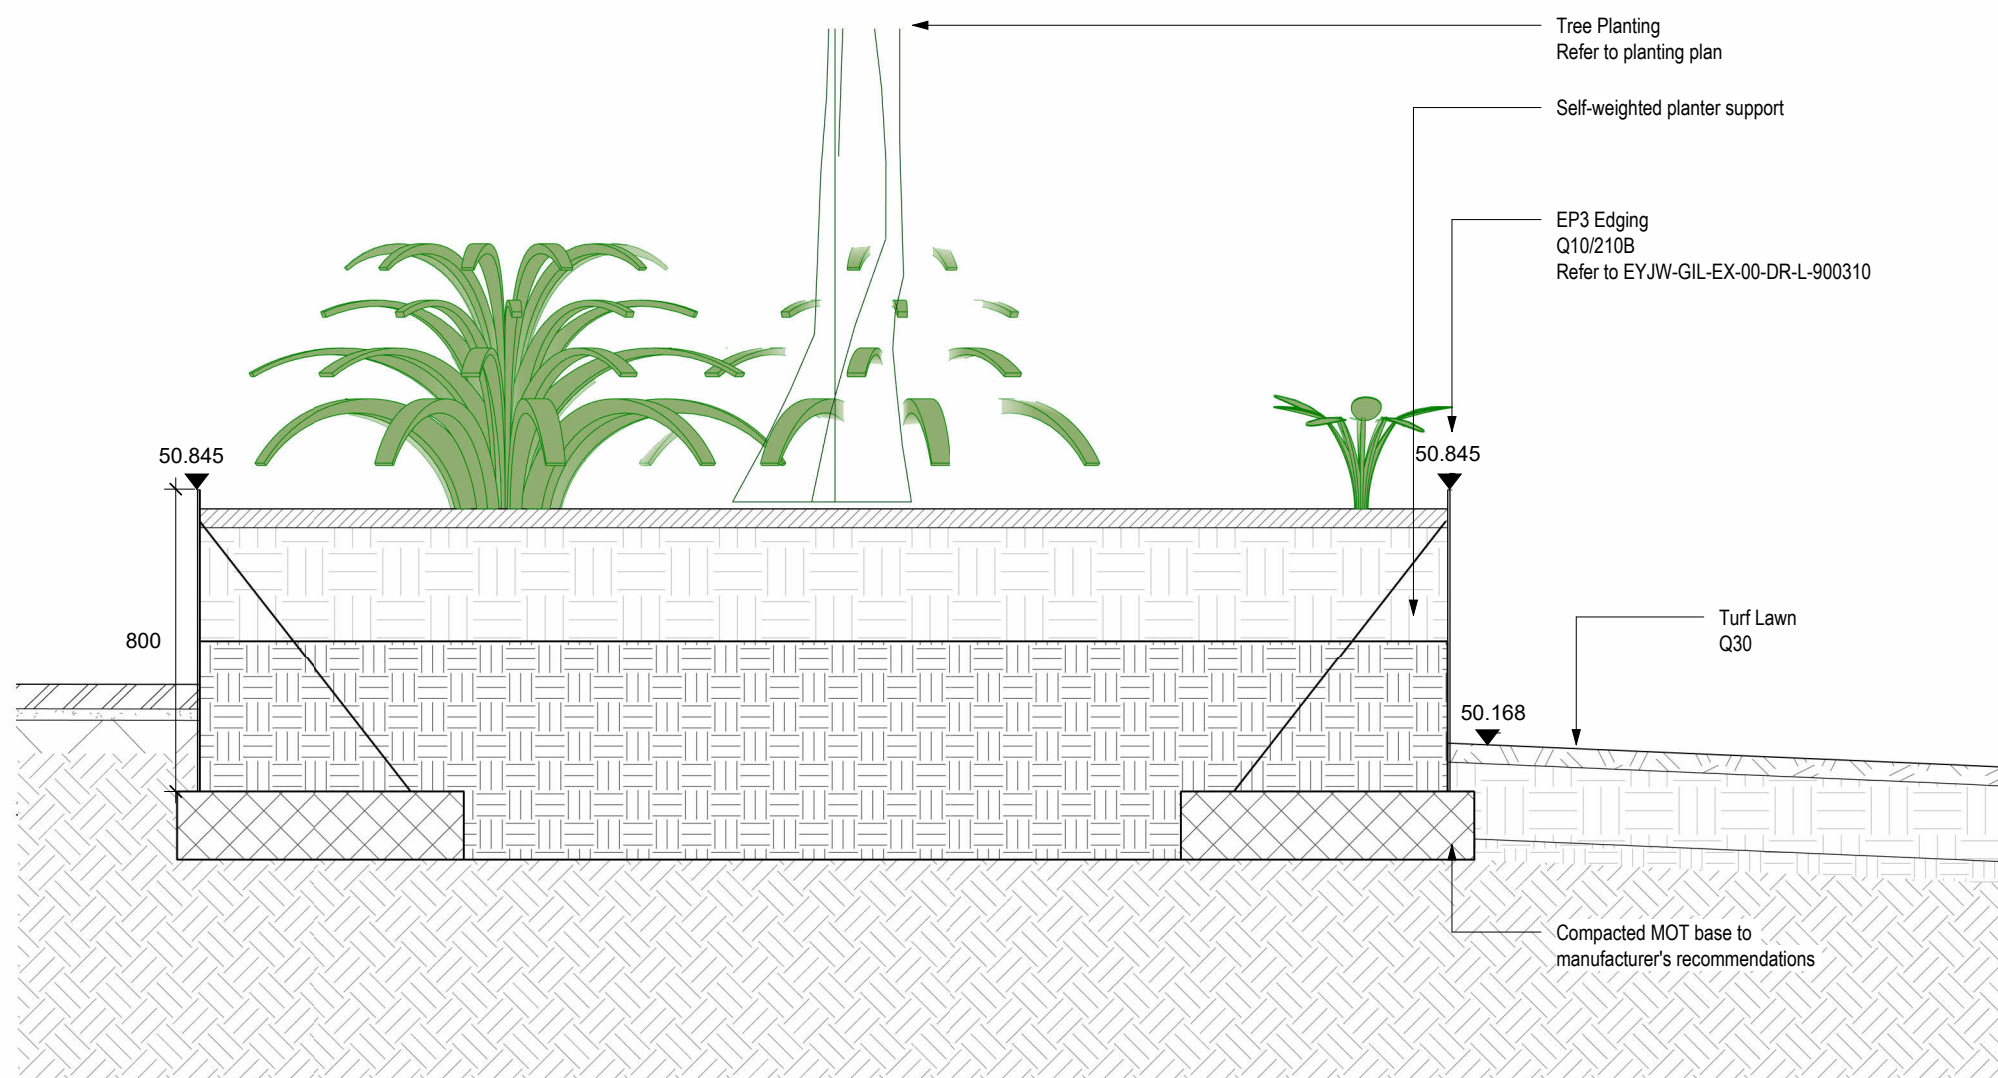

5
900350
Interface Detail Elevation - EP3 to Lawn
1 : 20 @ A1

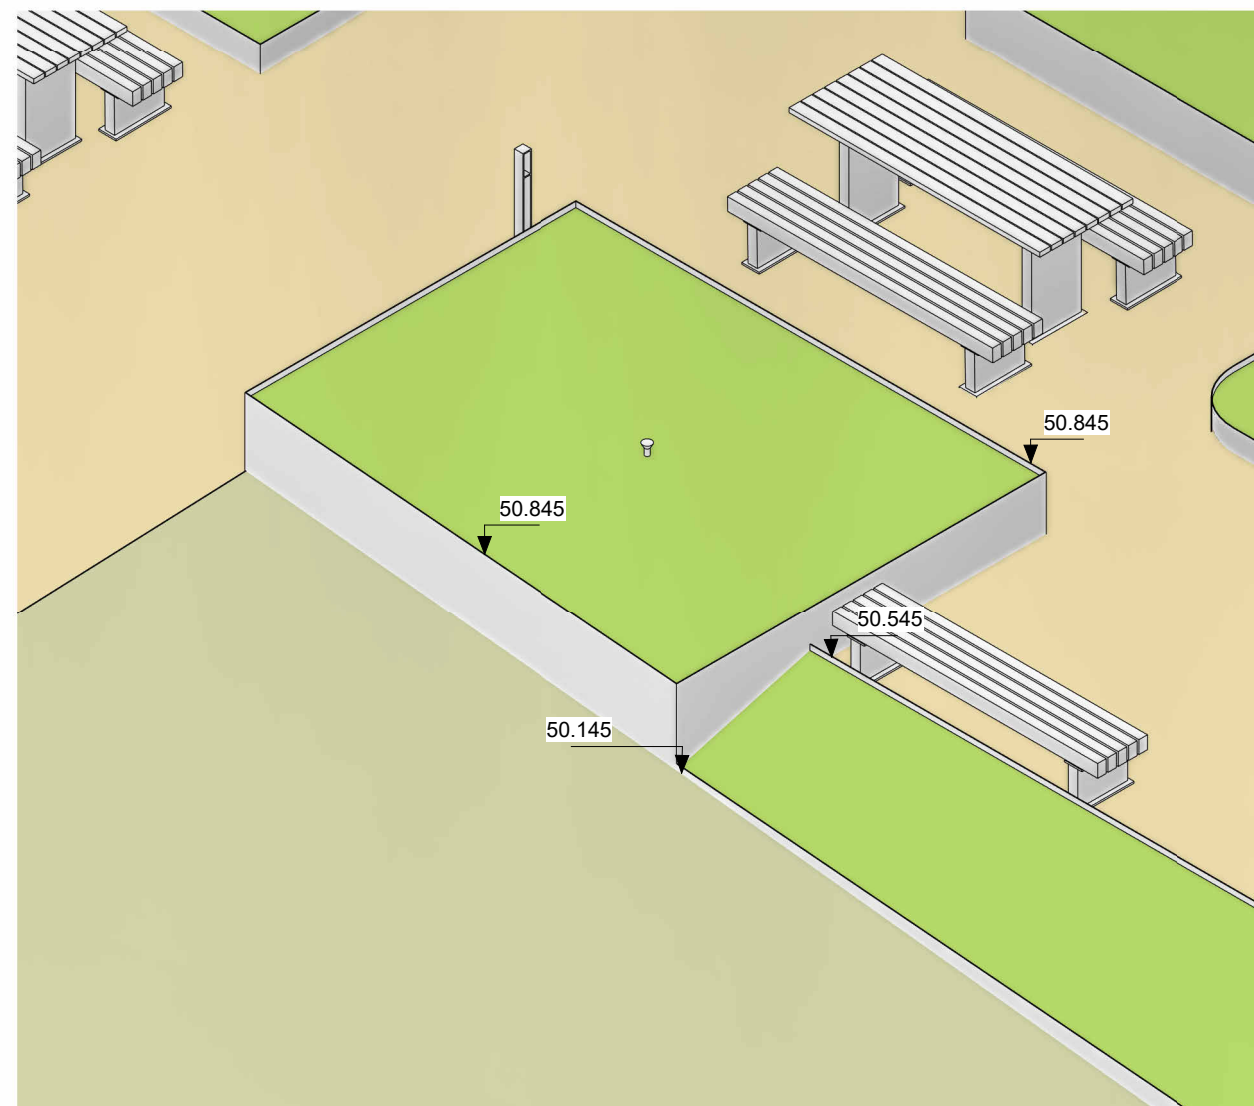

2
900350
3D View - Interface Detail EP3 to lawn detail
@ A1 1:50

rev	details	by	date
P01	STAGE 4 ISSUE	SB	04.07.2024
P02	STAGE 4 UPDATE	SB	12.08.2024
P03	Stage 5	ER	28.05.2025
P04	PLANNING NMA	ER	28.05.2025
P05	PLANNING NMA	OC	03.10.2025

Project Title

Jersey Wharf, Ancoats
P21641- 00- 001

Drawing Title

Jersey Interface Details 01

Purpose of Issue	Scale	Drawn
	As indicated @A1	CB
Date	Checked	Revision
04.07.2024	SB	
Drawing Number		Revision
EYJW-GIL-EX-00-DR-L-900350		P05

Drawing Status

S4 - FOR REVIEW AND AUTHORISATION

Client
John Sisk and Sons Ltd John Sisk & Son Ltd 2410 Regents Court The Crescent Birmingham Business Park Birmingham B37 7YE



Gillespies

5th Floor, Phoenix House, 3 South Parade, Leeds, LS1 5QX.
P. + 44 (0)113 247 0550 E. Rachel.Taylor@gillespies.co.uk