




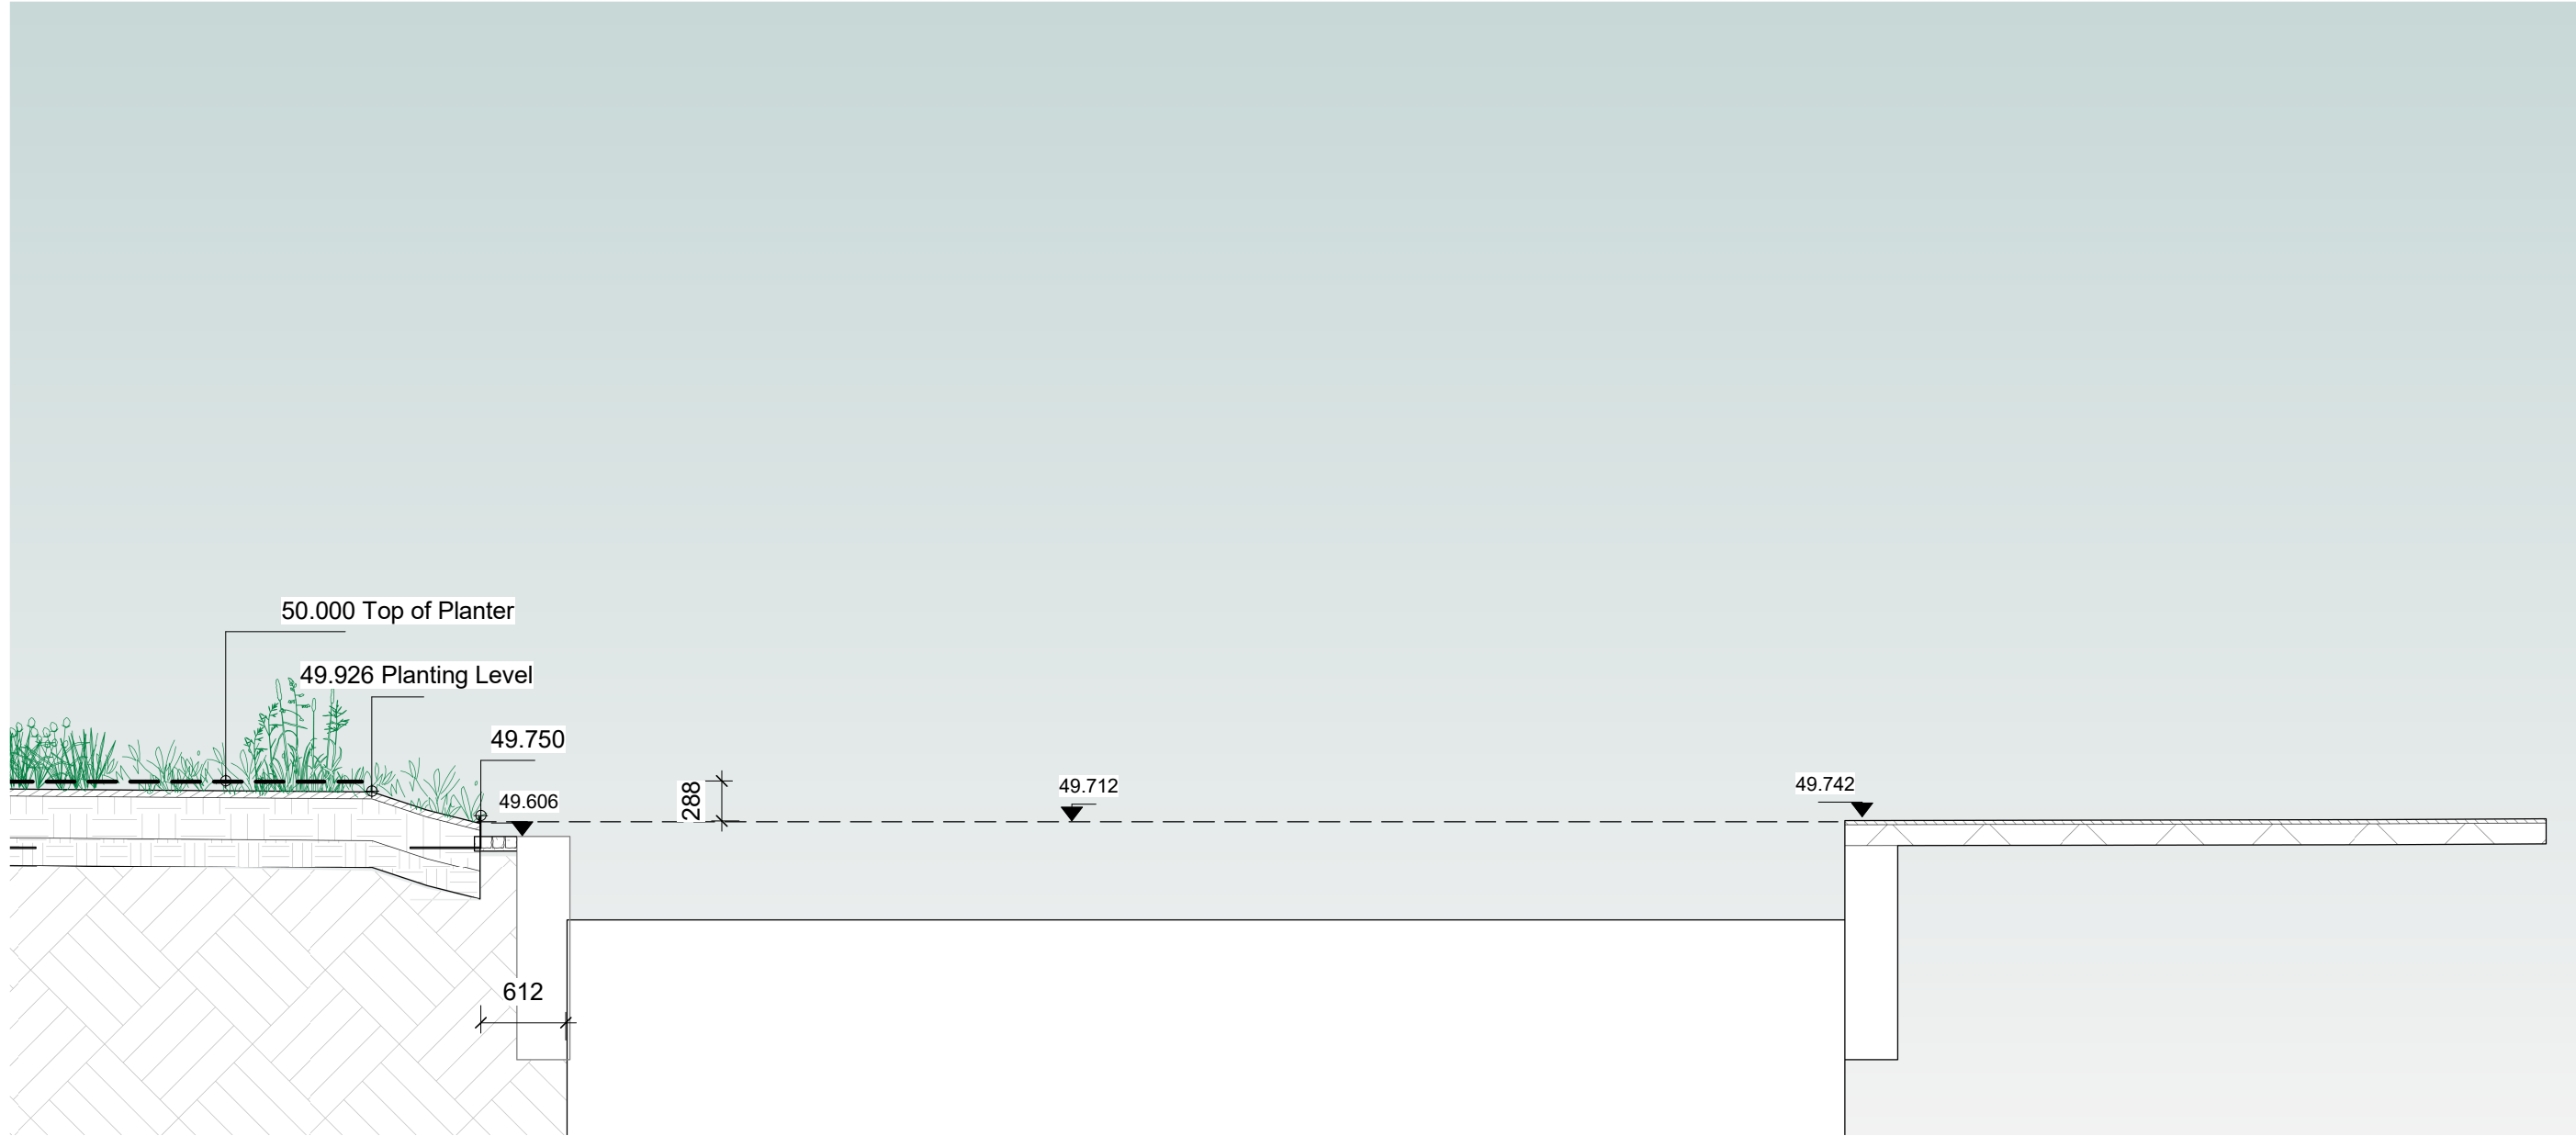


11
900362
Section through canal edge 11
1 : 50 @

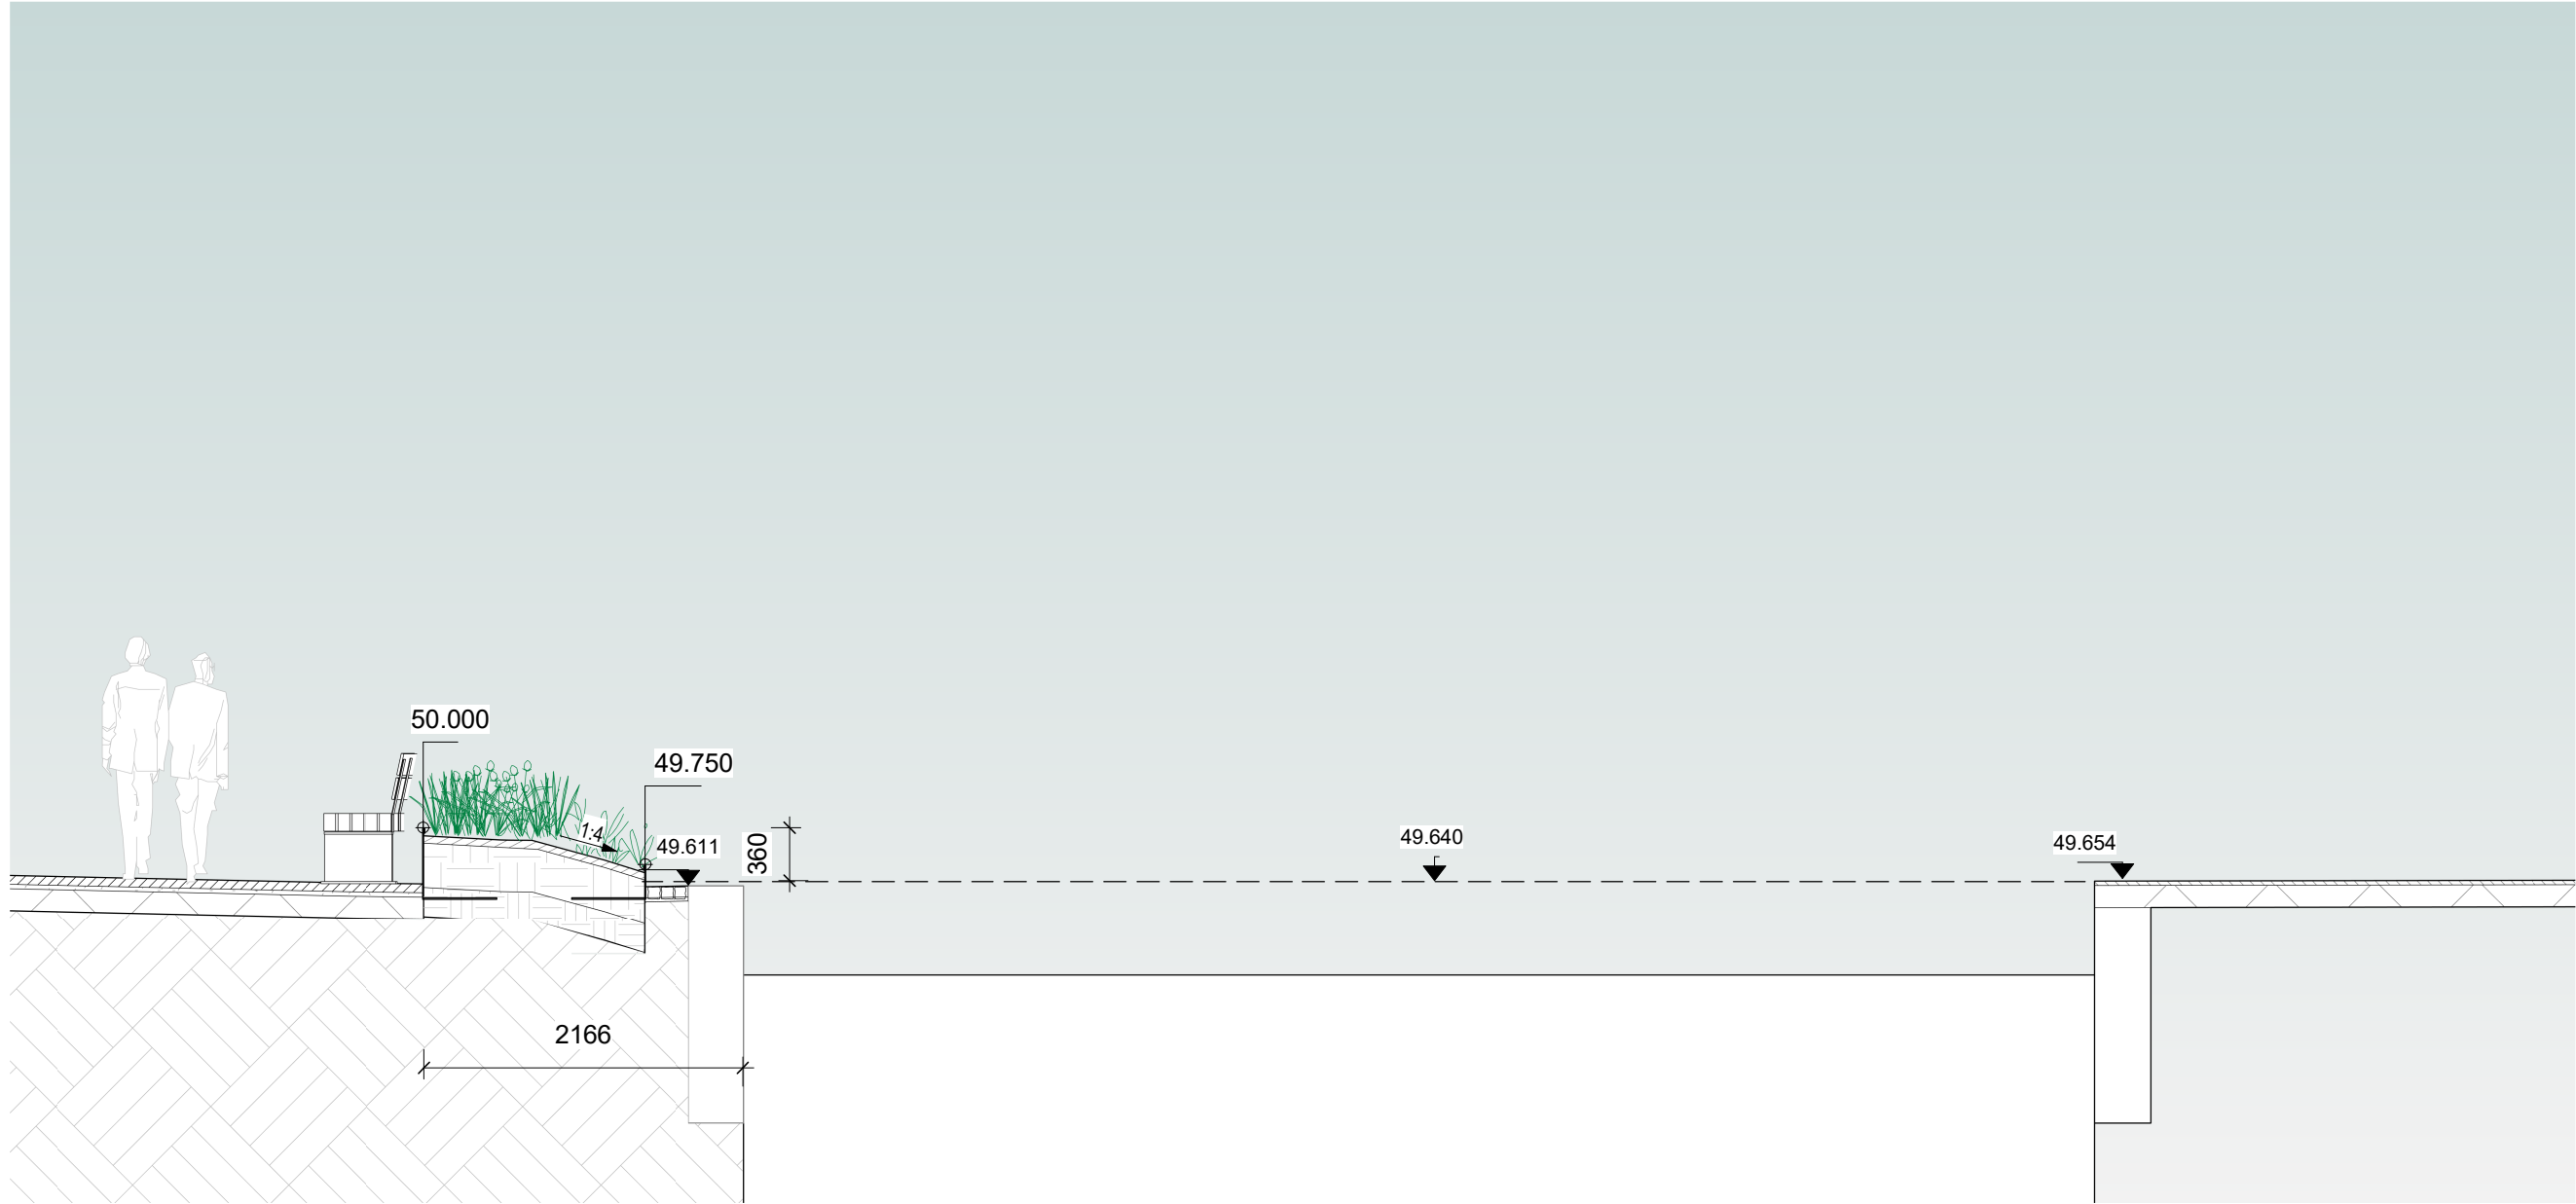


12
900362
Section through canal edge 12
1 : 50 @

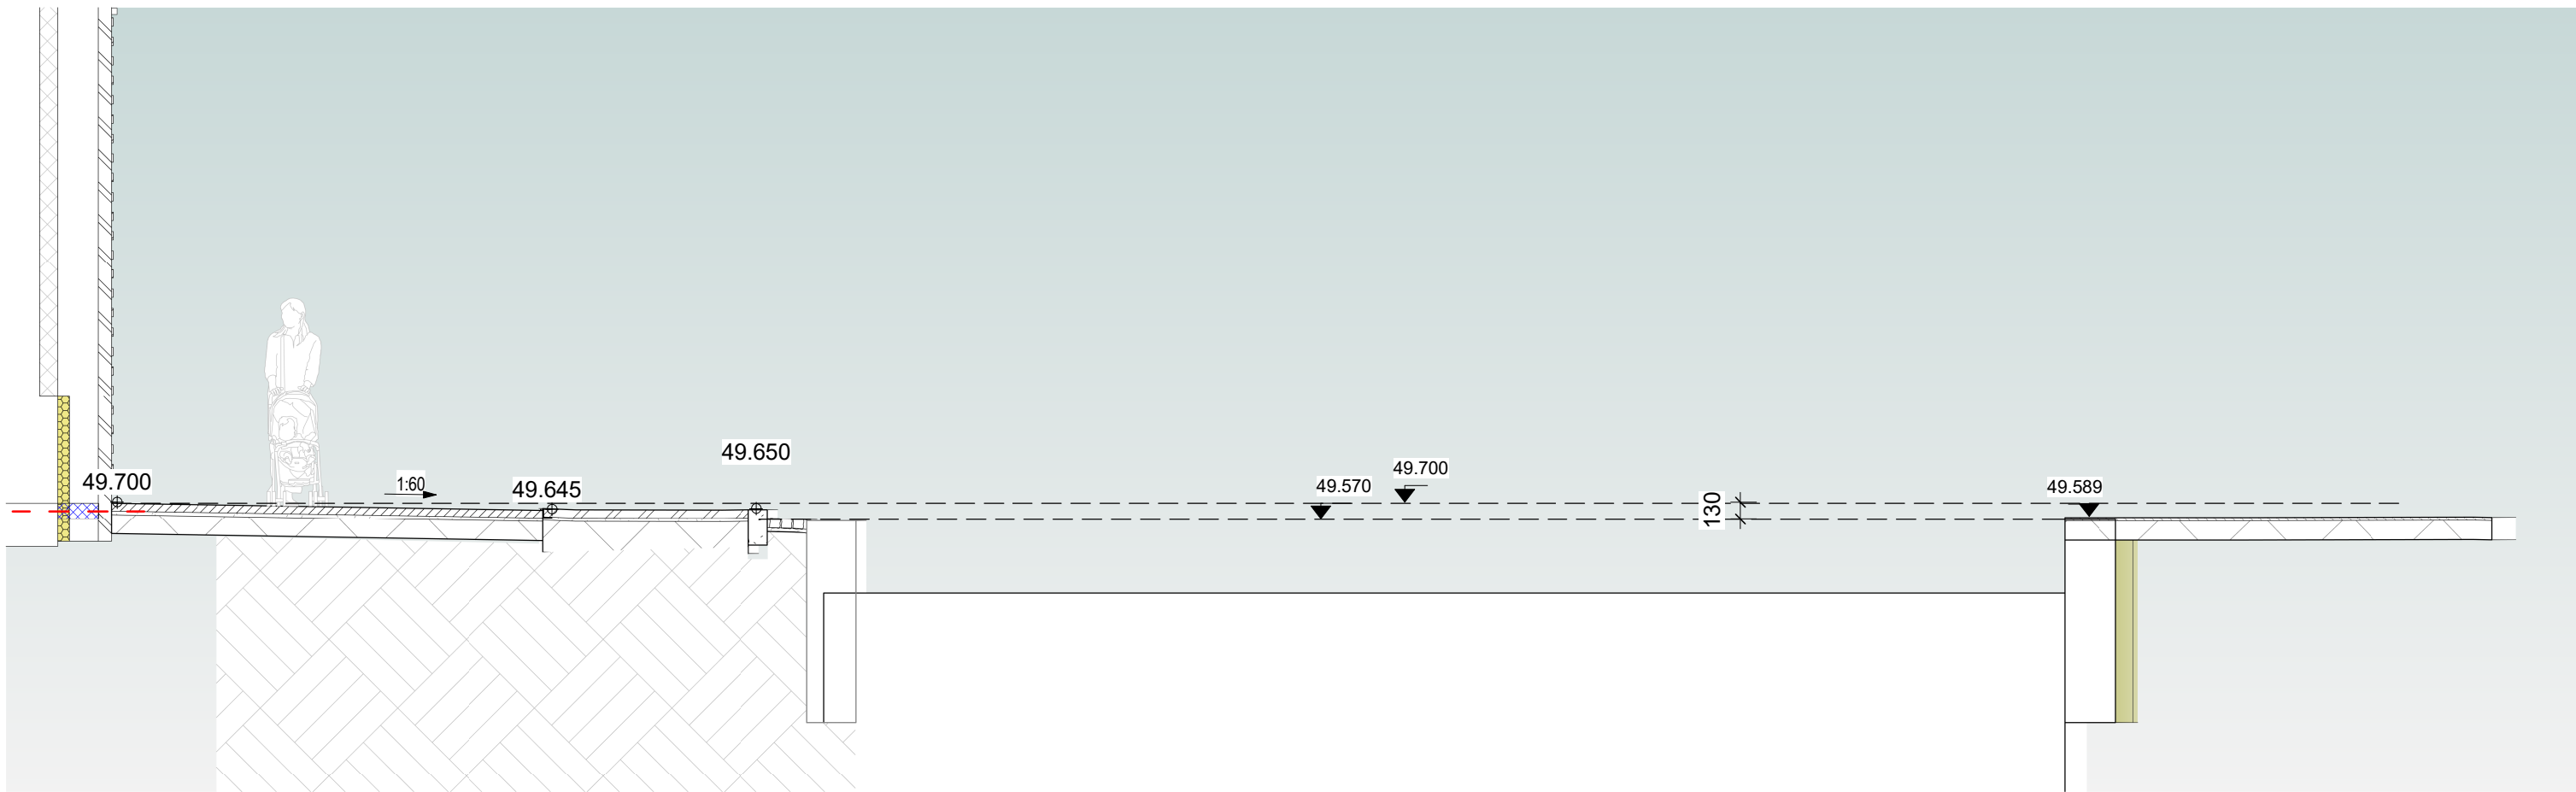

13
900362
Section through canal edge 13
1 : 50 @

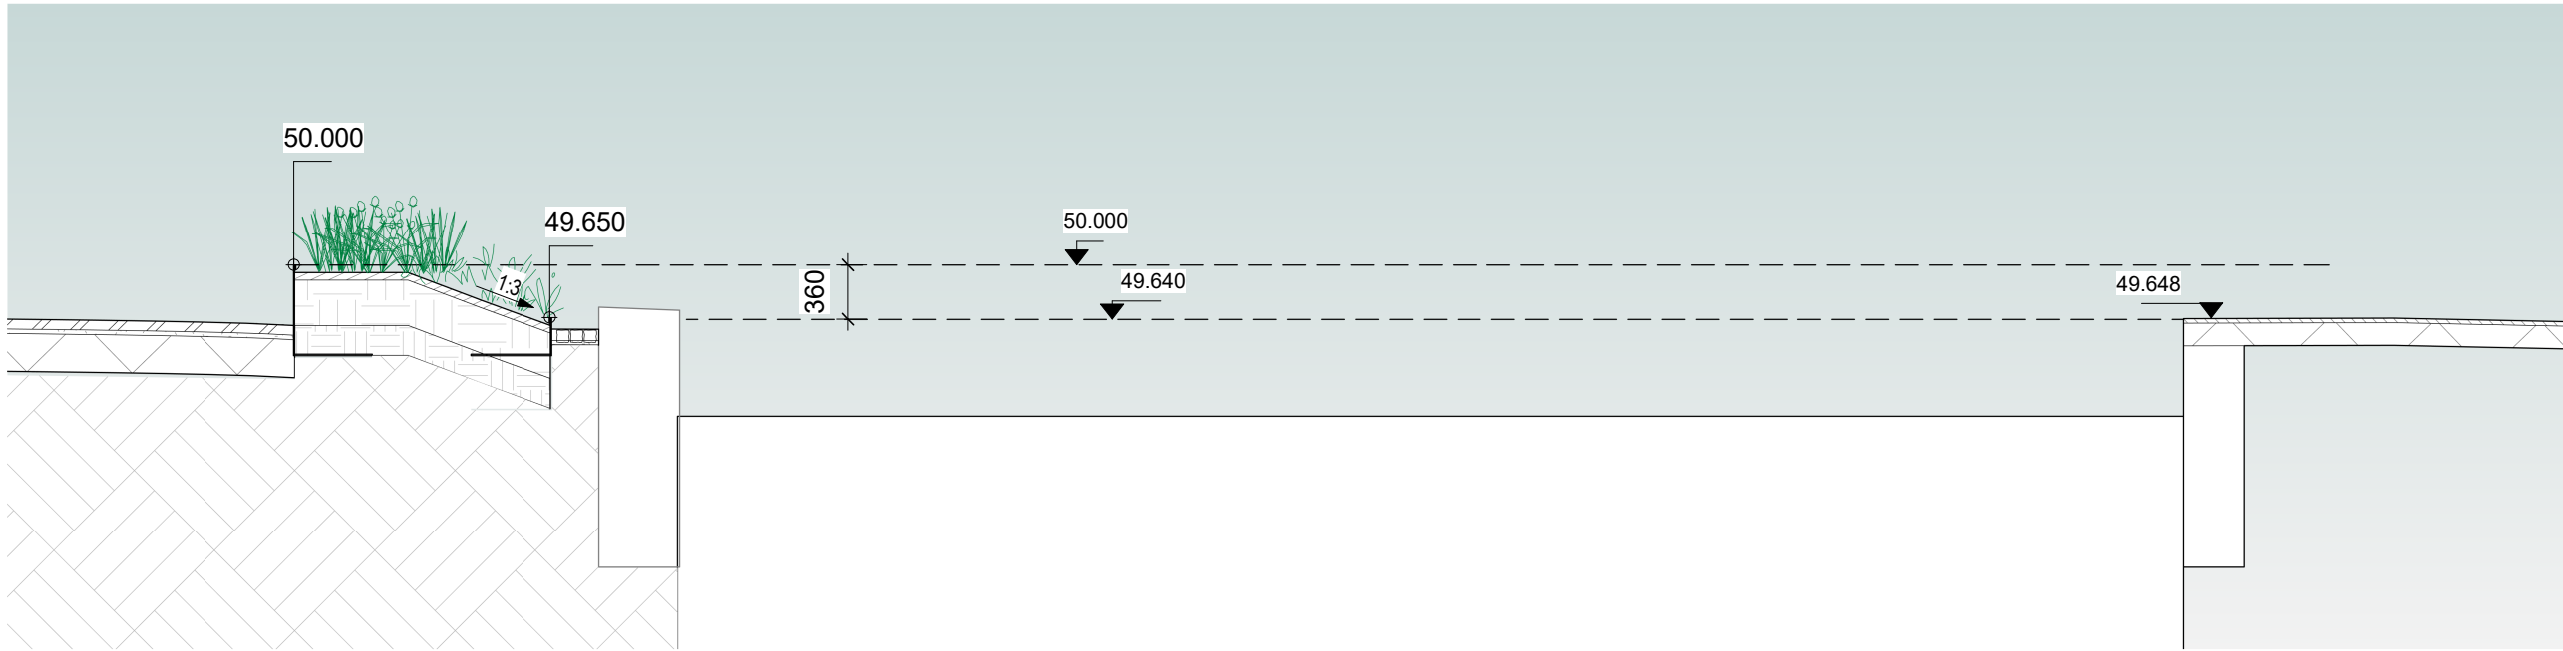

14
900362
Section through canal edge 14
1 : 50 @

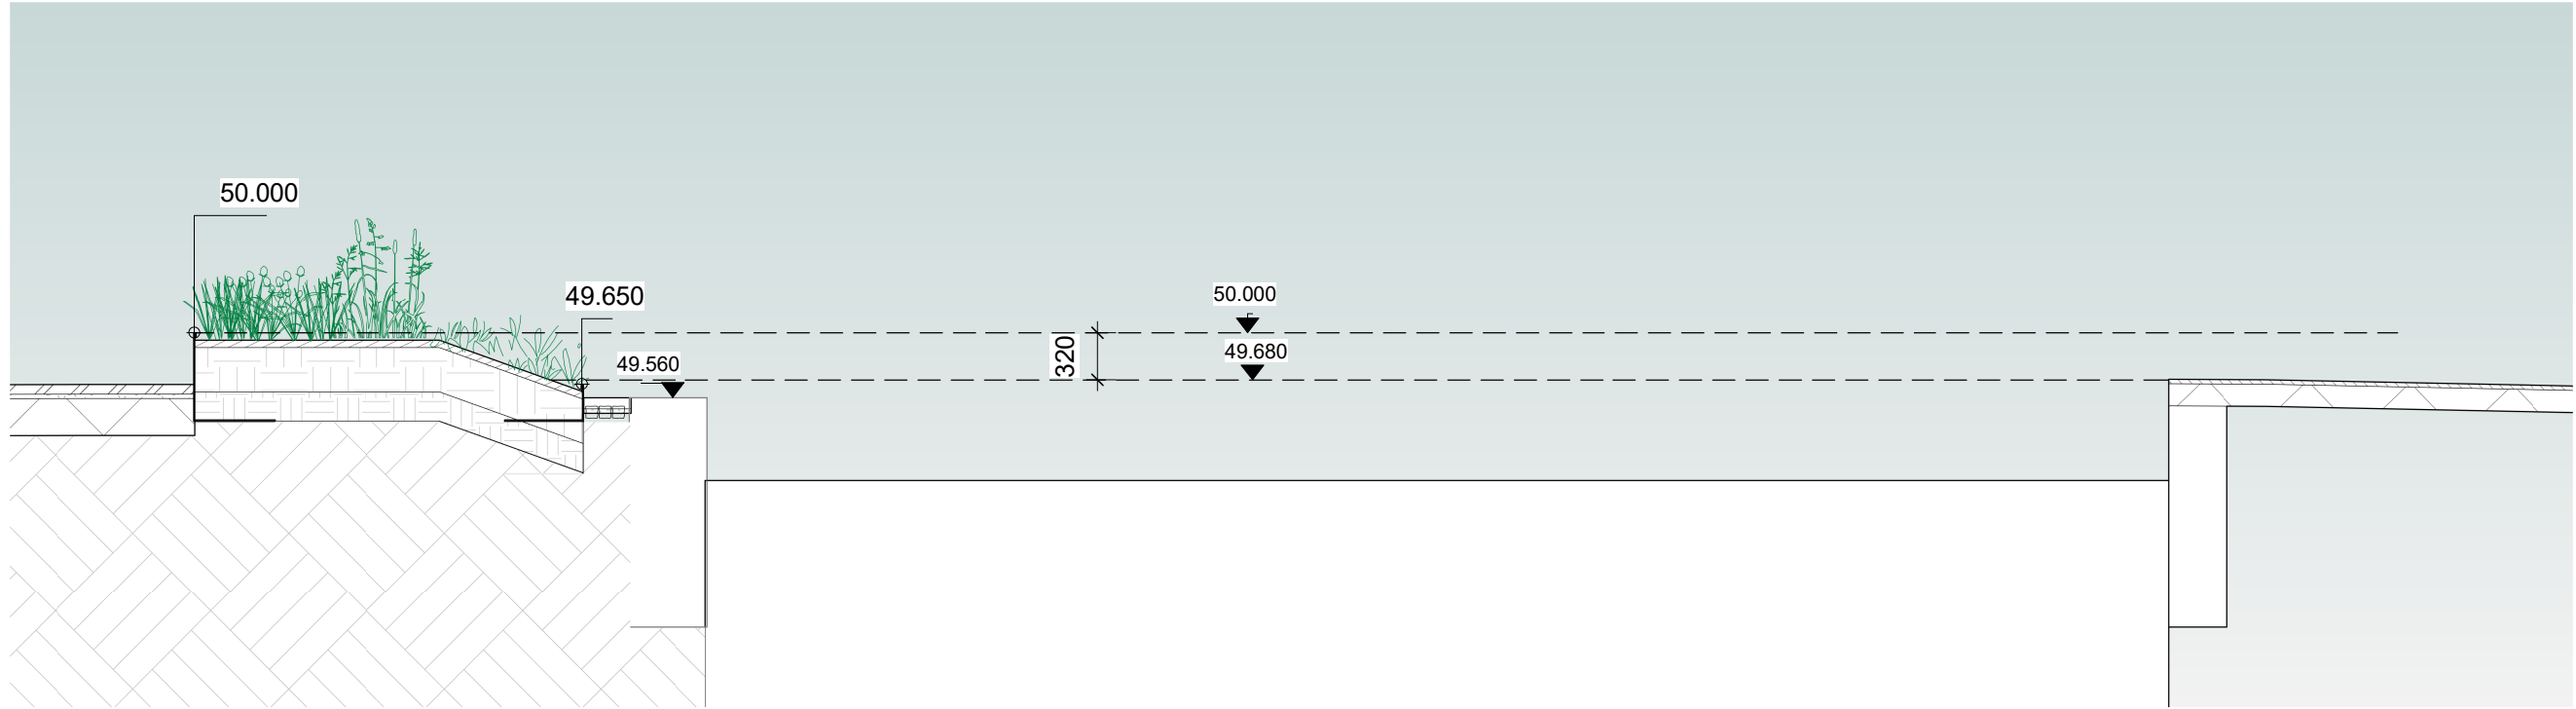

15
900362
Section through canal edge 15
1 : 50 @

rev	details	by	date
P01	STAGE 5	ER	02.04.2025
P02	PLANNING NMA	ER	28.05.2025
P03	PLANNING NMA	ER	01.10.2025

C:\Users\emily.nasby\Documents\EYJW-GIL-EX-00-DR-L-900000_emily.nasby.rvt

Drawing Status
S4 - FOR REVIEW AND
AUTHORISATION

Project Title
Jersey Wharf, Ancoats
P21641- 00- 001

Drawing Title
Canal Section Sketch 03

Drawing Number
EYJW-GIL-EX-00-DR-L-900362

Purpose of Issue
Planning NMA

Date
07/03/24

Scale
1 : 50 @A1

Drawn
CB

Checked
SB

© copyright GILLESPIES LLP, all rights reserved



Client
John Sisk and Sons Ltd
2410 Rogers Court
The Crescent
Birmingham Business Park
Birmingham
B37 7YE

Gillespies

5th Floor, Phoenix House, 3 South Parade, Leeds, LS1 5QX.
P + 44 (0)113 247 0550 E Rachel.Taylor@gillespies.co.uk