


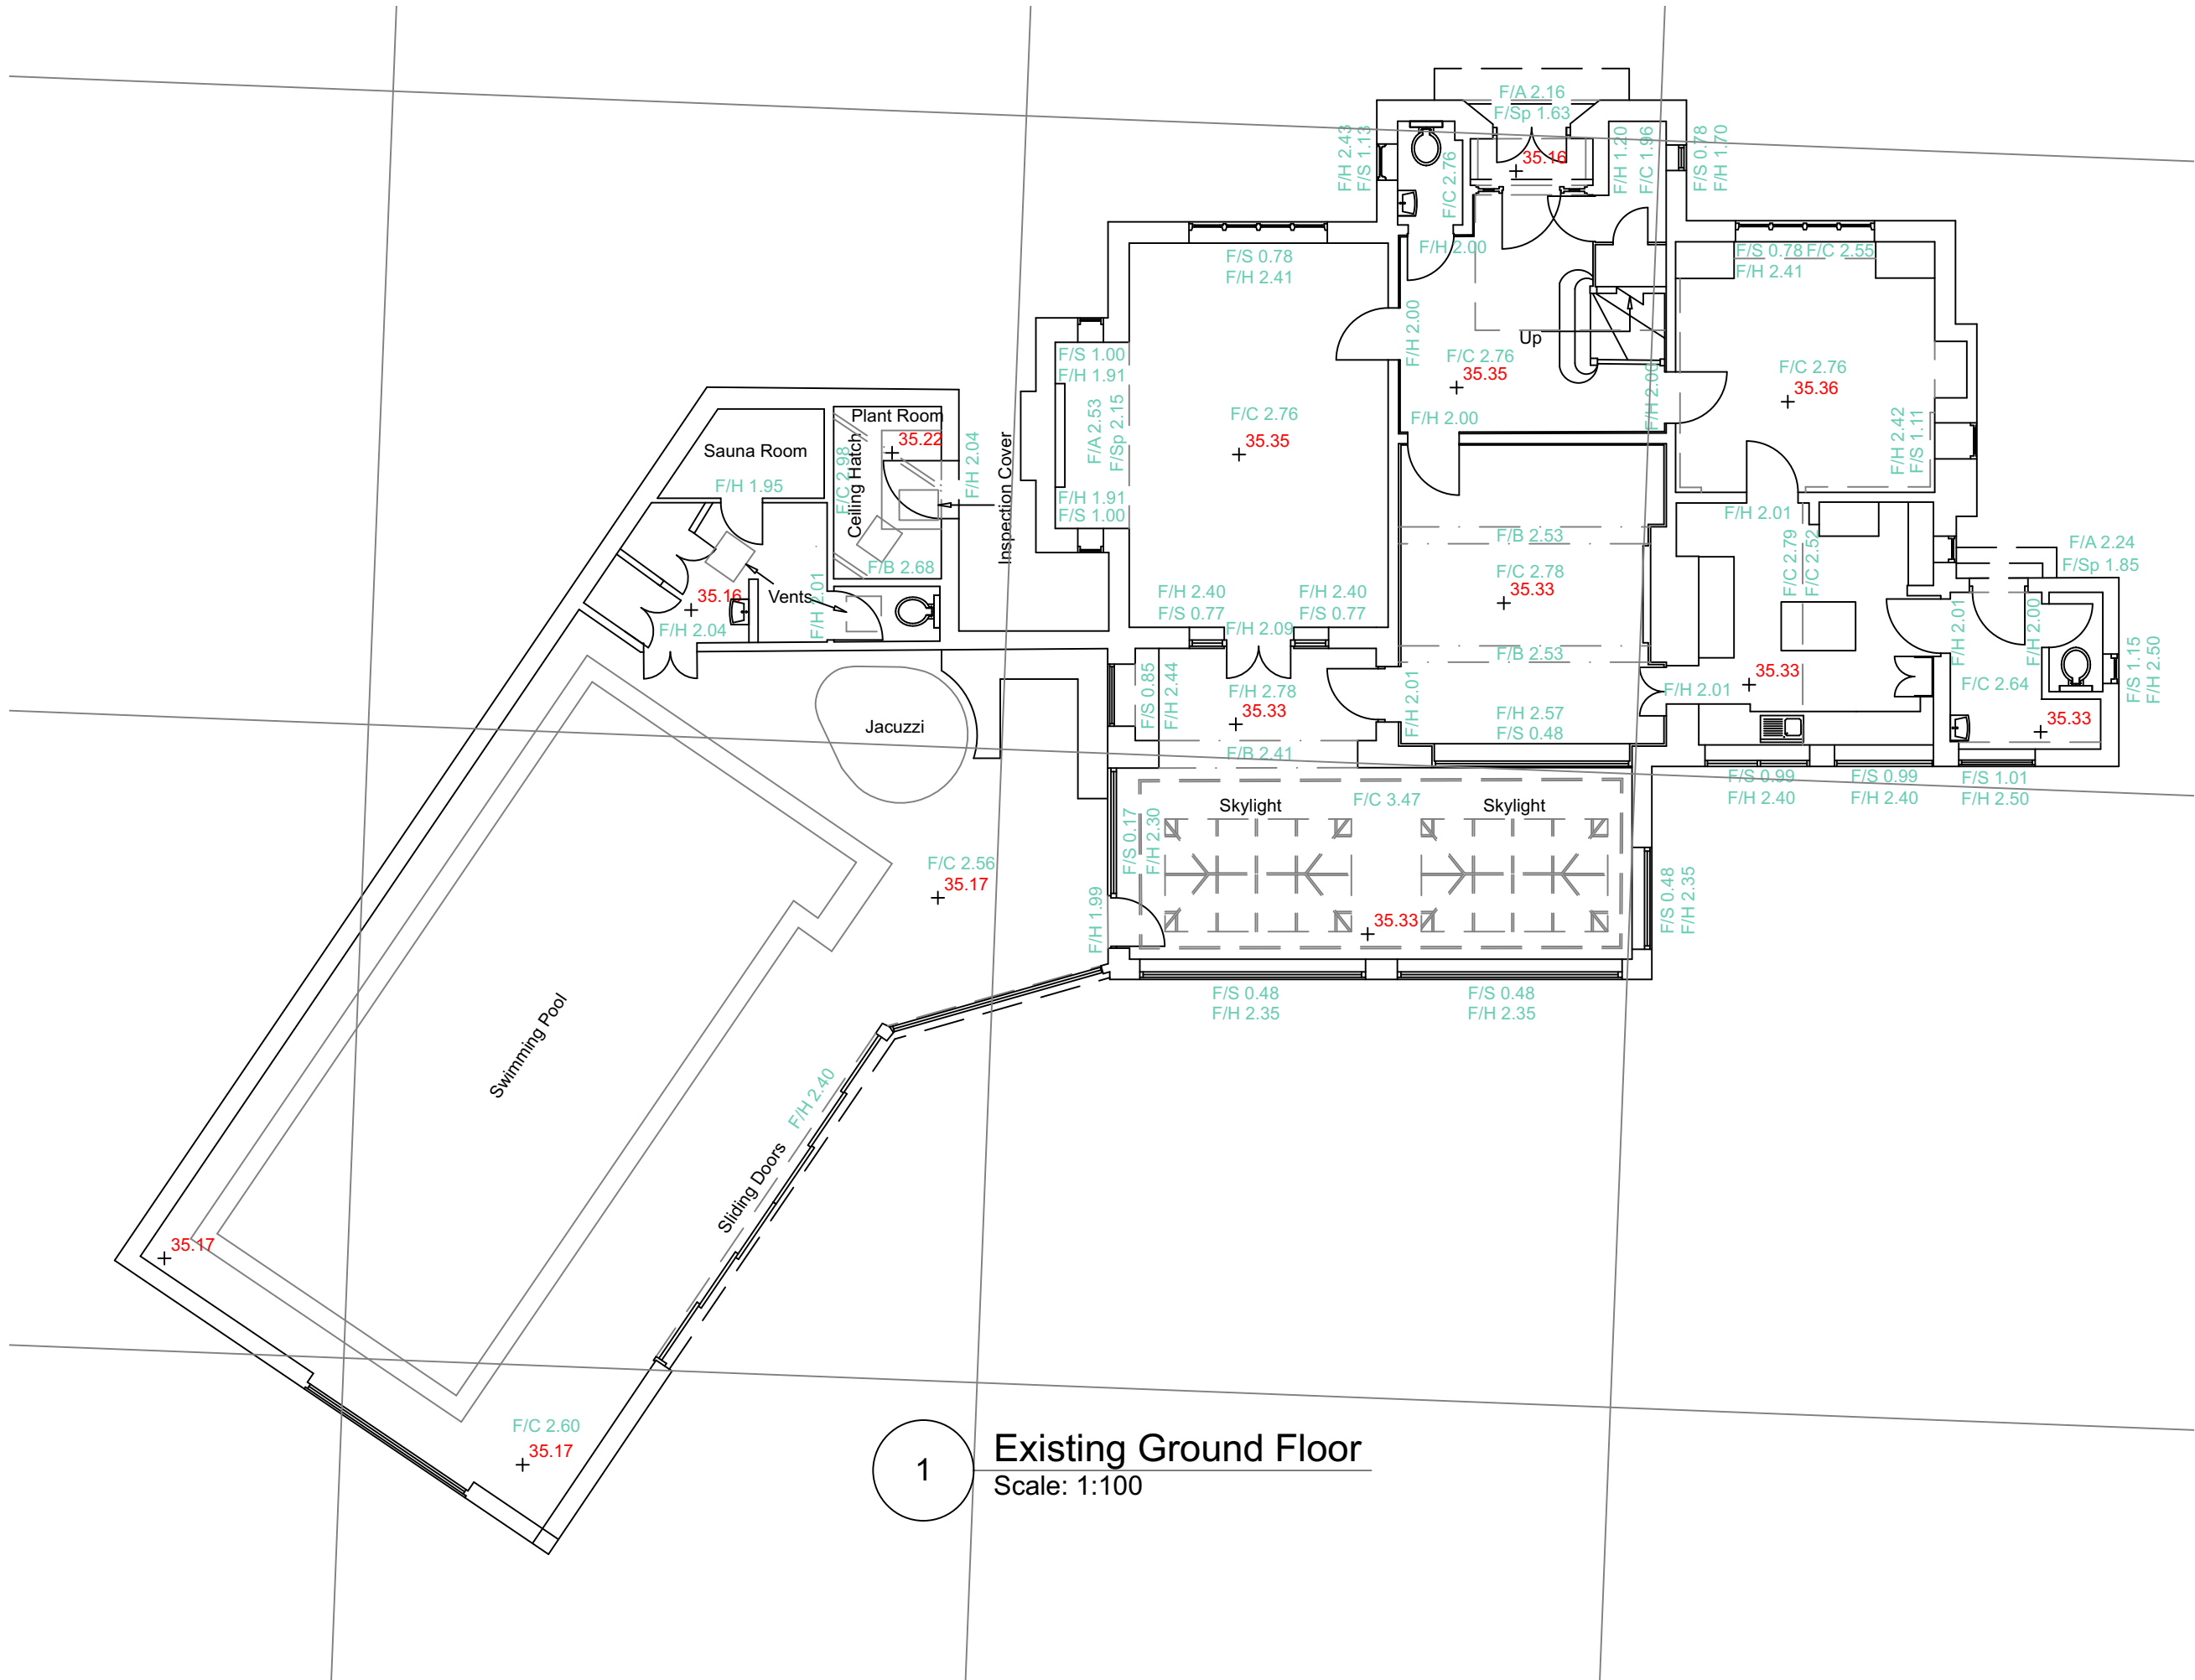

1 Existing Ground Floor
Scale: 1:100

Lancaster Road

Existing Ground Floor

dwg 2143-001 rev -

scale 1:100 @ A3

issued Prelim

date 21/09/2022 drawn MM checked

mcnulty architects

RIBA

mcnulty architects Ltd
Designworks
The Colony Willows
Albionham Road
SNG 4LY
info@mcnultyarchitects.com