




1 Front - Existing
1 : 100



2 Left Side - Existing
1 : 100



4 Right Side - Existing
1 : 100

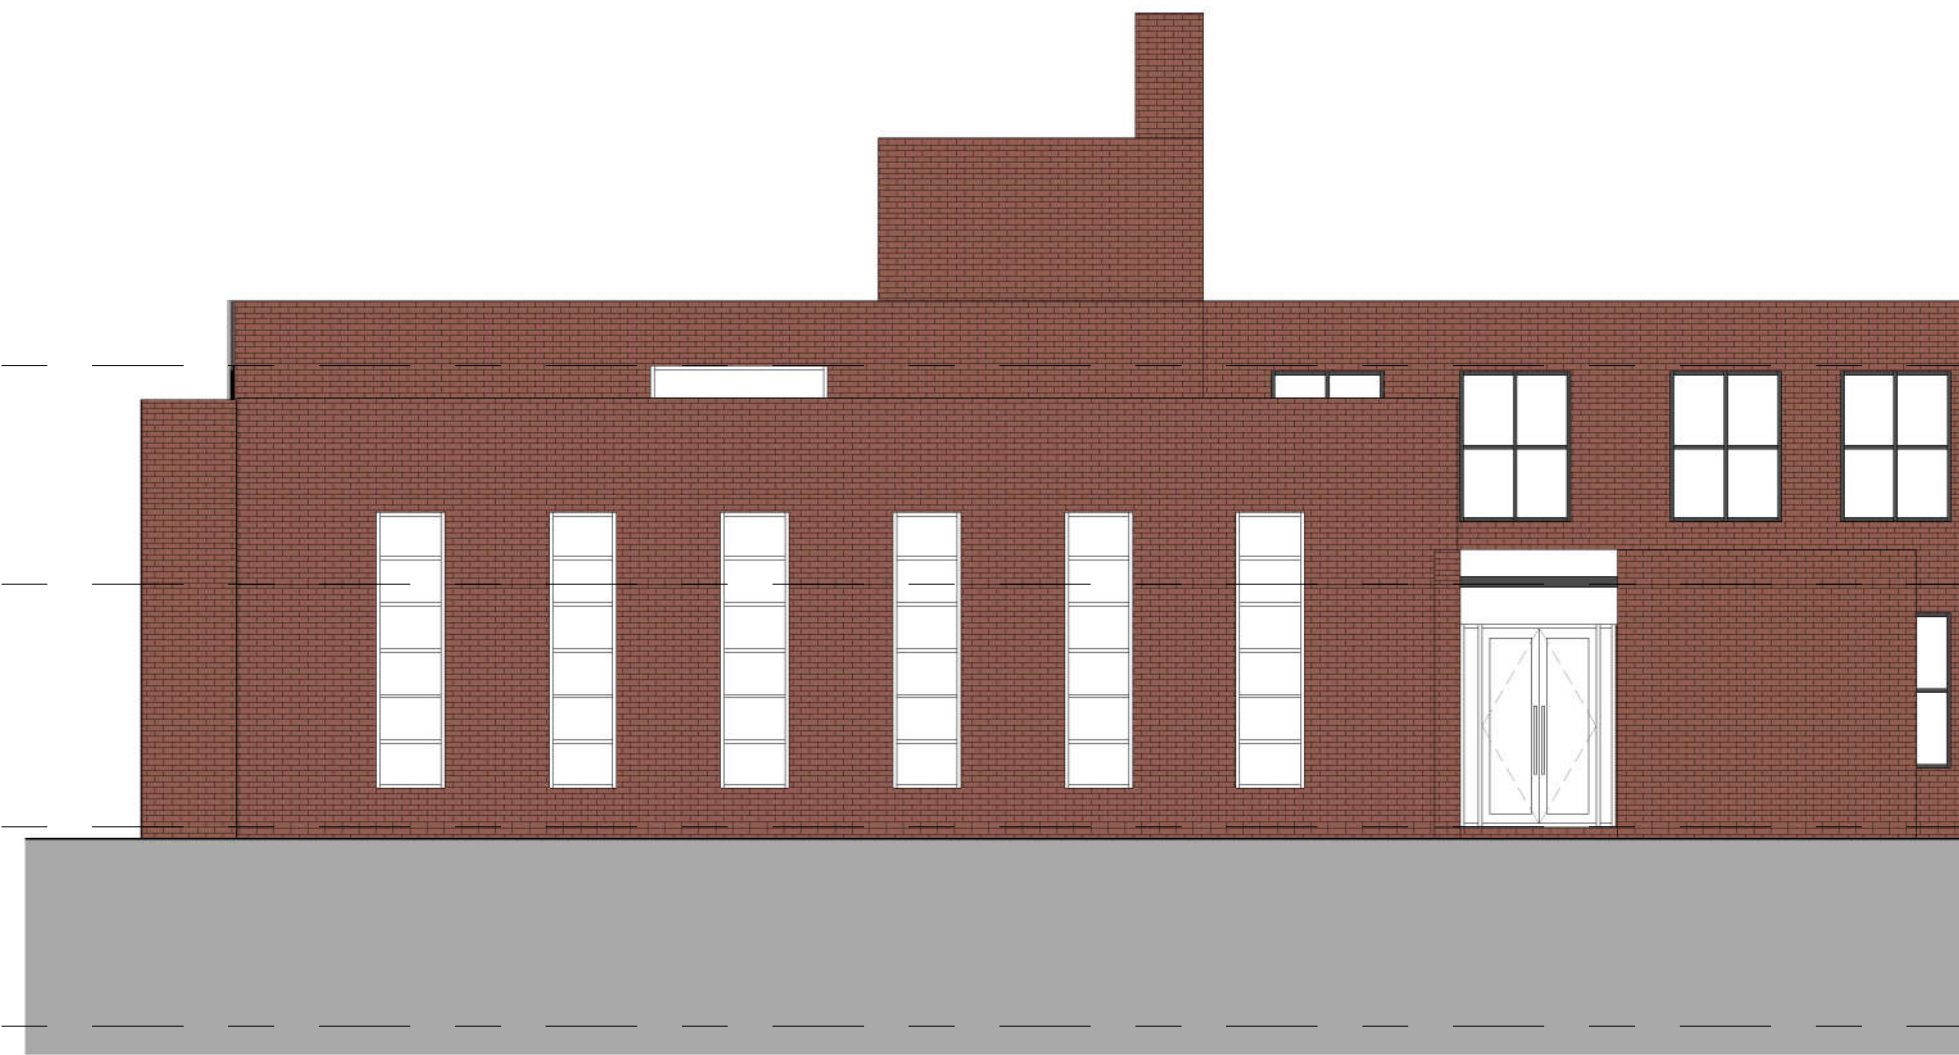


3 Rear - Existing
1 : 100



5 Courtyard Down - Existing
1 : 100



6 Courtyard Up - Existing
1 : 100

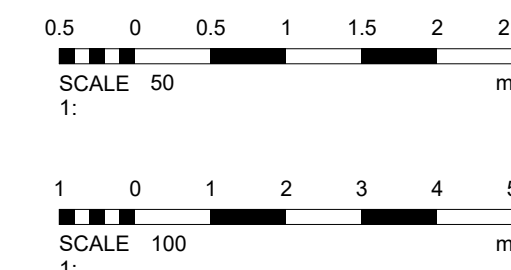

No. Description		Date	Initial
PROJECT			
Manchester Kollel			
TITLE			
Existing Elevations			
STATUS			
DESIGN			
DRAWN BY	DATE	SCALE (@ A1)	
TP	06/03/2024	1 : 100	
PROJECT NUMBER	DRAWING NUMBER	REV	
GSS24014	004		
GOLD SKETCH			
S T U D I O S			
www.goldsketch.co.uk		info@goldsketch.co.uk 0161 792 9595	
NOTES			
© COPYRIGHT. ALL RIGHTS RESERVED. THIS DRAWING IS NOT TO BE REPRODUCED WITHOUT WRITTEN CONSENT. DRAWING TO BE USED FOR THE STATUS INDICATED ONLY. ALL DIMENSIONS AND SETTINGS OF WALL, BE CHECKED AND CONFIRMED ON SITE. ANY DISCREPANCIES TO BE REPORTED TO THE DESIGNER PRIOR TO THE COMMENCEMENT OF ANY WORK. ALL WORK AND MATERIALS TO BE IN ACCORDANCE WITH CURRENT UK BUILDING REGULATIONS, RELEVANT CODES OF PRACTICE AND BRITISH STANDARDS. ALL DIMENSIONS ON THIS DRAWING ARE IN MILLIMETERS UNLESS OTHERWISE STATED.			