
Location Plan

Site Address: **39, Nicolas Road, Manchester, M21 9LG**

PlanningPortal

Date Produced: **10-Oct-2025**

Scale: **1:1250 @A4**

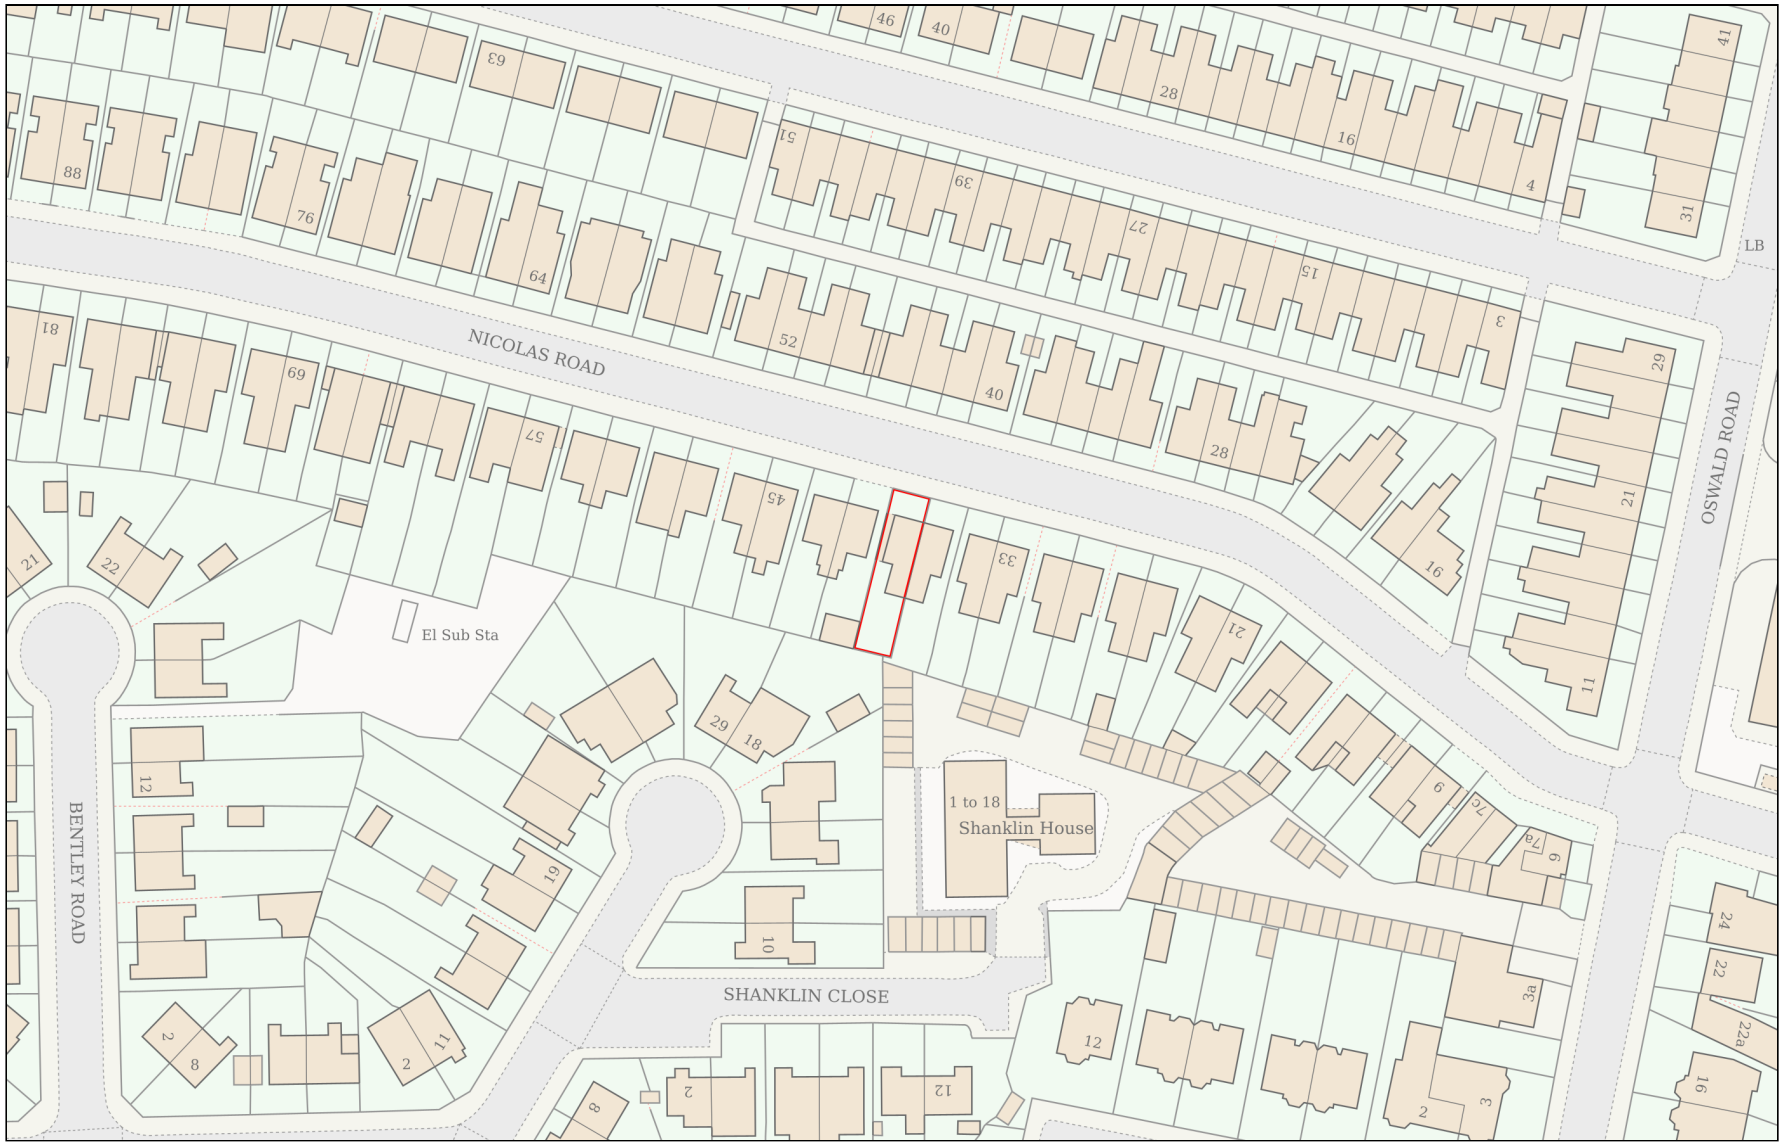

Planning Portal Reference: **PP-14396030v1**

Powered By TerraQuest

© Crown copyright and database rights 2025 OS 100042766