
F2 LOCATION PLAN
1:100

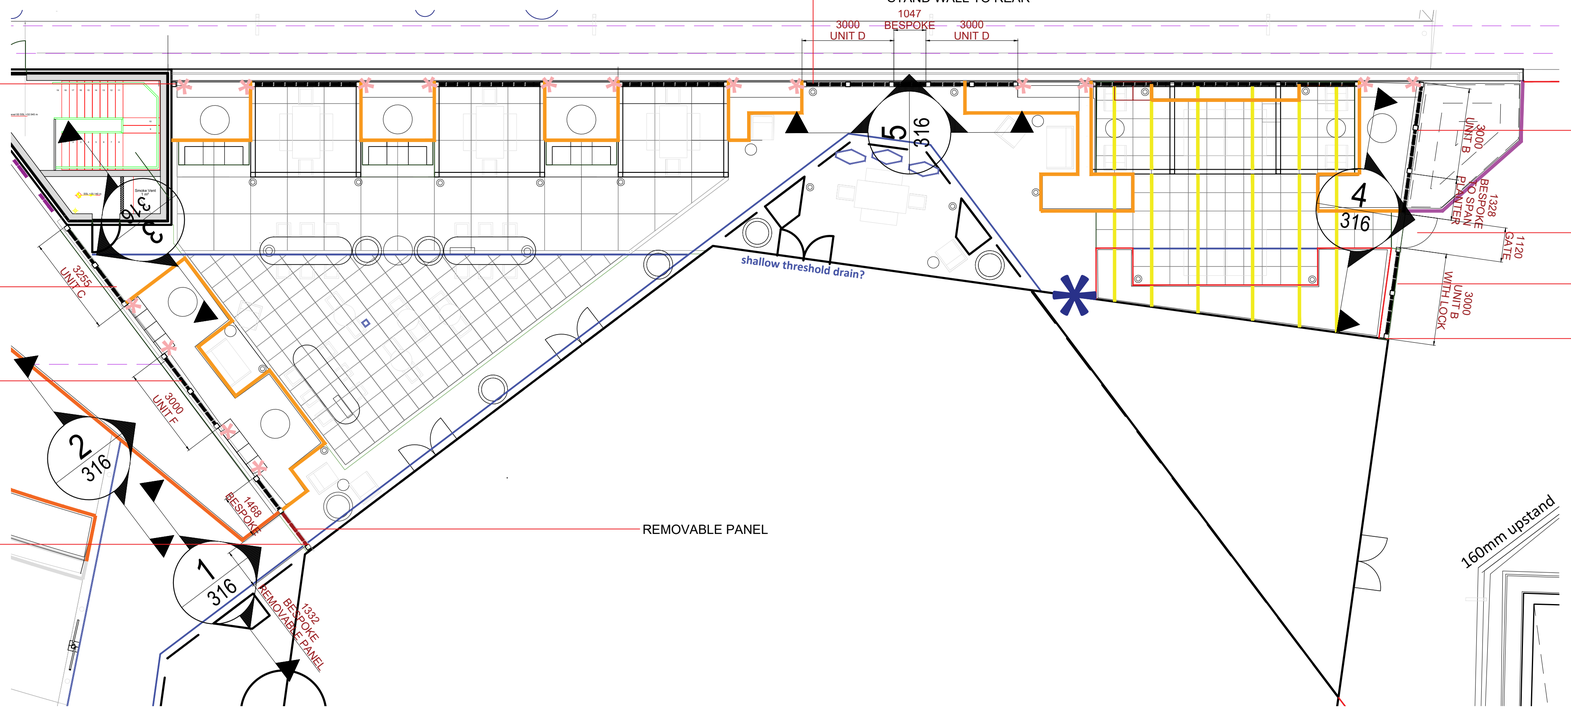

* DENOTES POSTS TO HAVE TABS / METALWORK CONNECTIONS WELDED TO THE POST TO ALLOW FOR POTENTIAL SUPPORTS AND INFILL PANELS SHOULD THE HEDGE FAIL. MANUFACTURER TO SUBMIT PROPOSALS

NB: PERFORATE REFER TO DETAIL B ON DRAWING 315

TOP OF PERGOLA +35.64
TOP OF ADJOINING METALWORK ALONG POND STREET +35.64

SINGLE LEAF GATE OPENING OUTWARDS
LOCKING MECHANISM TO BE CONFIRMED BY METAL WORK MANUFACTURER

215MM WIDE UP STAND TO RETAIN STONE DRAINAGE LAYER LOCATED DIRECTLY BENEATH ENCLOSURE
METAL WORK - BASE PLATES TO SUIT UP STAND

BESPOKE BASE PLATE DUE TO PROXIMITY OF BUILDING (3 SIDED BASE PLATE)

NB

SITE MEASURE OF UP STAND WALLS / LOCATIONS AND SETTING OUT TO BE SURVEYED BEFORE MANUFACTURE

METALWORK CONTRACTOR TO DEVELOP DETAIL WORKING DRAWINGS FOR SIGN OFF

PERFORATE PATTERN TO BE ISSUED AS SCALED SAMPLE FOR SIGN OFF


ALIGNMENT OF SOLID / PERFORATE TO BE COORDINATED AND RUN HORIZONTAL AND PLUMB

MAX GAPS BETWEEN GROUND LEVEL 100MM




Example of colour tone
Dark anodized (black/grey) - close match to RAL 7021


DETAIL 1 - SECTION / ELEVATION
1:50

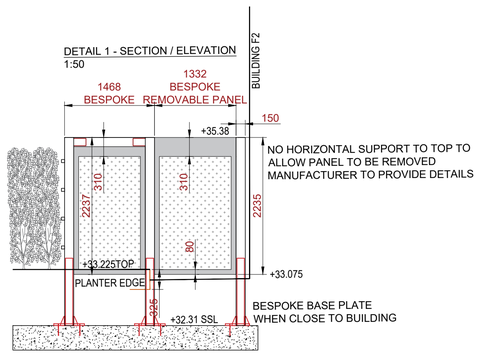


DETAIL 2 - SECTION / ELEVATION
1:50

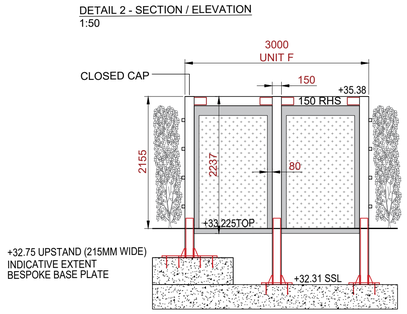


DETAIL 4 - SECTION / ELEVATION
1:50

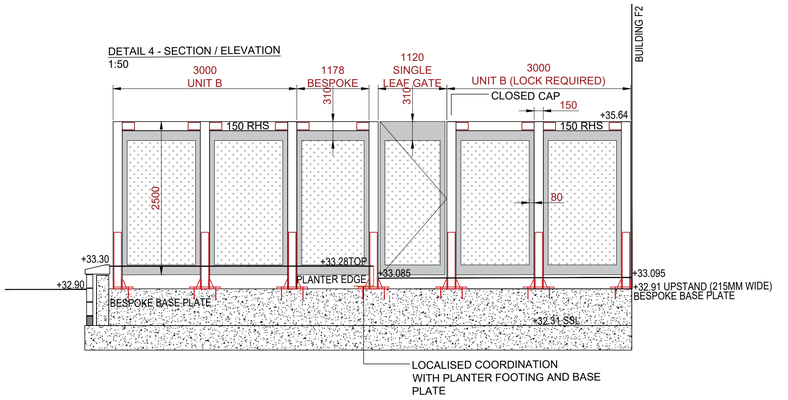

DETAIL 3 - SECTION / ELEVATION
1:50

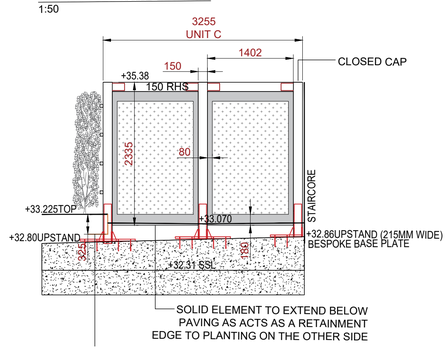

DETAIL 5 - SECTION / ELEVATION
1:50

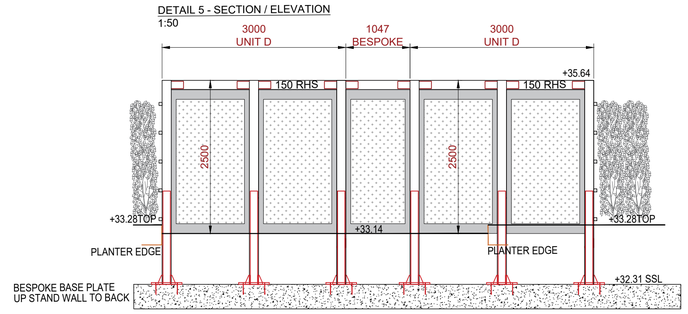

SQUARE YARD

Landscape Architecture - Urban Design - Masterplanning

Email - studio@yd2.co.uk
Web - www.squareyard.info
Tel - 0161 943 6053

Address:
SQR YRD LTD.
Hardman Business Centre,
New Hall Hey Road, Rossendale

GENERAL NOTES:

1. DIMENSIONS GOVERN
2. ALL DIMENSIONS ARE IN MILLIMETERS UNLESS NOTED OTHERWISE ON THE DRAWINGS
3. ALL DIMENSIONS SHALL BE VERIFIED ON SITE PRIOR TO ANY CONSTRUCTION
4. SQUAREYARD SHALL BE NOTIFIED OF ANY DISCREPANCIES

DRAWING NOTES:

REV	DESCRIPTION	DRAWN	CHECKED	DATE
P1	FIRST ISSUE	KH	KH	29/07/25
P2	2nd ISSUE - ANODIZING REFERENCE ADDED	KH	KH	29/07/25

PROJECT TITLE
PLOT F
F2

DRAWING TITLE
F2 RESIDENTS GARDEN ENCLOSURE

SCALE @ A1
1:50

DATE
JULY 25

PROJECT NUMBER
SY_25_014

DRAWING No.
Z1-SQY-G710-DE-XX-316

REVISION
P2