
Location Plan

Site Address: **874, Wilmslow Road, Manchester, M20 5AB**

PlanningPortal

Date Produced: **05-Aug-2025**

Scale: **1:2500 @A4**

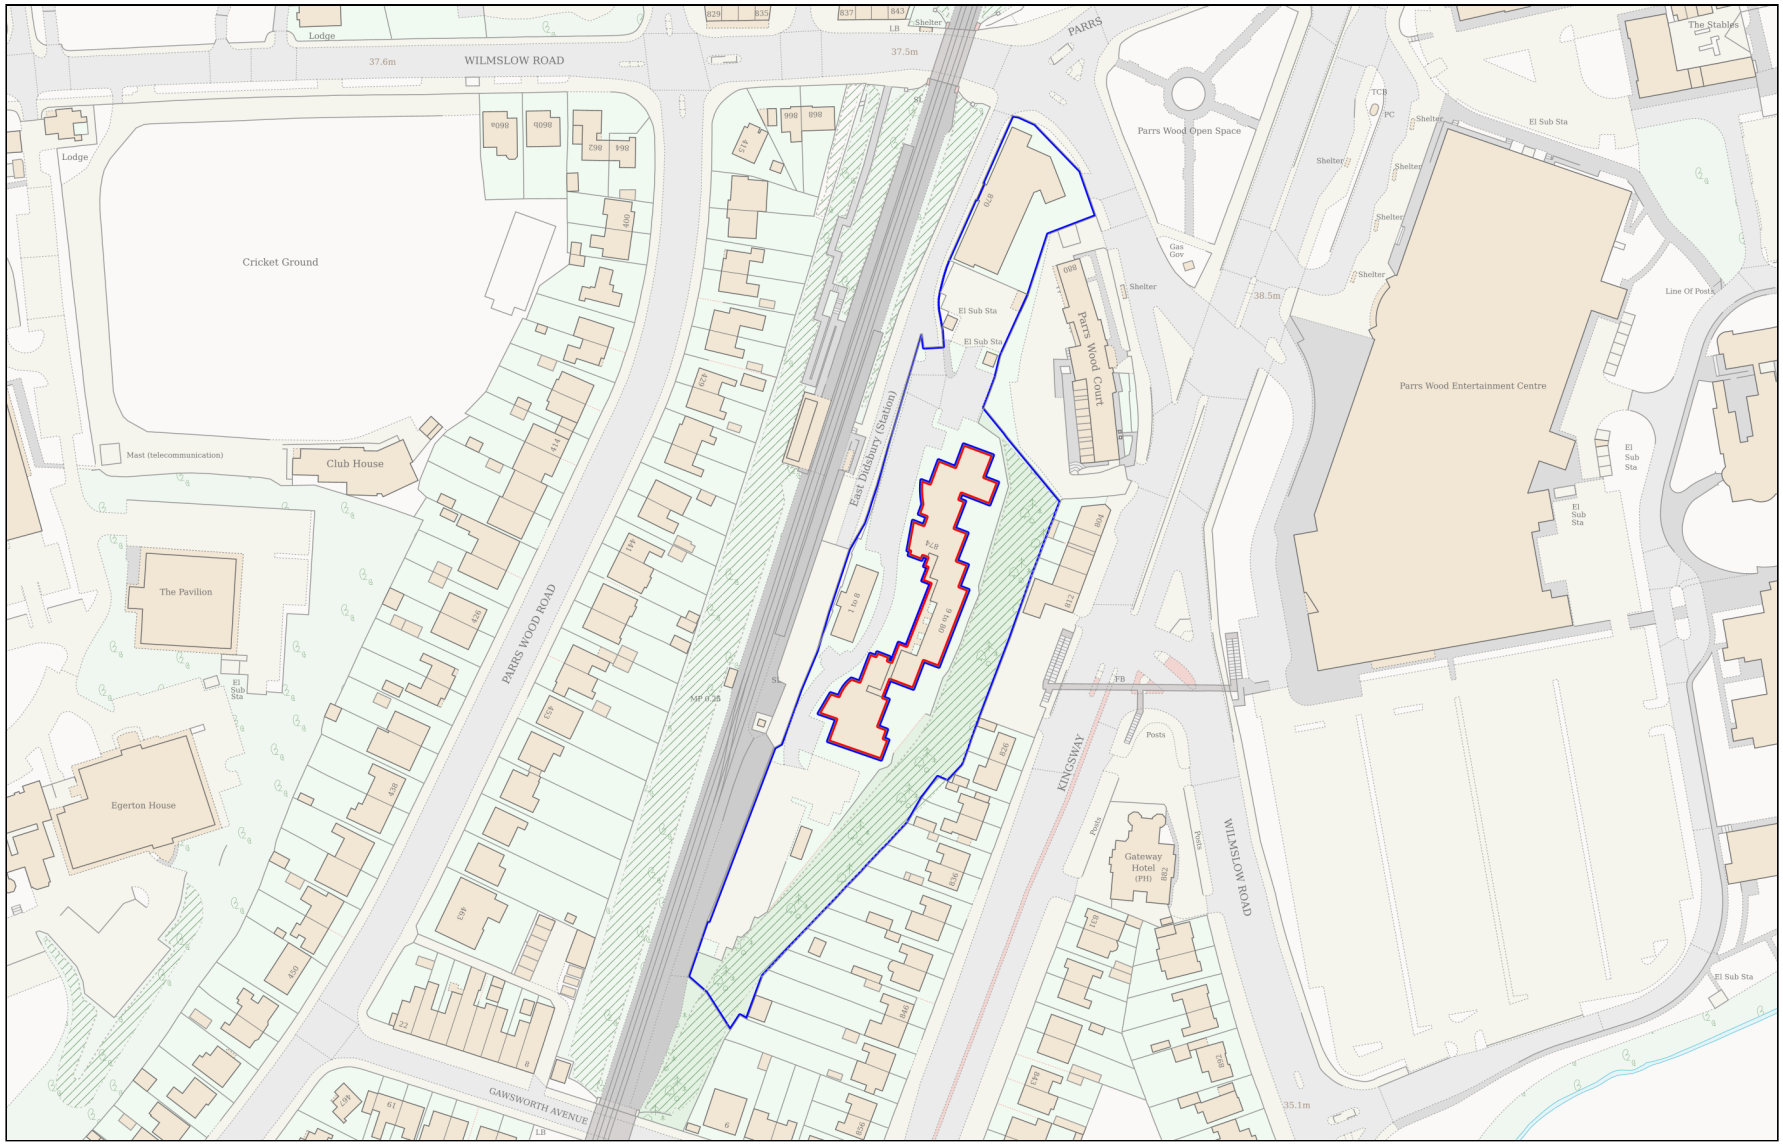

N

0 100

Metres

Planning Portal Reference: **PP-14078722v1**

Powered By TerraQuest

© Crown copyright and database rights 2025 OS 100042766