




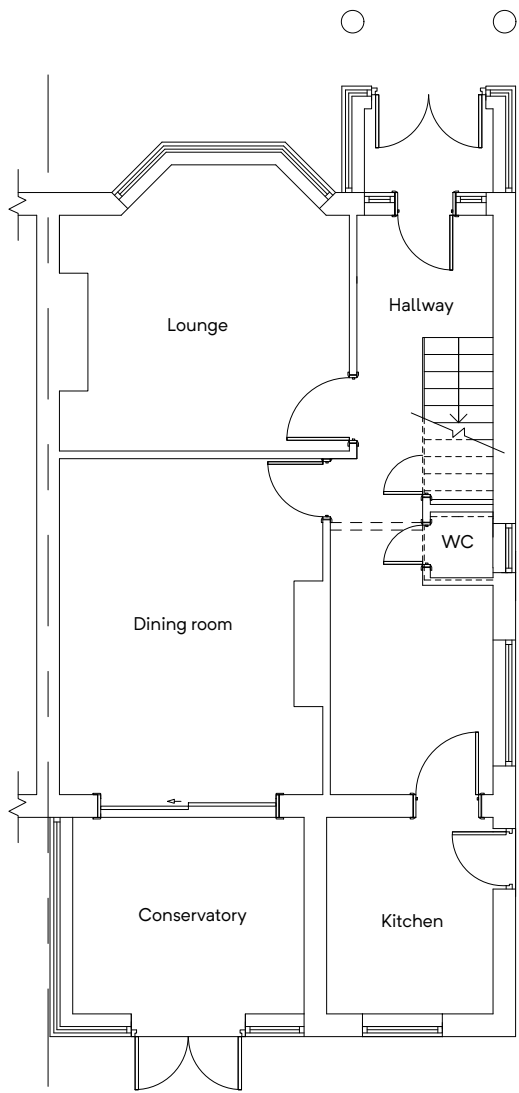

GROUND FLOOR PLAN
(EXISTING)

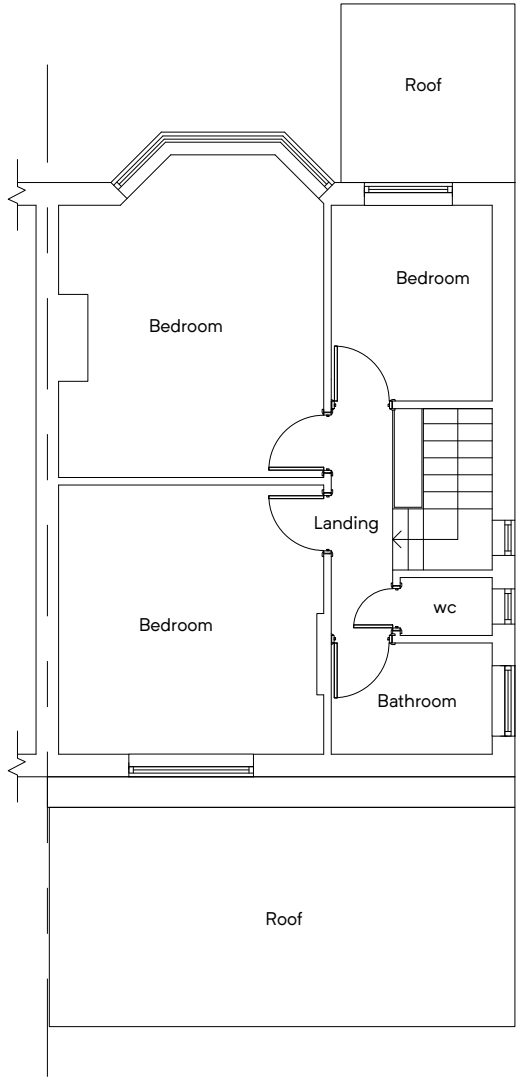

FIRST FLOOR PLAN
(EXISTING)

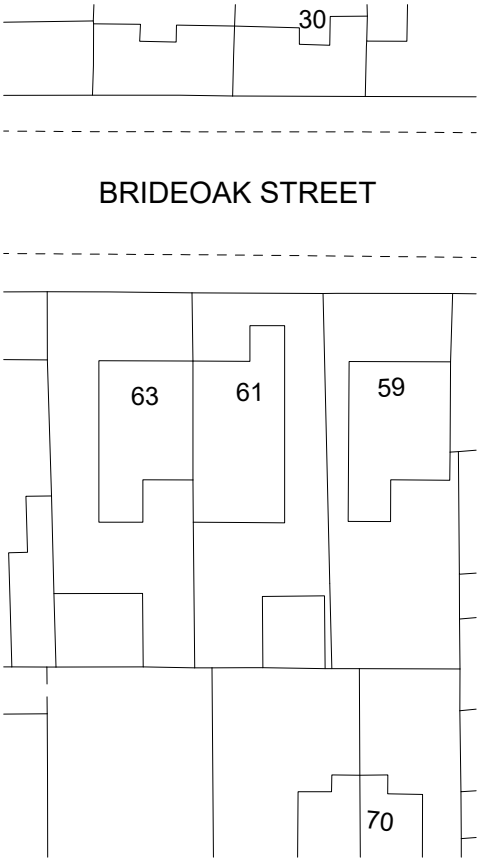


SITE PLAN
(EXISTING)






FRONT ELEVATION
(EXISTING)

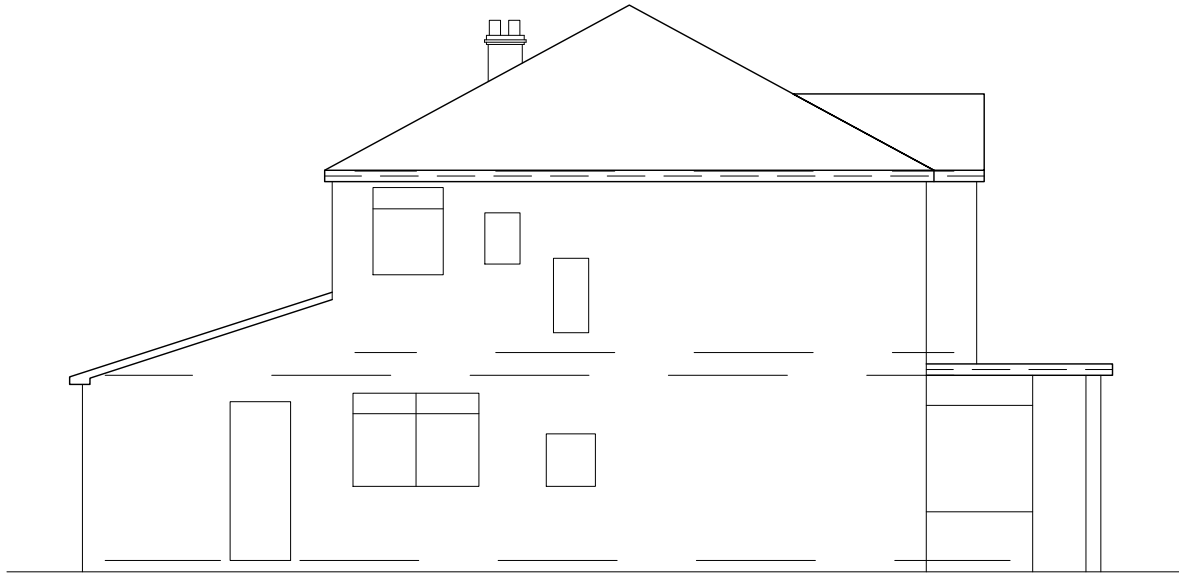

SIDE ELEVATION
(EXISTING)

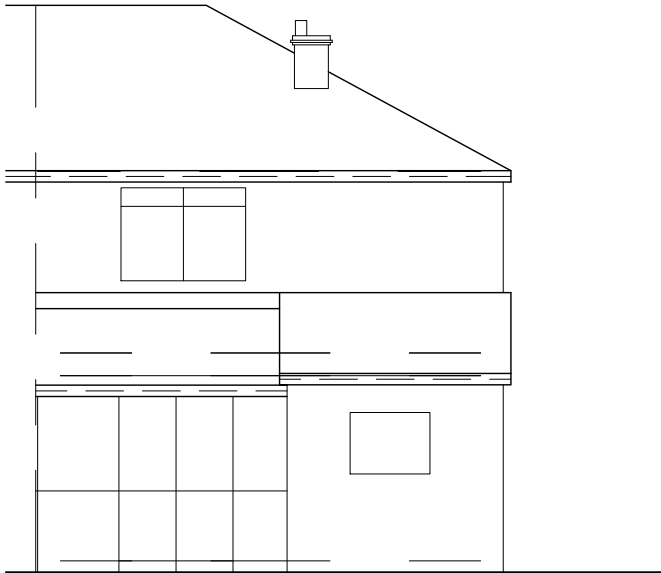

REAR ELEVATION
(EXISTING)



Building Design Services

M.FAROOQ
418 Bury Road
Rochdale
OL11 5EU
01706 712231
0796 7605 763

For:

MR MR ARSLAN RIAZ &
MRS MADIA AHMED


THE PROPOSED DOUBLE
SIDE AND SINGLE STOREY
REAR EXTENSION

61 Bideoak Street
Manchester
M8 0AY

Scale:
(Elevation)
1:100 @ A3

Job No. & Sheet
2298/2

bds

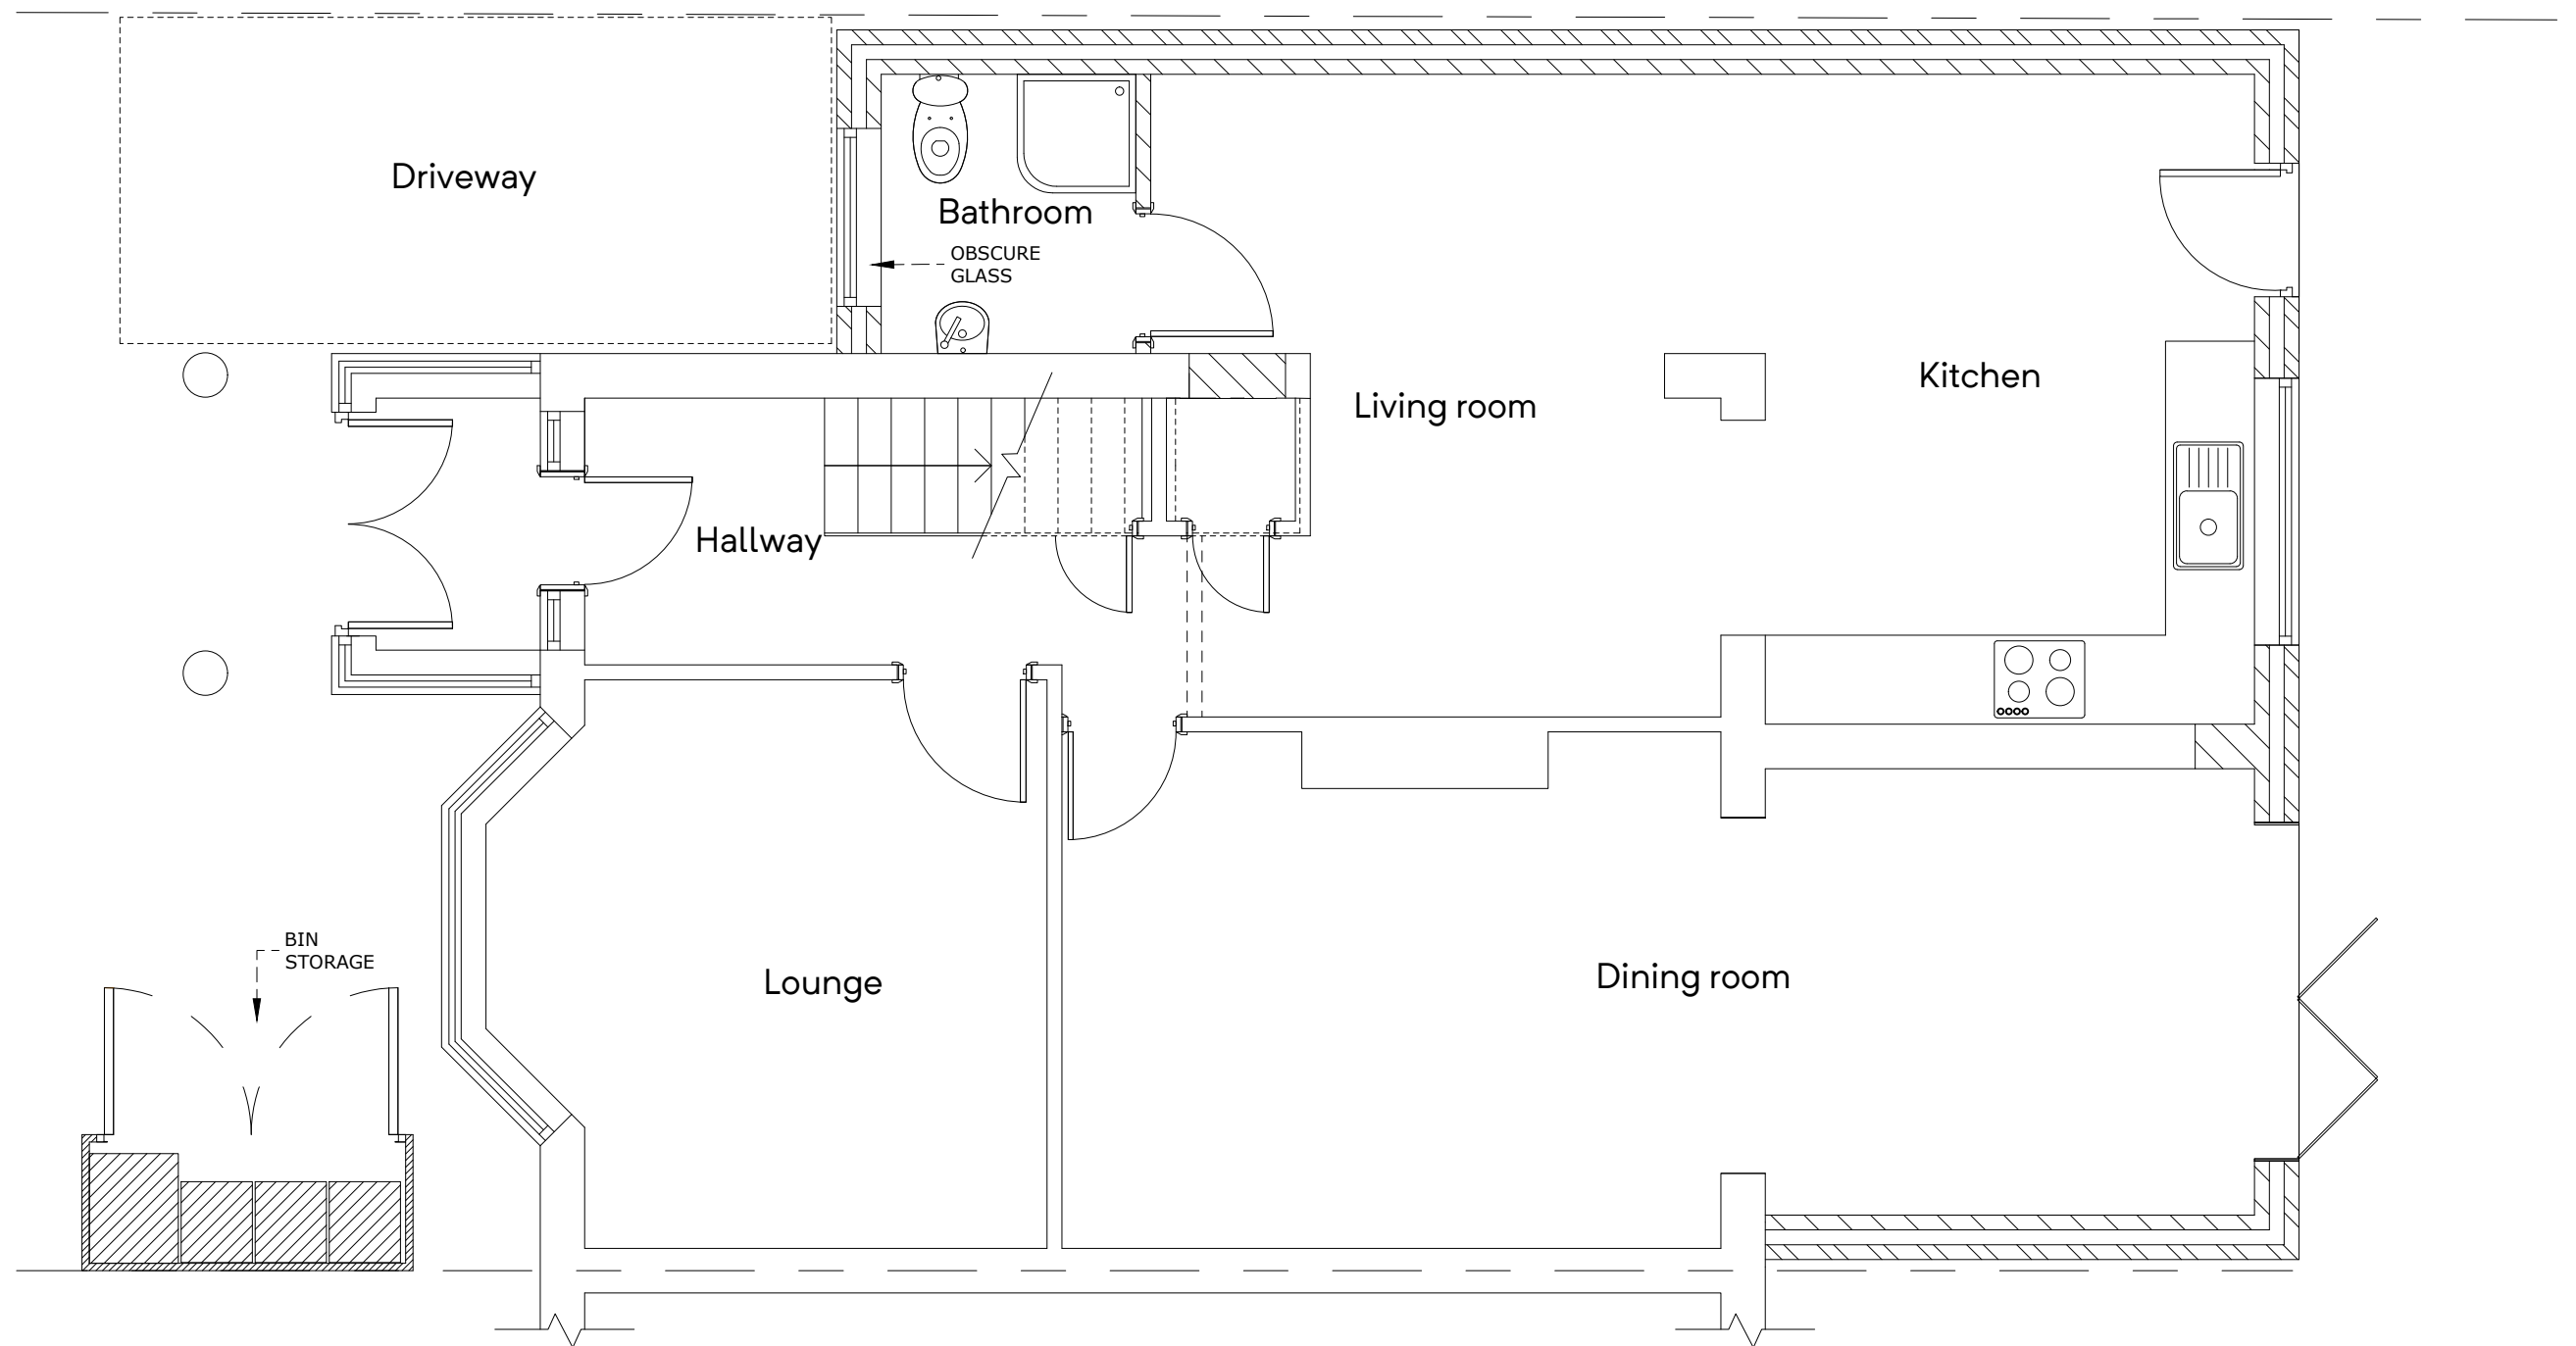

GROUND FLOOR PLAN
(PROPOSED)

SCALE 1:50
0 0.5 1 2.5 METRES

Building Design Services

M.FAROOQ
418 Bury Road
Rochdale
OL11 5EU
01706 712231
0796 7605 763

bds

For:

MR MR ARSLAN RIAZ &
MRS MADIA AHMED

THE PROPOSED DOUBLE
SIDE AND SINGLE STOREY
REAR EXTENSION


61 Bideoak Street
Manchester
M8 0AY

Scale:

(Plan)
1:50 @ A3

Job No. & Sheet

2298/3

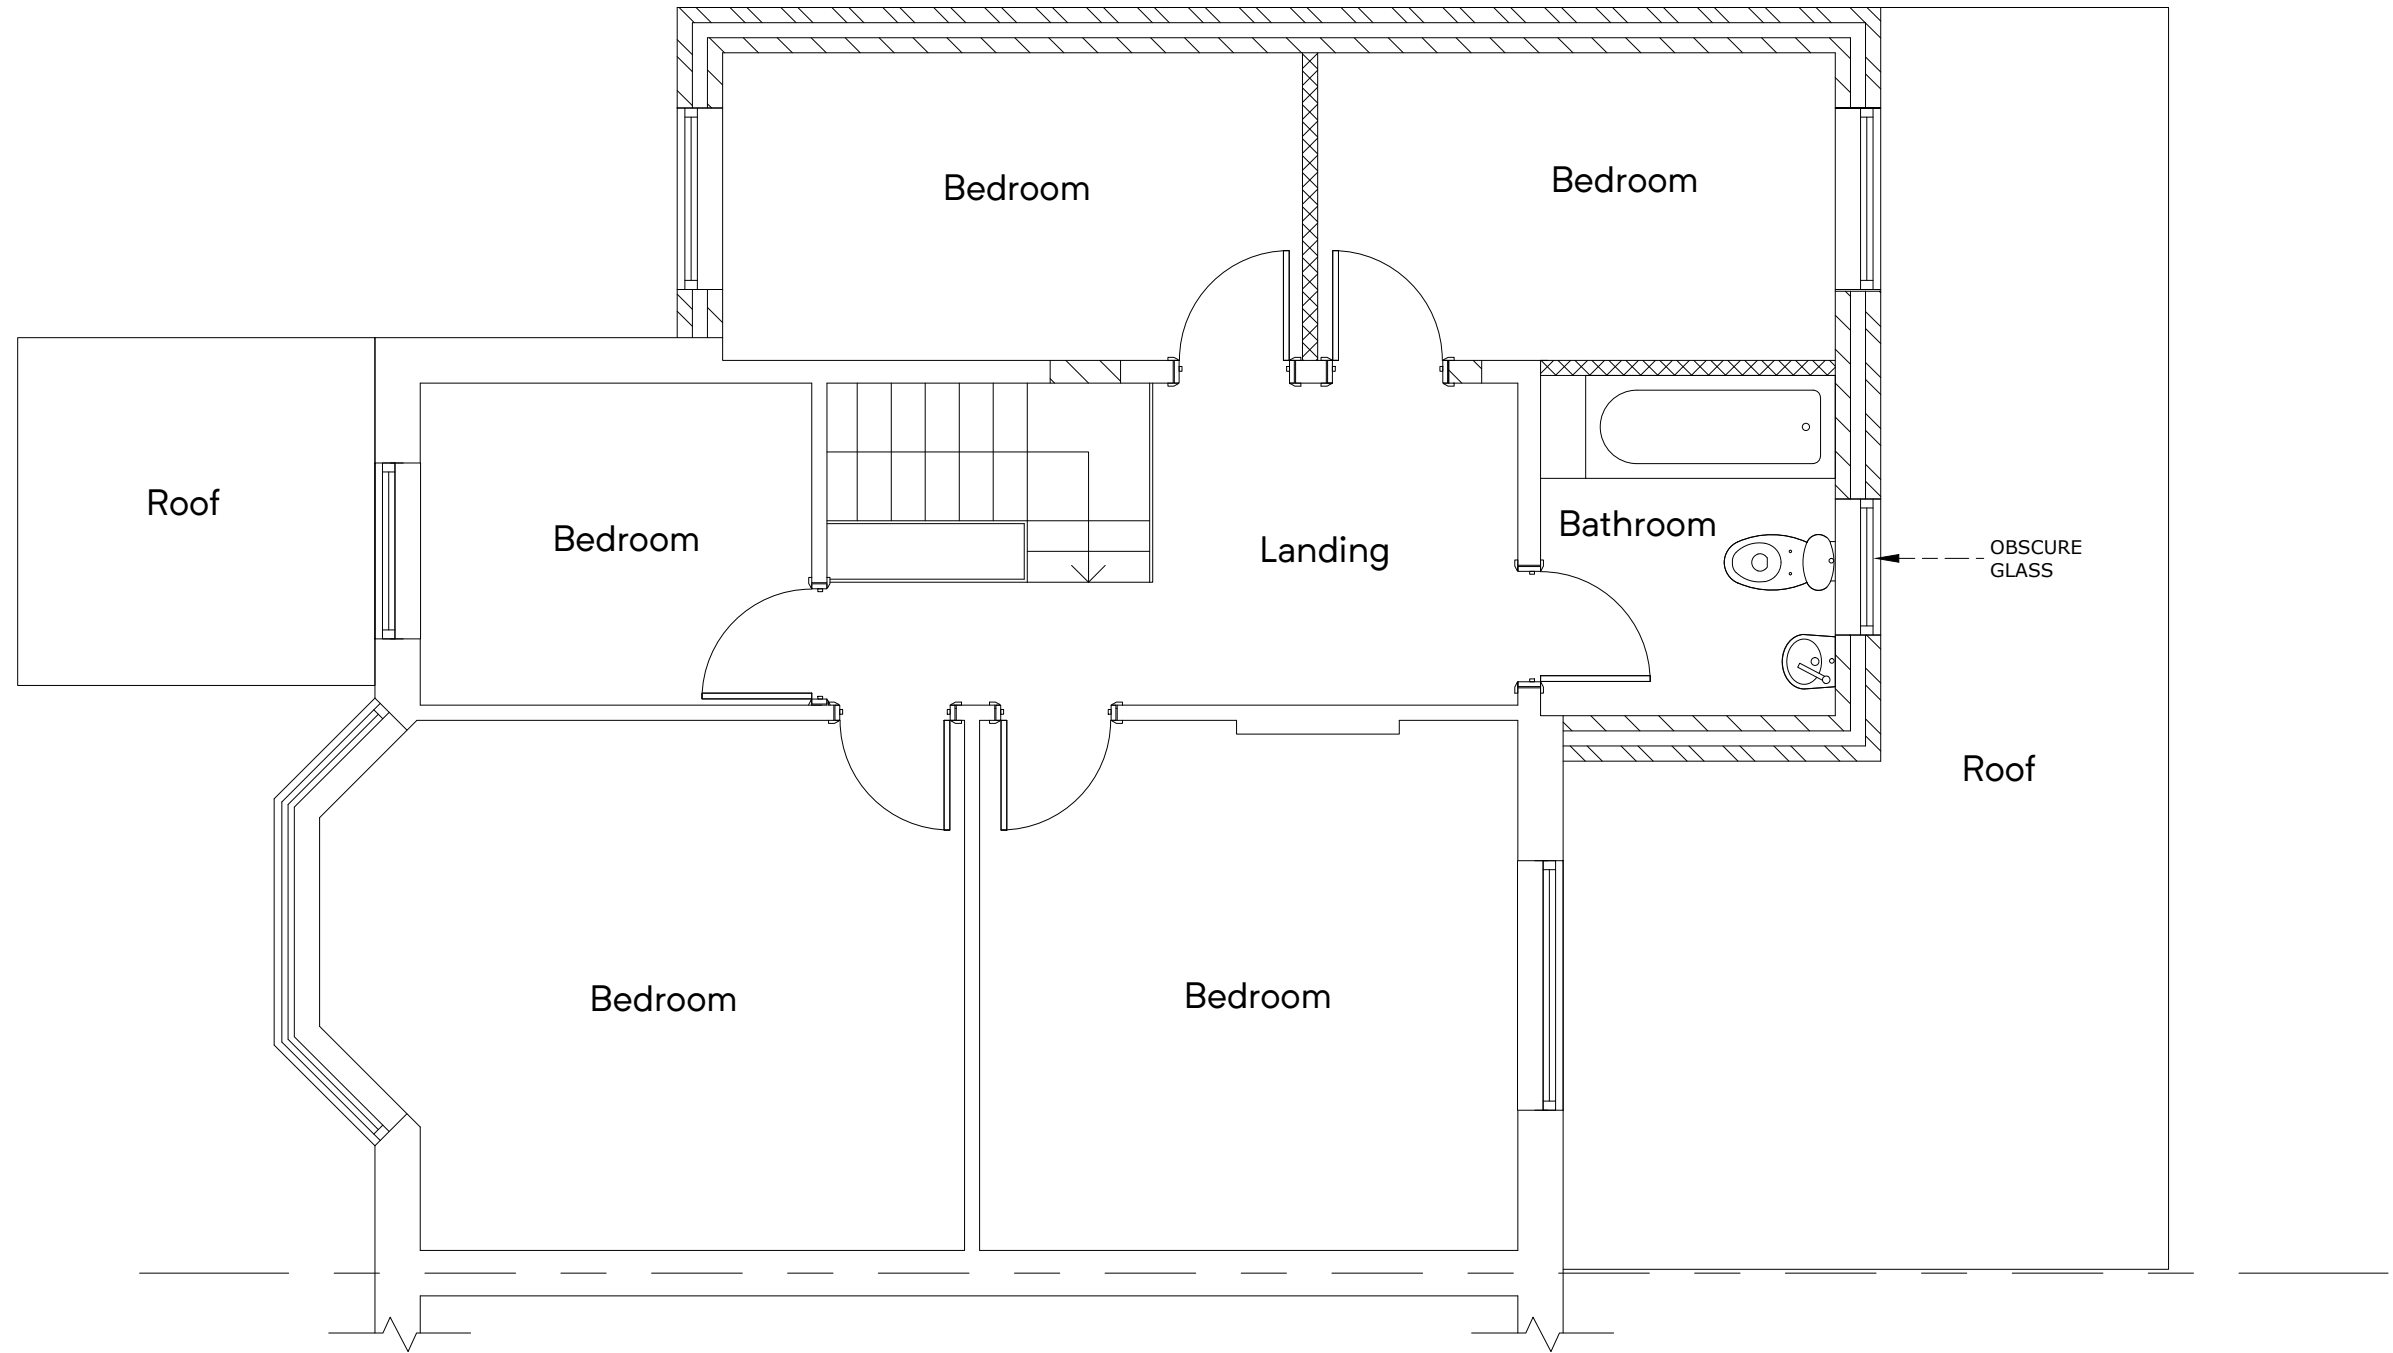

FIRST FLOOR PLAN
(PROPOSED)

Building Design Services

For:

Scale:

M.FAROOQ
418 Bury Road
Rochdale
OL11 5EU
01706 712231
0796 7605 763

MR MR ARSLAN RIAZ &
MRS MADIA AHMED

(Plan)
1:50 @ A3





THE PROPOSED DOUBLE
SIDE AND SINGLE STOREY
REAR EXTENSION

Job No. & Sheet

61 Bideoak Street
Manchester
M8 0AY

2298/4

bds

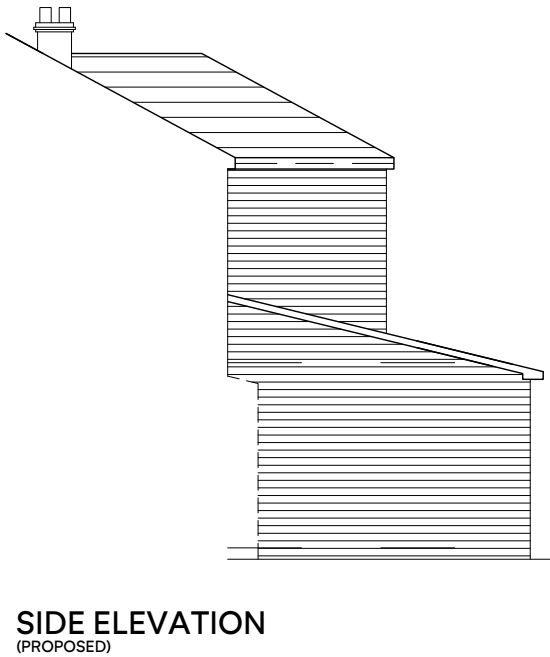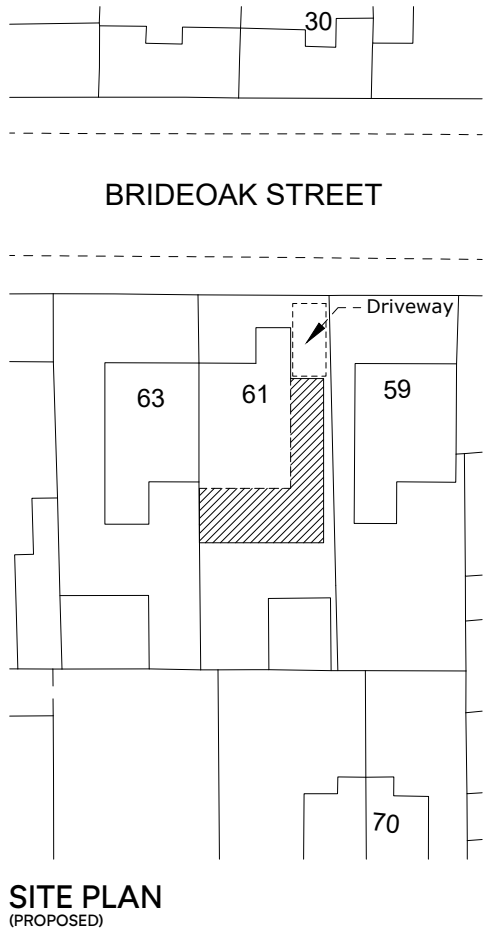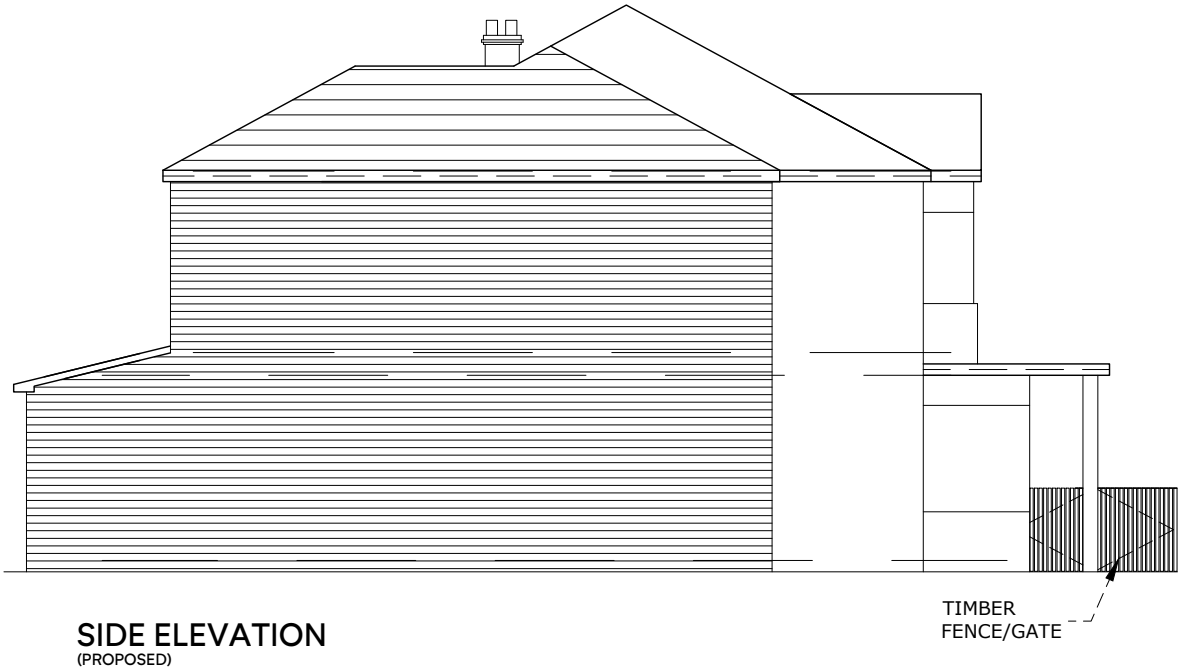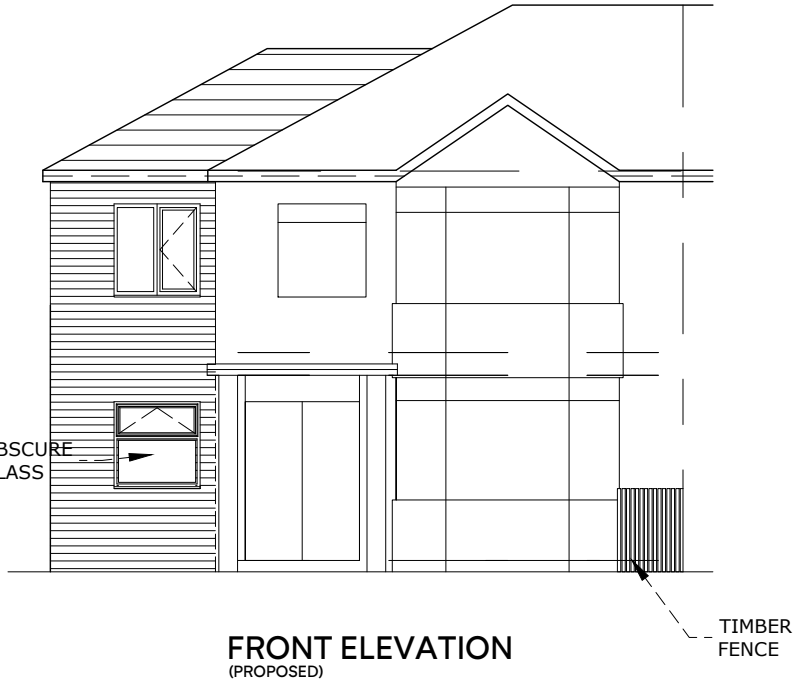

Building Design Services

M.FAROOQ
418 Bury Road
Rochdale
OL11 5EU
01706 712231
0796 7605 763

For:

MR MR ARSLAN RIAZ &
MRS MADIA AHMED

THE PROPOSED DOUBLE
SIDE AND SINGLE STOREY
REAR EXTENSION

61 Brideoak Street
Manchester
M8 OAY

Scale:

(Elevation)
1:100 @ A3
(Site Plan)
1:500 @ A3

Job No. & Sheet

2298/5

bds