


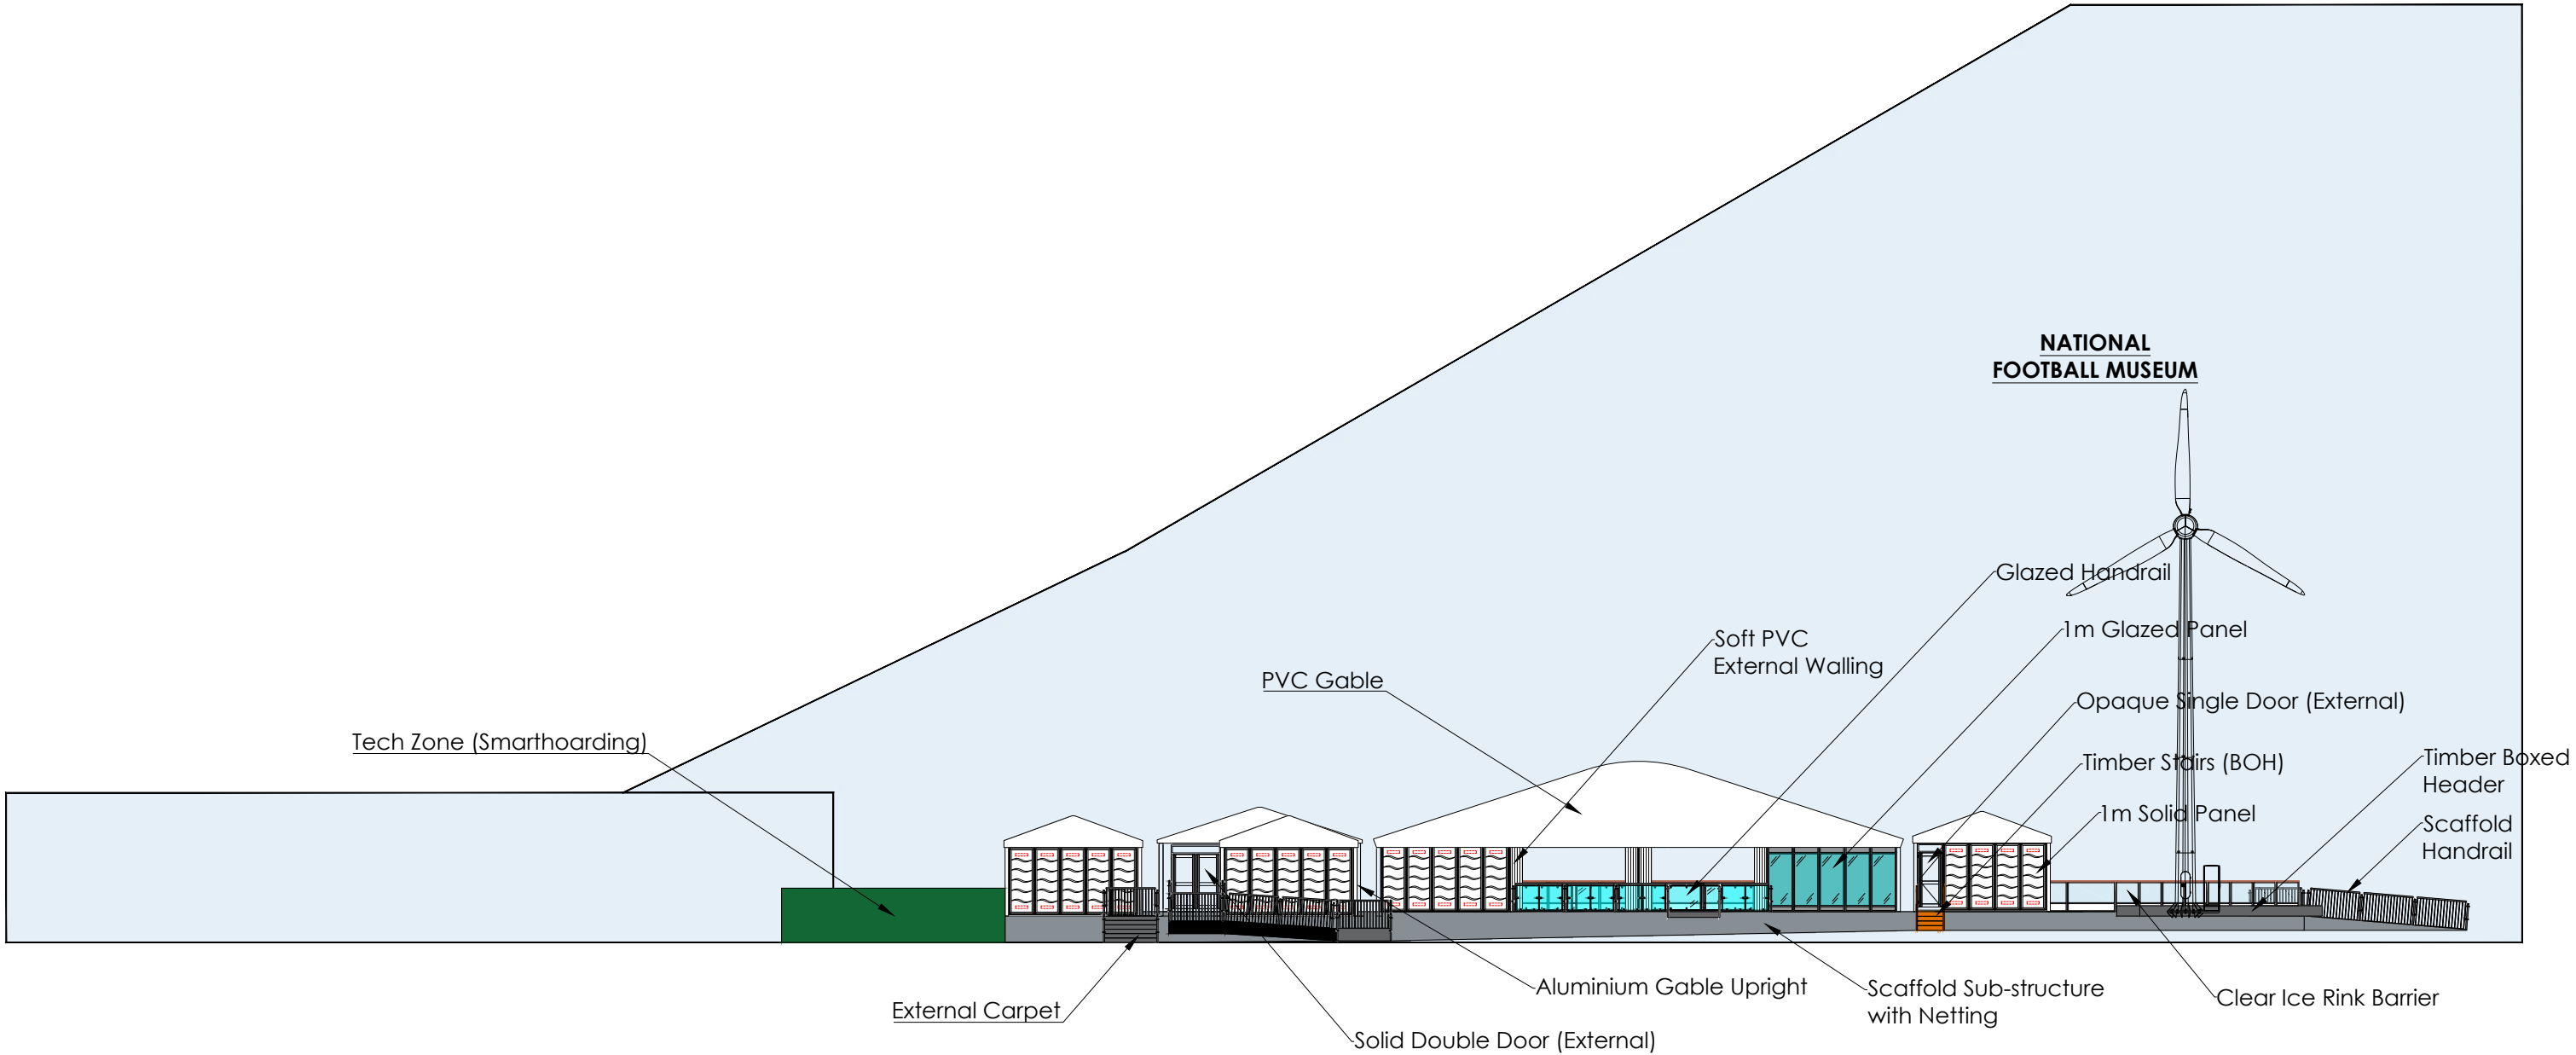

KEY:

- NOTES:**
- Structure levels based off ramps and steps from 2023 ASB; levels subject to change based on new scaffold plan.

PROJECT	Manchester Ice Rink 2024-25	DRAWING NUMBER				THE DESIGNS, CONCEPTS, AND MATERIALS (COLLECTIVELY REFERRED TO AS "DESIGNS") SUBMITTED HEREWITH ARE THE EXCLUSIVE AND PROPRIETARY PROPERTY OF ARENA GROUP ("PROPRIETOR"). THE DESIGNS ARE PROVIDED FOR THE SOLE PURPOSE OF EVALUATING AND CONSIDERING POTENTIAL COLLABORATION BETWEEN THE PROPRIETOR AND RECIPIENT OF THE DESIGNS AND MAY NOT BE REPLICATED, DISTRIBUTED OR OTHERWISE DISCLOSED TO ANY THIRD PARTY WITHOUT THE EXPRESS WRITTEN CONSENT OF THE PROPRIETOR. IN THE EVENT THAT THIS DESIGN FORMS PART OF A SUBMITTED PROPOSAL, THEN PLEASE NOTE THAT IT MAY BE SUBJECT TO FURTHER DESIGN DEVELOPMENT, COST ANALYSIS AND MATERIAL AVAILABILITY.		
		180383 - 8bEL						
VENUE		JOB N	ZONE	N.	CONTENT		REV	
Todd Street, Manchester, M4 3BG		180383-MC-02-MANCHESTER EL-R0						
DRAWING TITLE		DATE		SCALE			DRAWN BY	
		31.05.24		1:250 @ A3			LP	
Manchester Ice Rink Elevation B		REV		COMMENTS			DATE	DRAWN
		R0		Initial Layout			00.00.00	XX