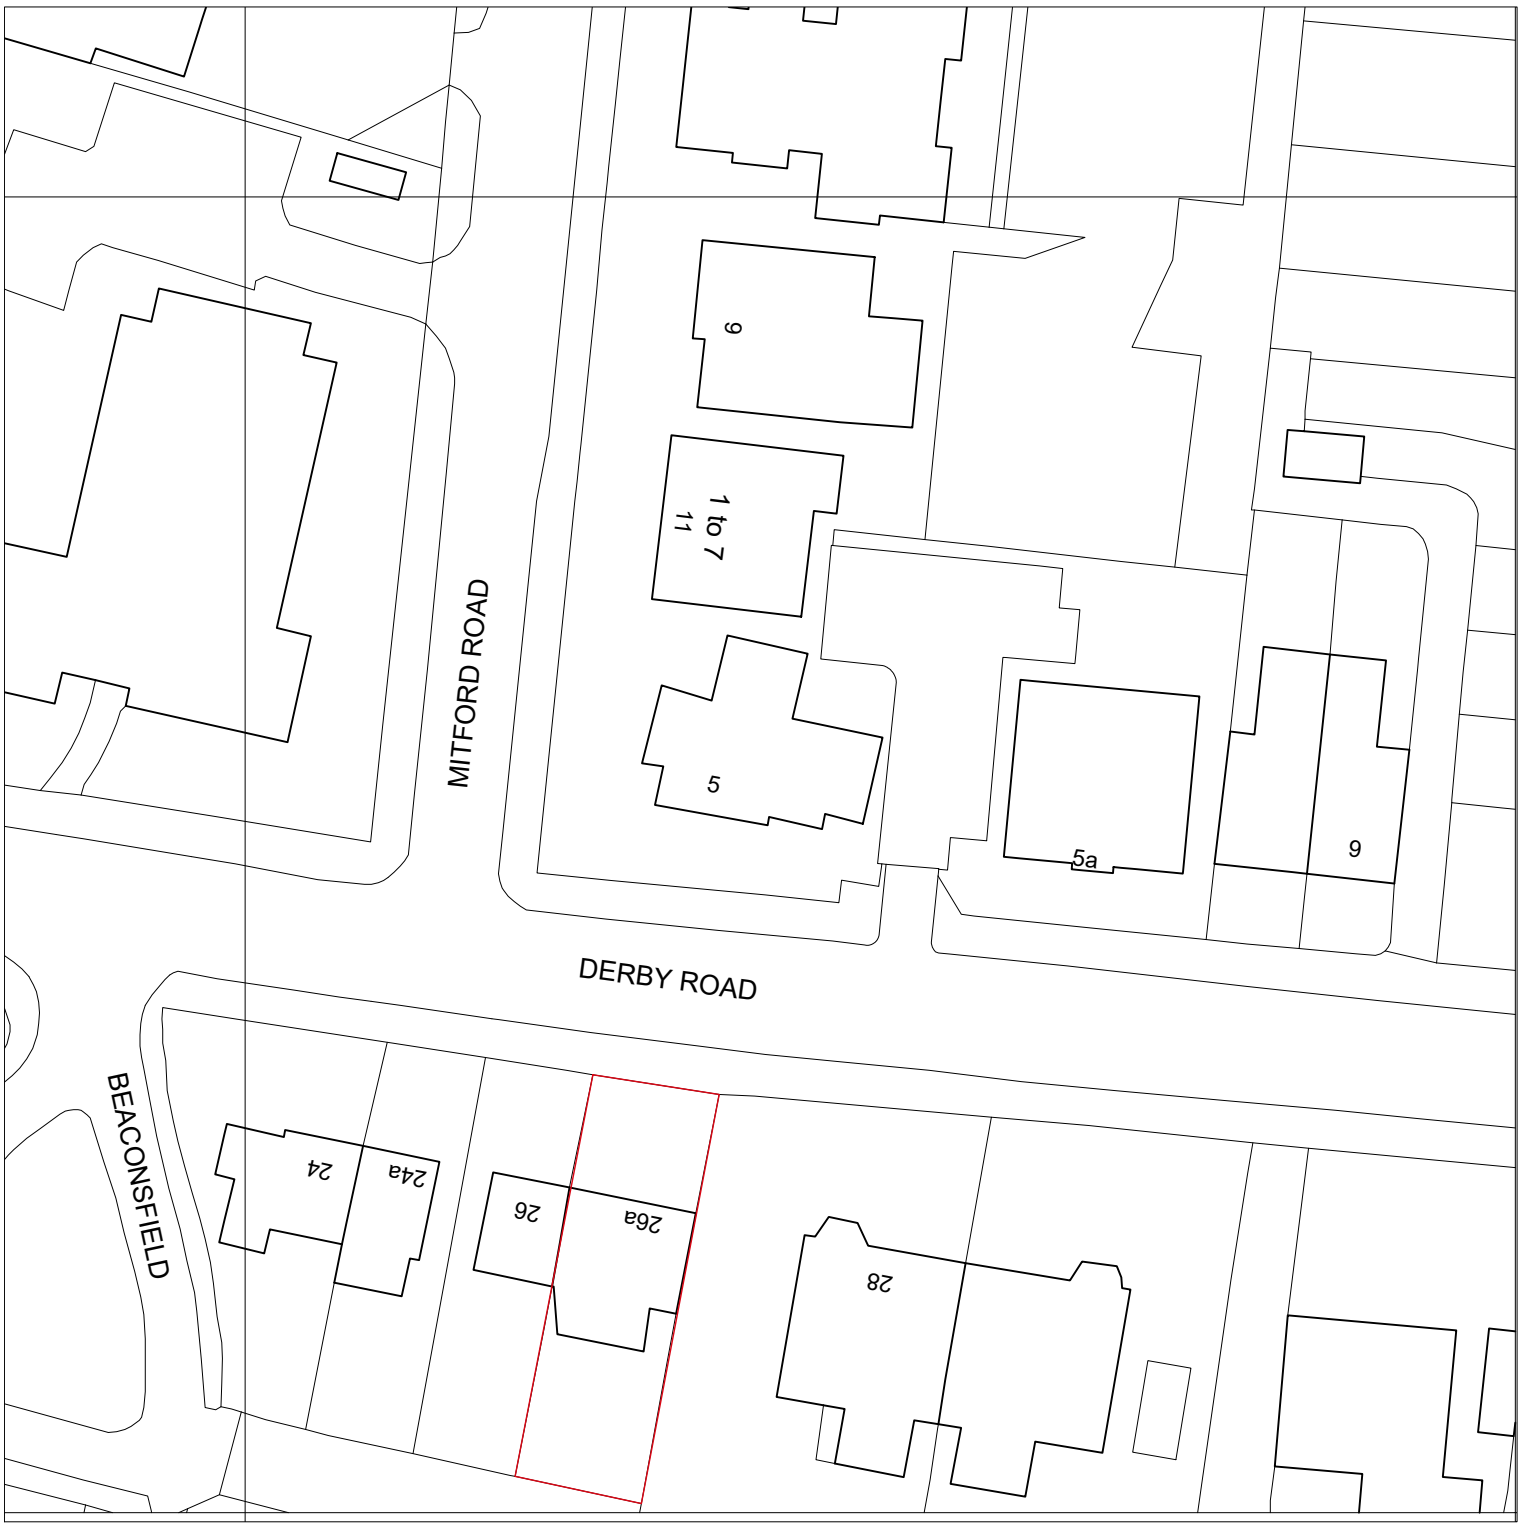


PROJECT	26A Derby Rd
SCALE	1 : 500 @ A4
CLIENT	JH
DWG No.	192-PL- OS1
DRAWING TITLE	Location Plan
CONTRACT NO:	192
STAGE CODE	planning
REV.	-

ISSUED		
	03/07/2025	

sj simon james arq ltd/**architects**