

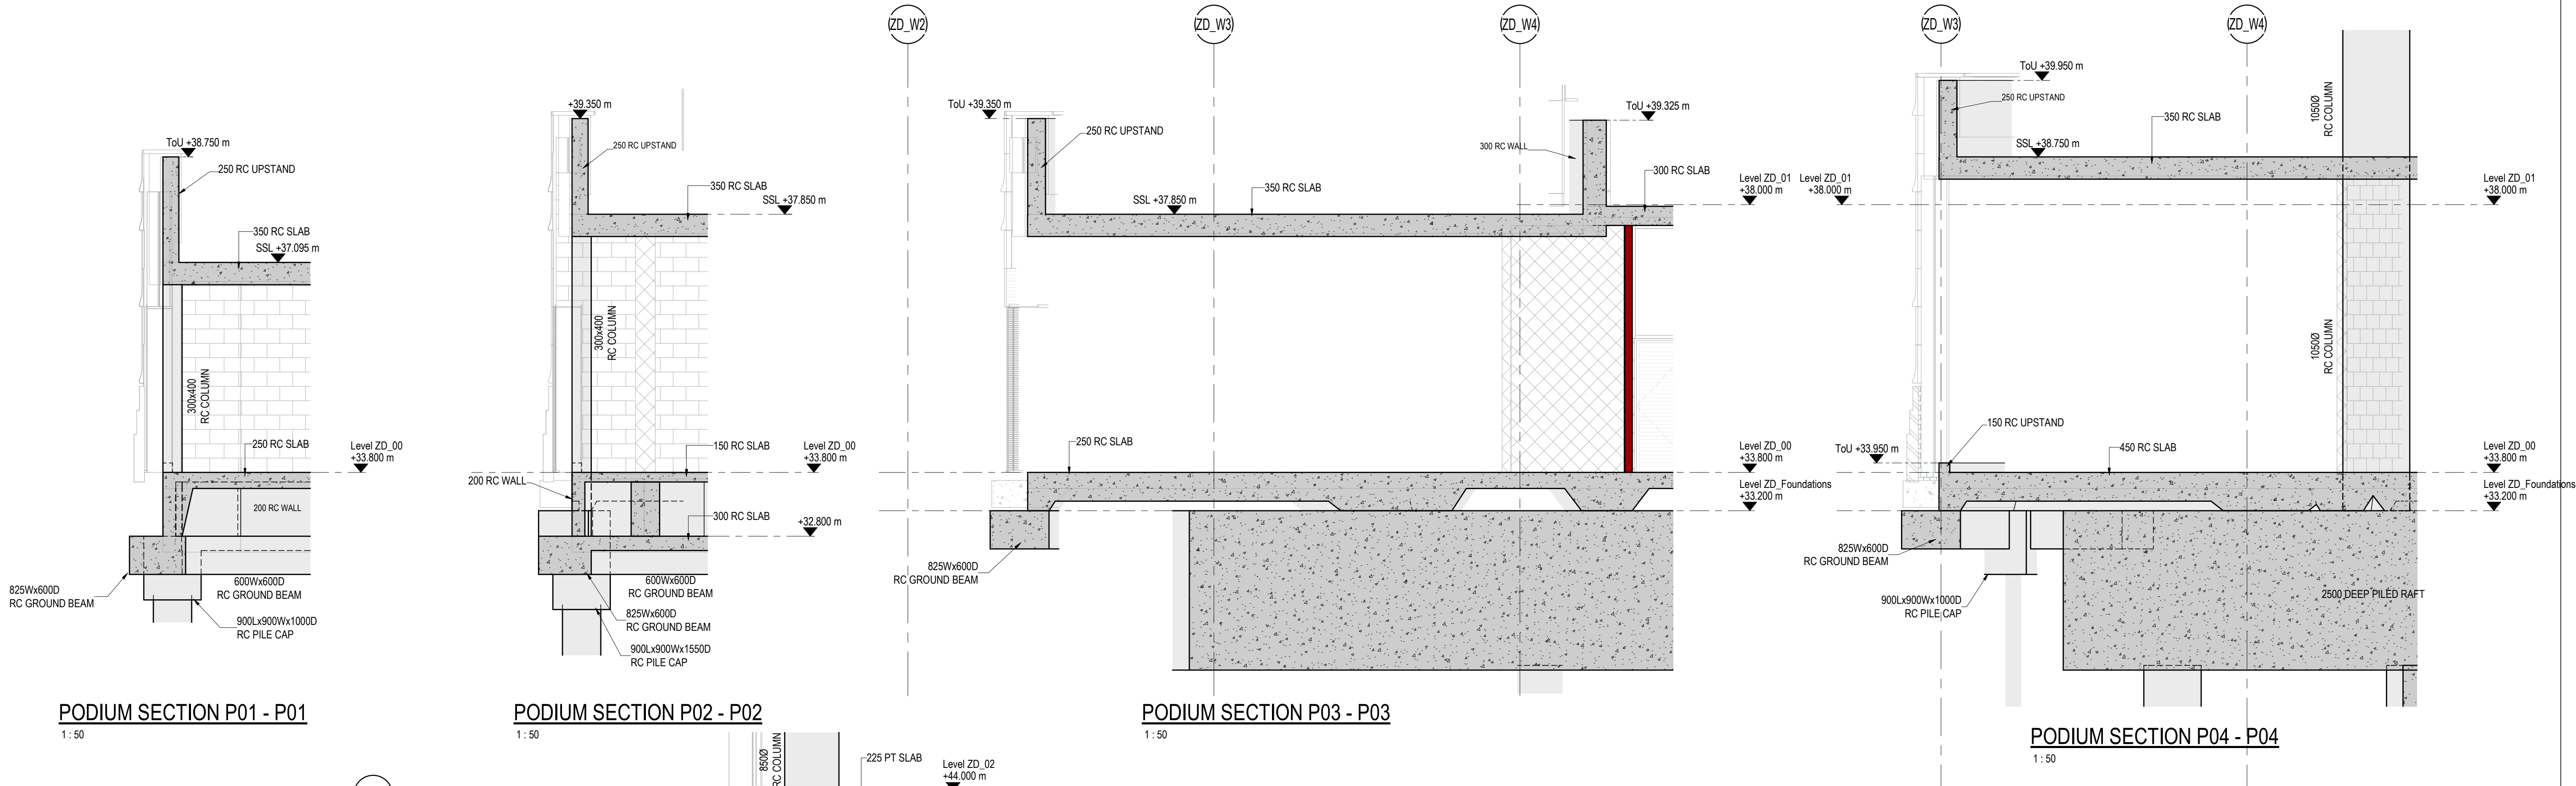
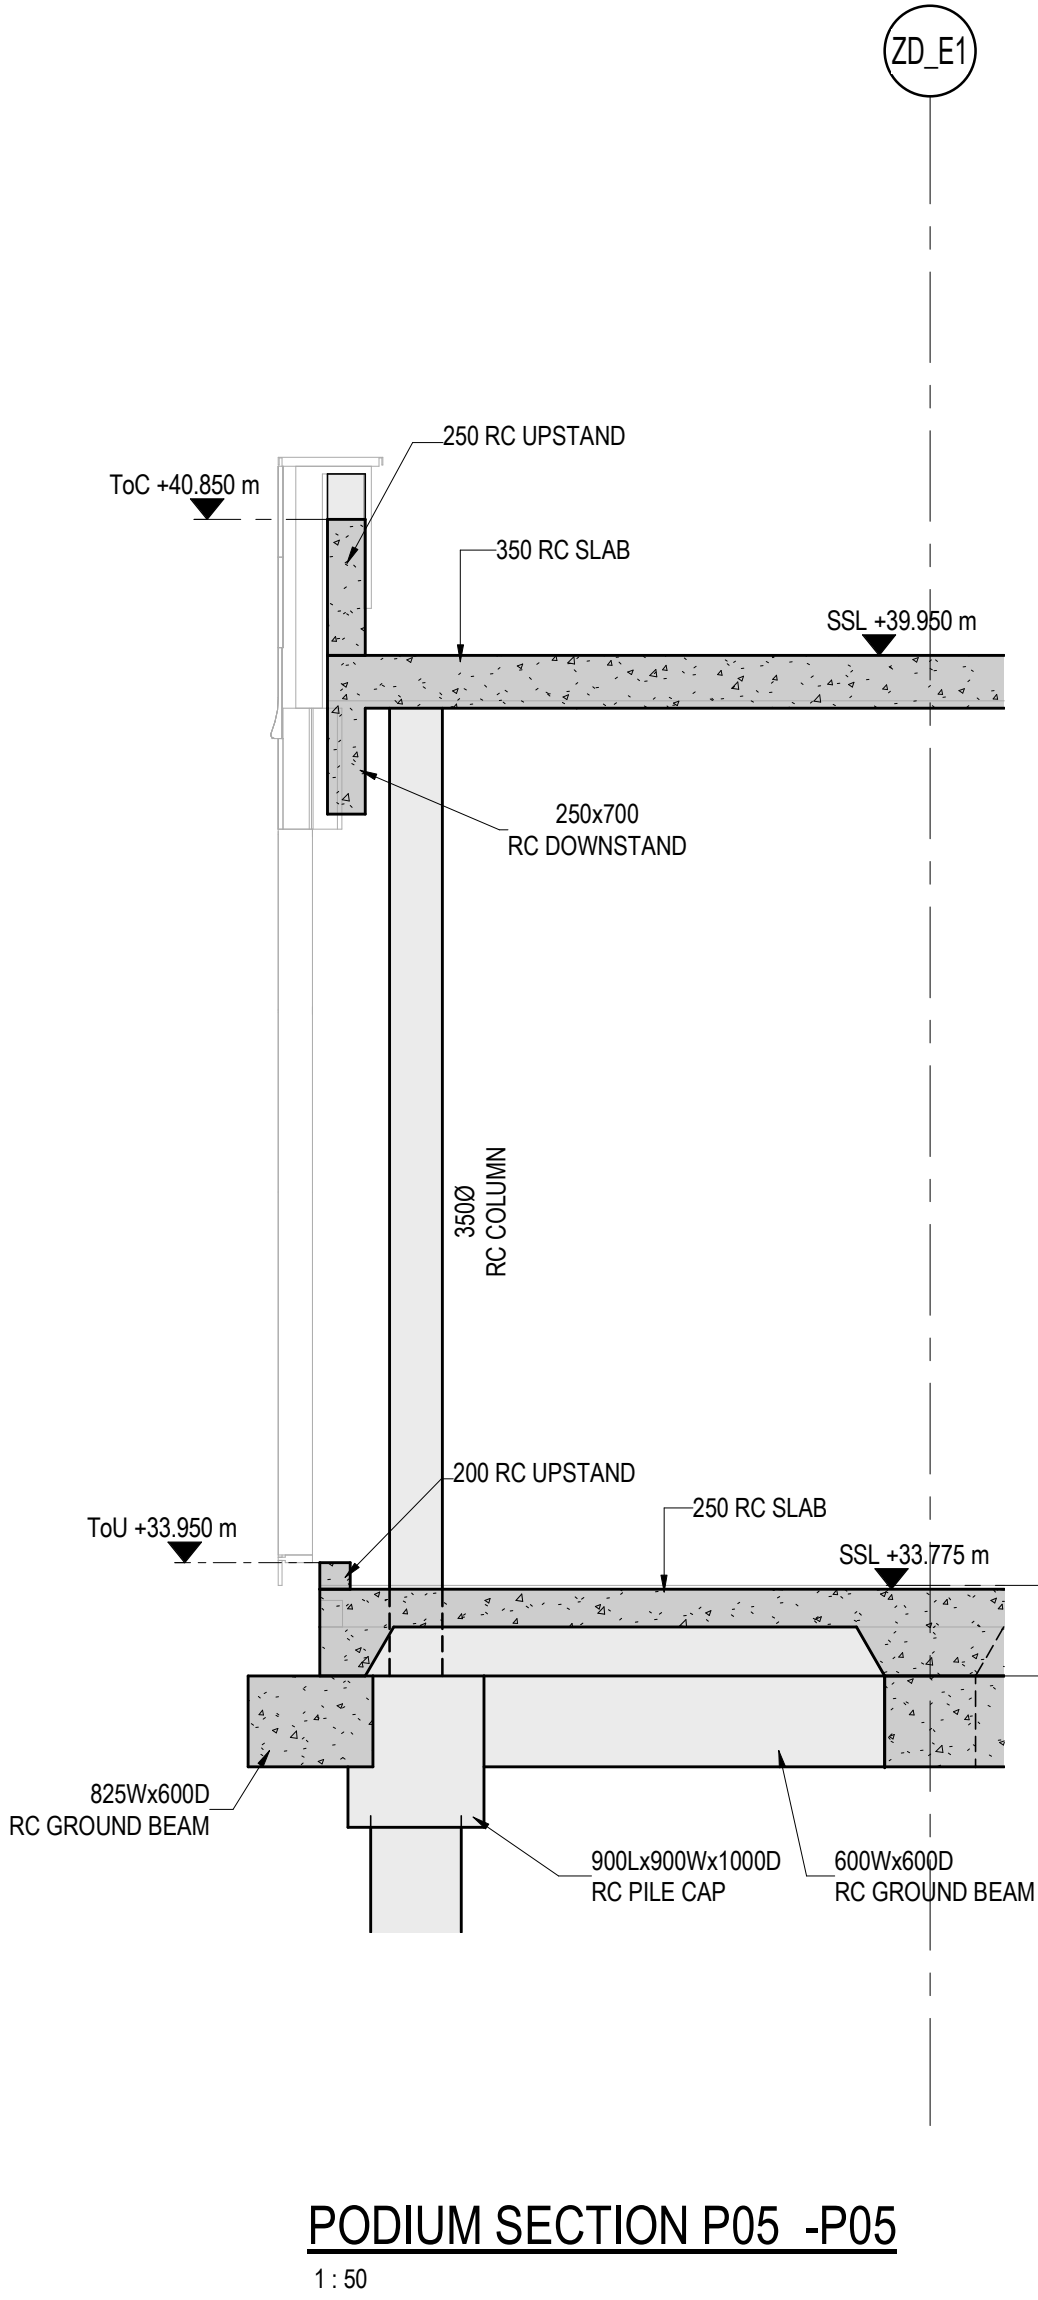
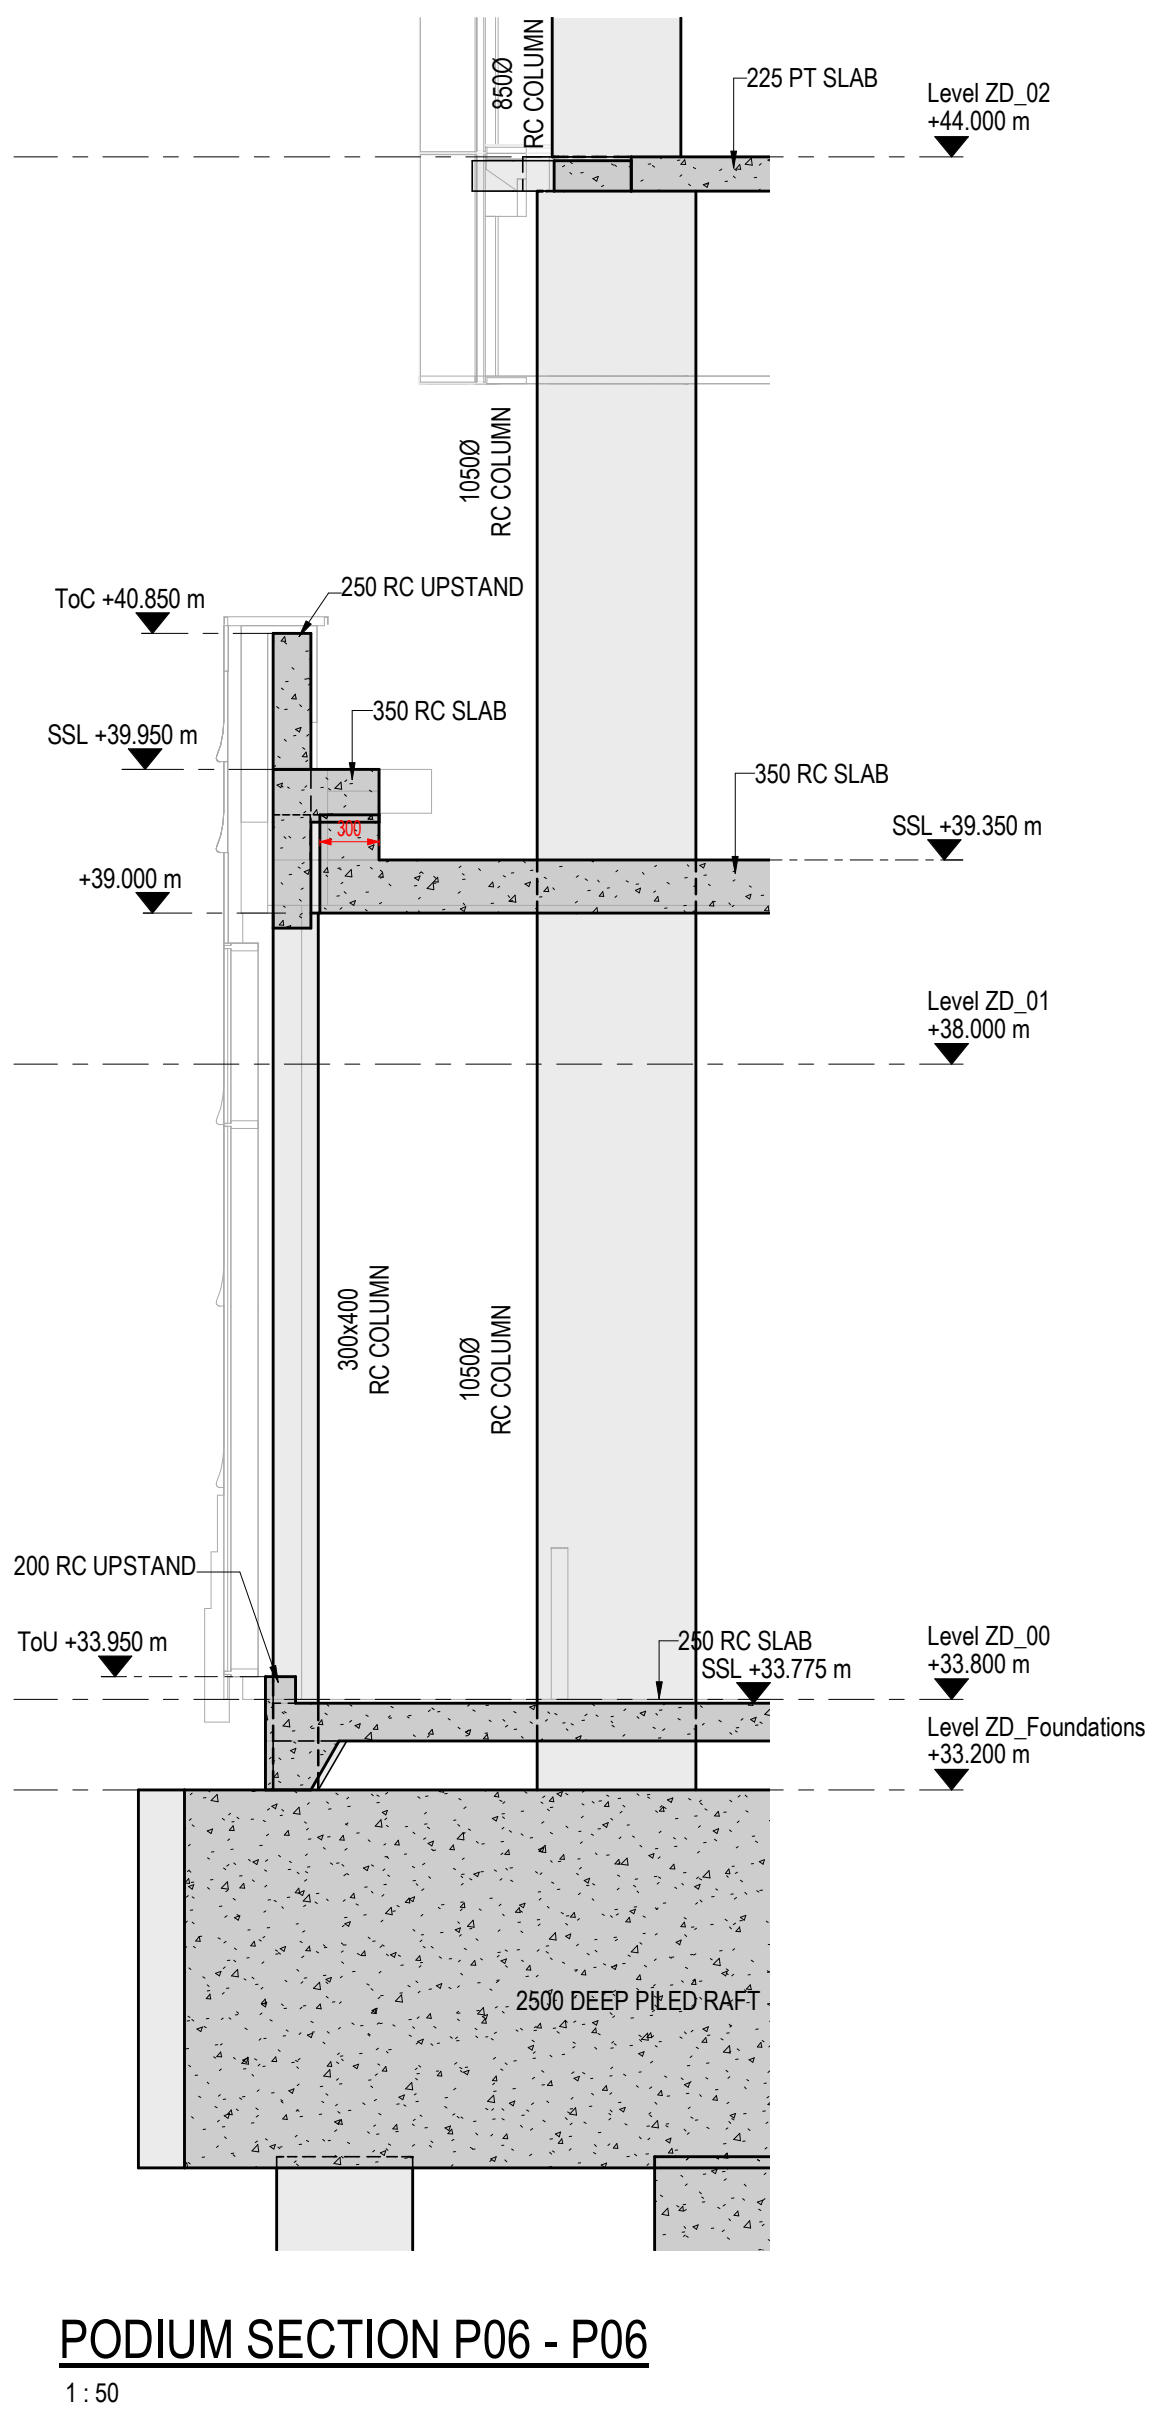


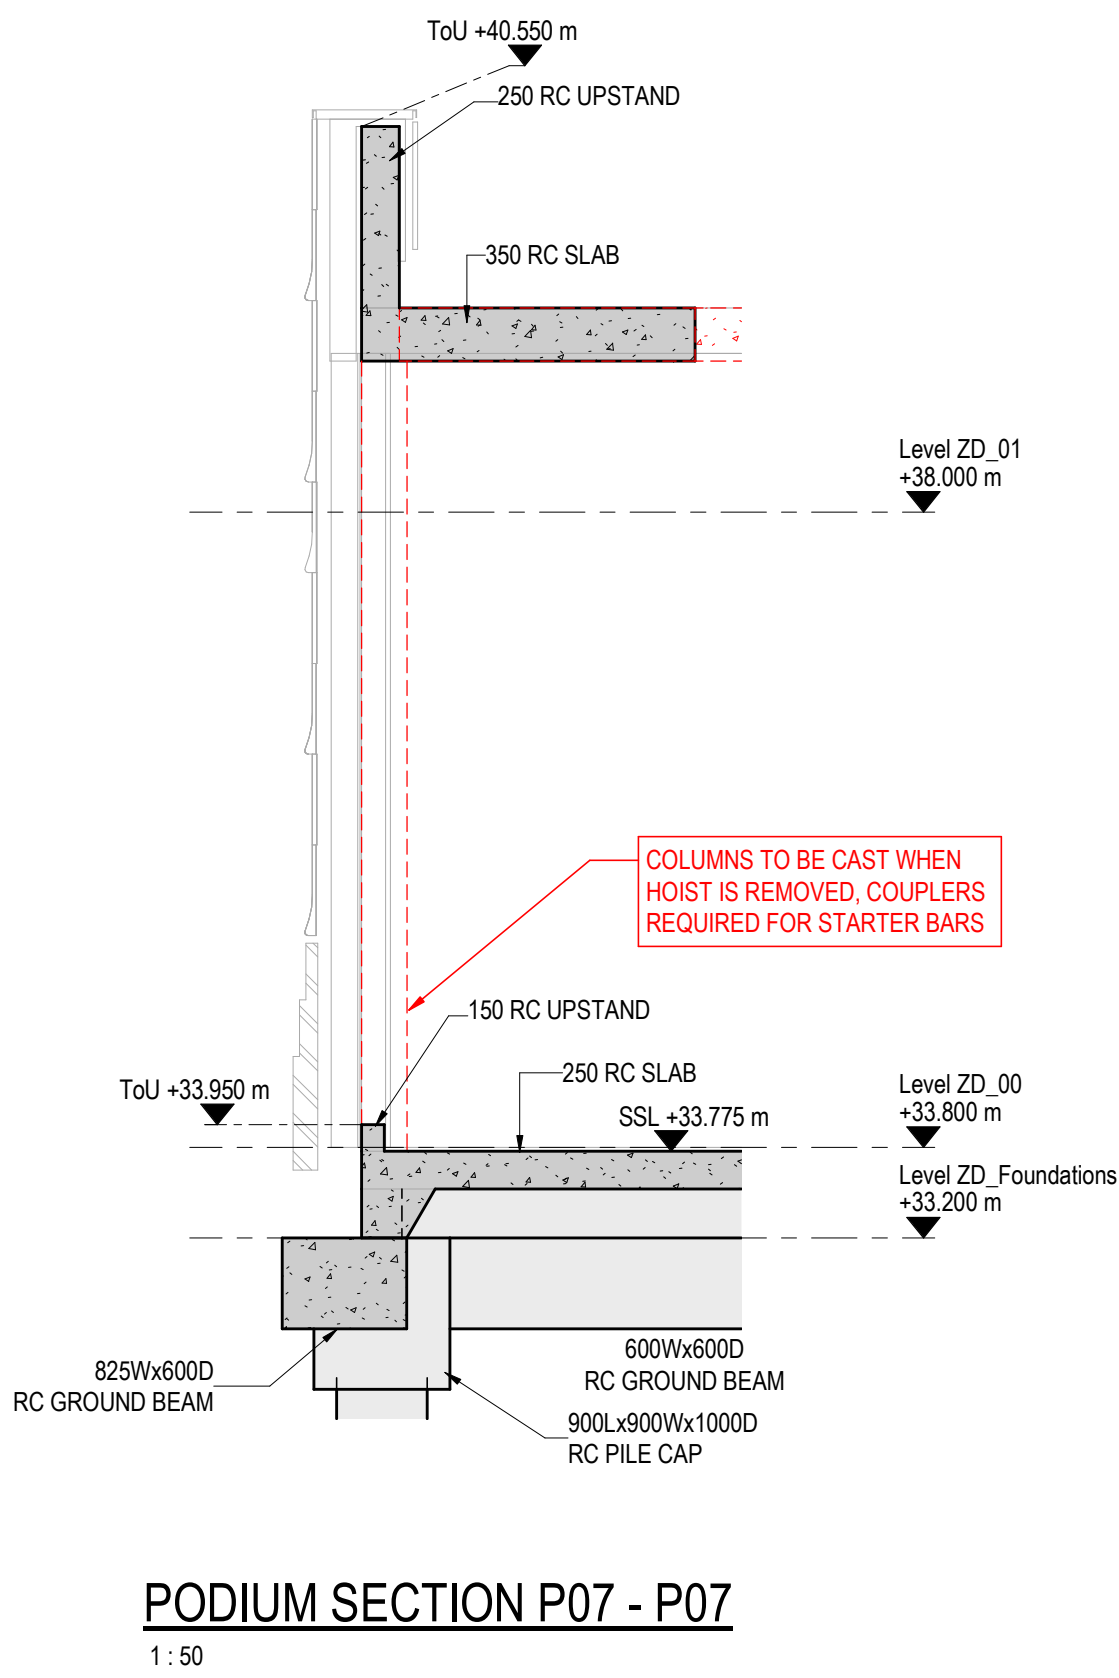

P08	31.07.2024	FINAL ISSUE - CONSTRUCTION INTENT	CW	DJS	DJS
P07	30.09.2022	RIBA Stage 4 (Technical Design)	CW	DJS	DJS
P06	25.08.2022	Ground floor and podium issue	CW	DJS	DJS
P05	04.07.2022	podium slab levels and upstands throughout updated.	CW	DJS	DJS
P04	28.01.2022	Issued for design team coordination	CW	DJS	DJS
P03	30.06.2020	Pile caps & Ground beams amended to support stacked brickwork.	CW	DJS	DJS
P02	05.06.2020	RIBA Stage 3 (Design Development)	CW	DJS	DJS
P01	12.12.2019	RIBA Stage 2 (Concept Design)	CW	DJS	DJS
REV	DATE	DESCRIPTION	BY	CHK	APP

DRAWING STATUS:	CONSTRUCTION INTENT								
CLIENT:	DOWNING								
ARCHITECT:	SIMPSON HAUGH & PARTNERS								
PROJECT:	FIRST STREET SOUTH MANCHESTER								
TITLE:	PODIUM SECTIONS SHEET 1 of 3 BLOCK D								
STATUS:	PROJECT No.	PROJECT	ORIGINATOR	VOL/ISSY	LEVEL	TYPE	ROLE	DRAWING No.	REV:
CR	219-215	FSS	- AJP	-ZD	-ZZ	-DR	-S-	0230	P08
SCALE @ A1:	DESIGNED:	DRAWN:	CHECKED:	APPROVED:	DATE:				
1:50	P.Layton	C.Webber	D.Sinclair	D.Sinclair	December 2019				

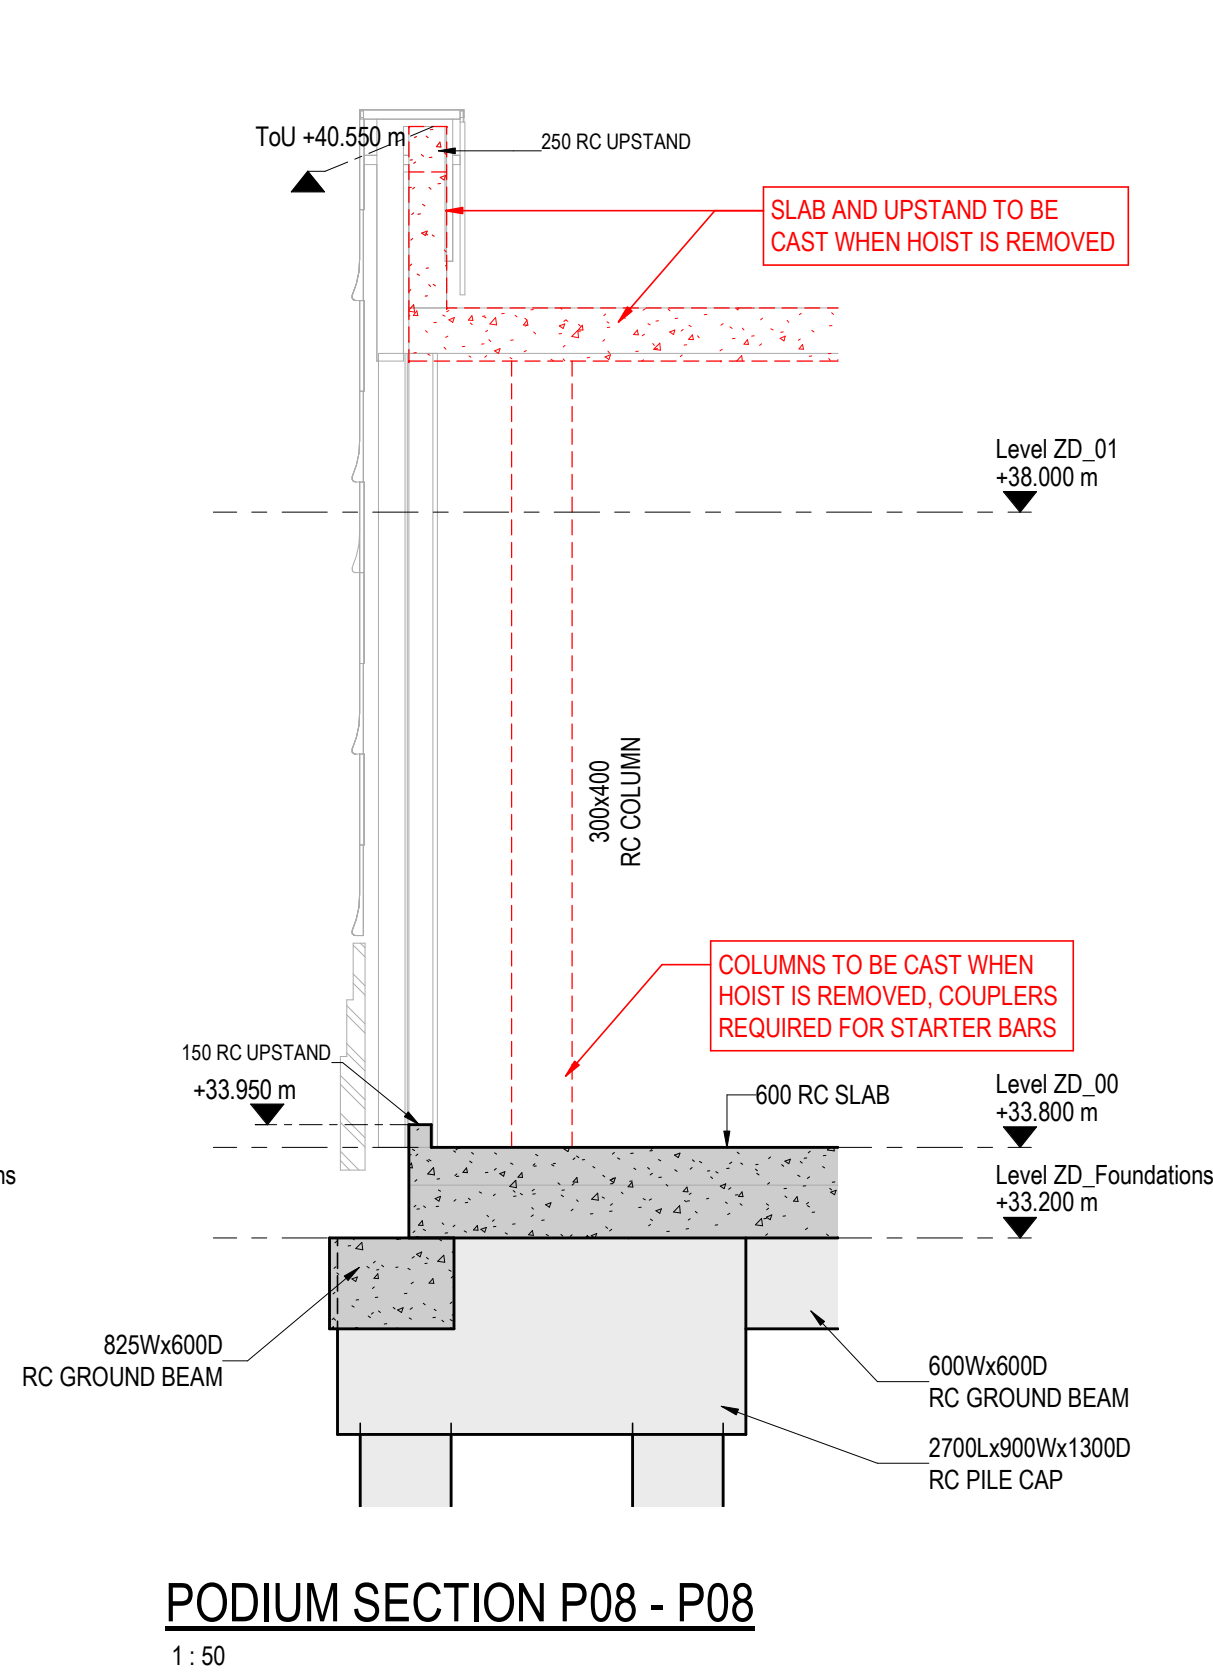

consulting engineers

0151 227 1462 info@ajpltd.co.uk 01 Dale Street, Liverpool, L2 2ET