

General Notes:

This drawing is the property of Fletcher-Rae (UK) Limited and copyright is reserved by them. This drawing is not to be copied, reproduced or distributed without the prior written consent of Fletcher-Rae (UK) Limited.

The originator shall have no responsibility for any liability, loss, cost, damage or expense arising from or relating to any use of the document other than for its intended purpose on the project.



This drawing shall be used in conjunction with all other relevant drawings, specifications and associated documentation. Any discrepancies, errors or omissions are to be reported to the originator before proceeding with work.

All dimensions are to be checked on site by the contractor prior to proceeding with any work. This drawing shall not be used to ascertain any dimensions other than those indicated on the drawing.

DISCLAIMER: When this drawing is issued in CAD, it is an uncontrolled version issued for information only. It is not to be used to prepare final construction documents or for which they are being responsible.

SOFTWARE INTEROPERABILITY: Fletcher-Rae (UK) Limited prepared this drawing using Autodesk® AutoCAD®.

Fletcher-Rae (UK) Limited does not accept liability for any loss or degradation of any information held in the drawing resulting from the translation from the original file format to any other file format or from the requirements of it in any other programme.

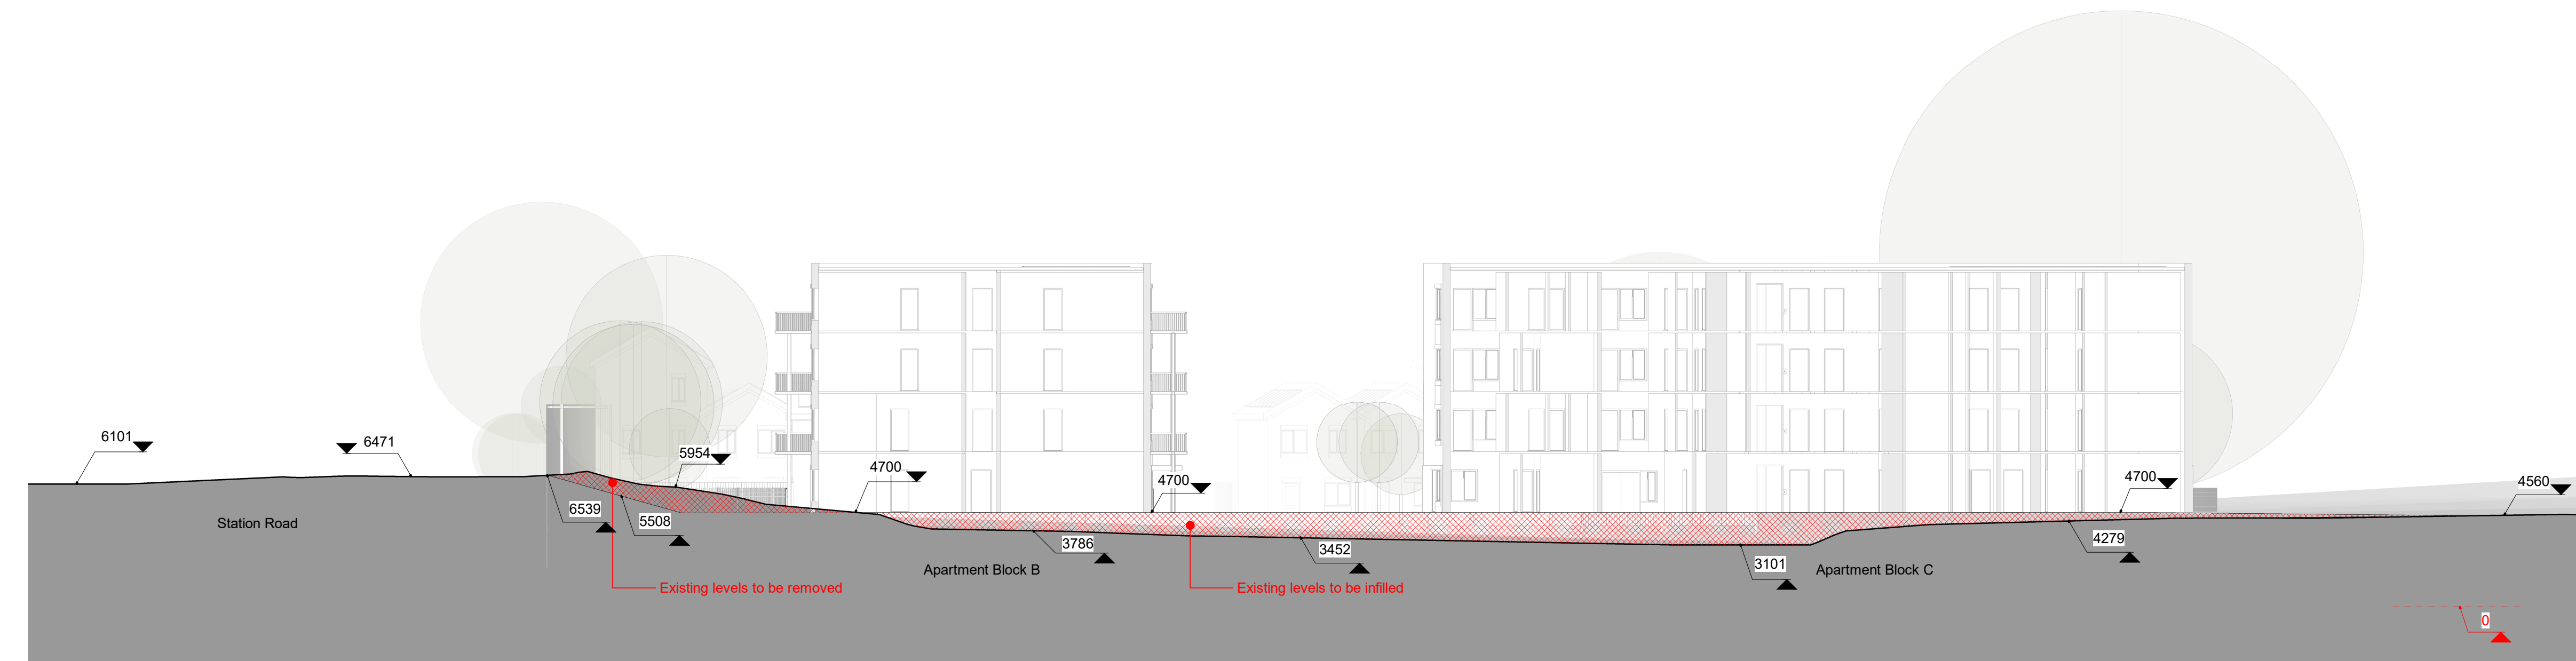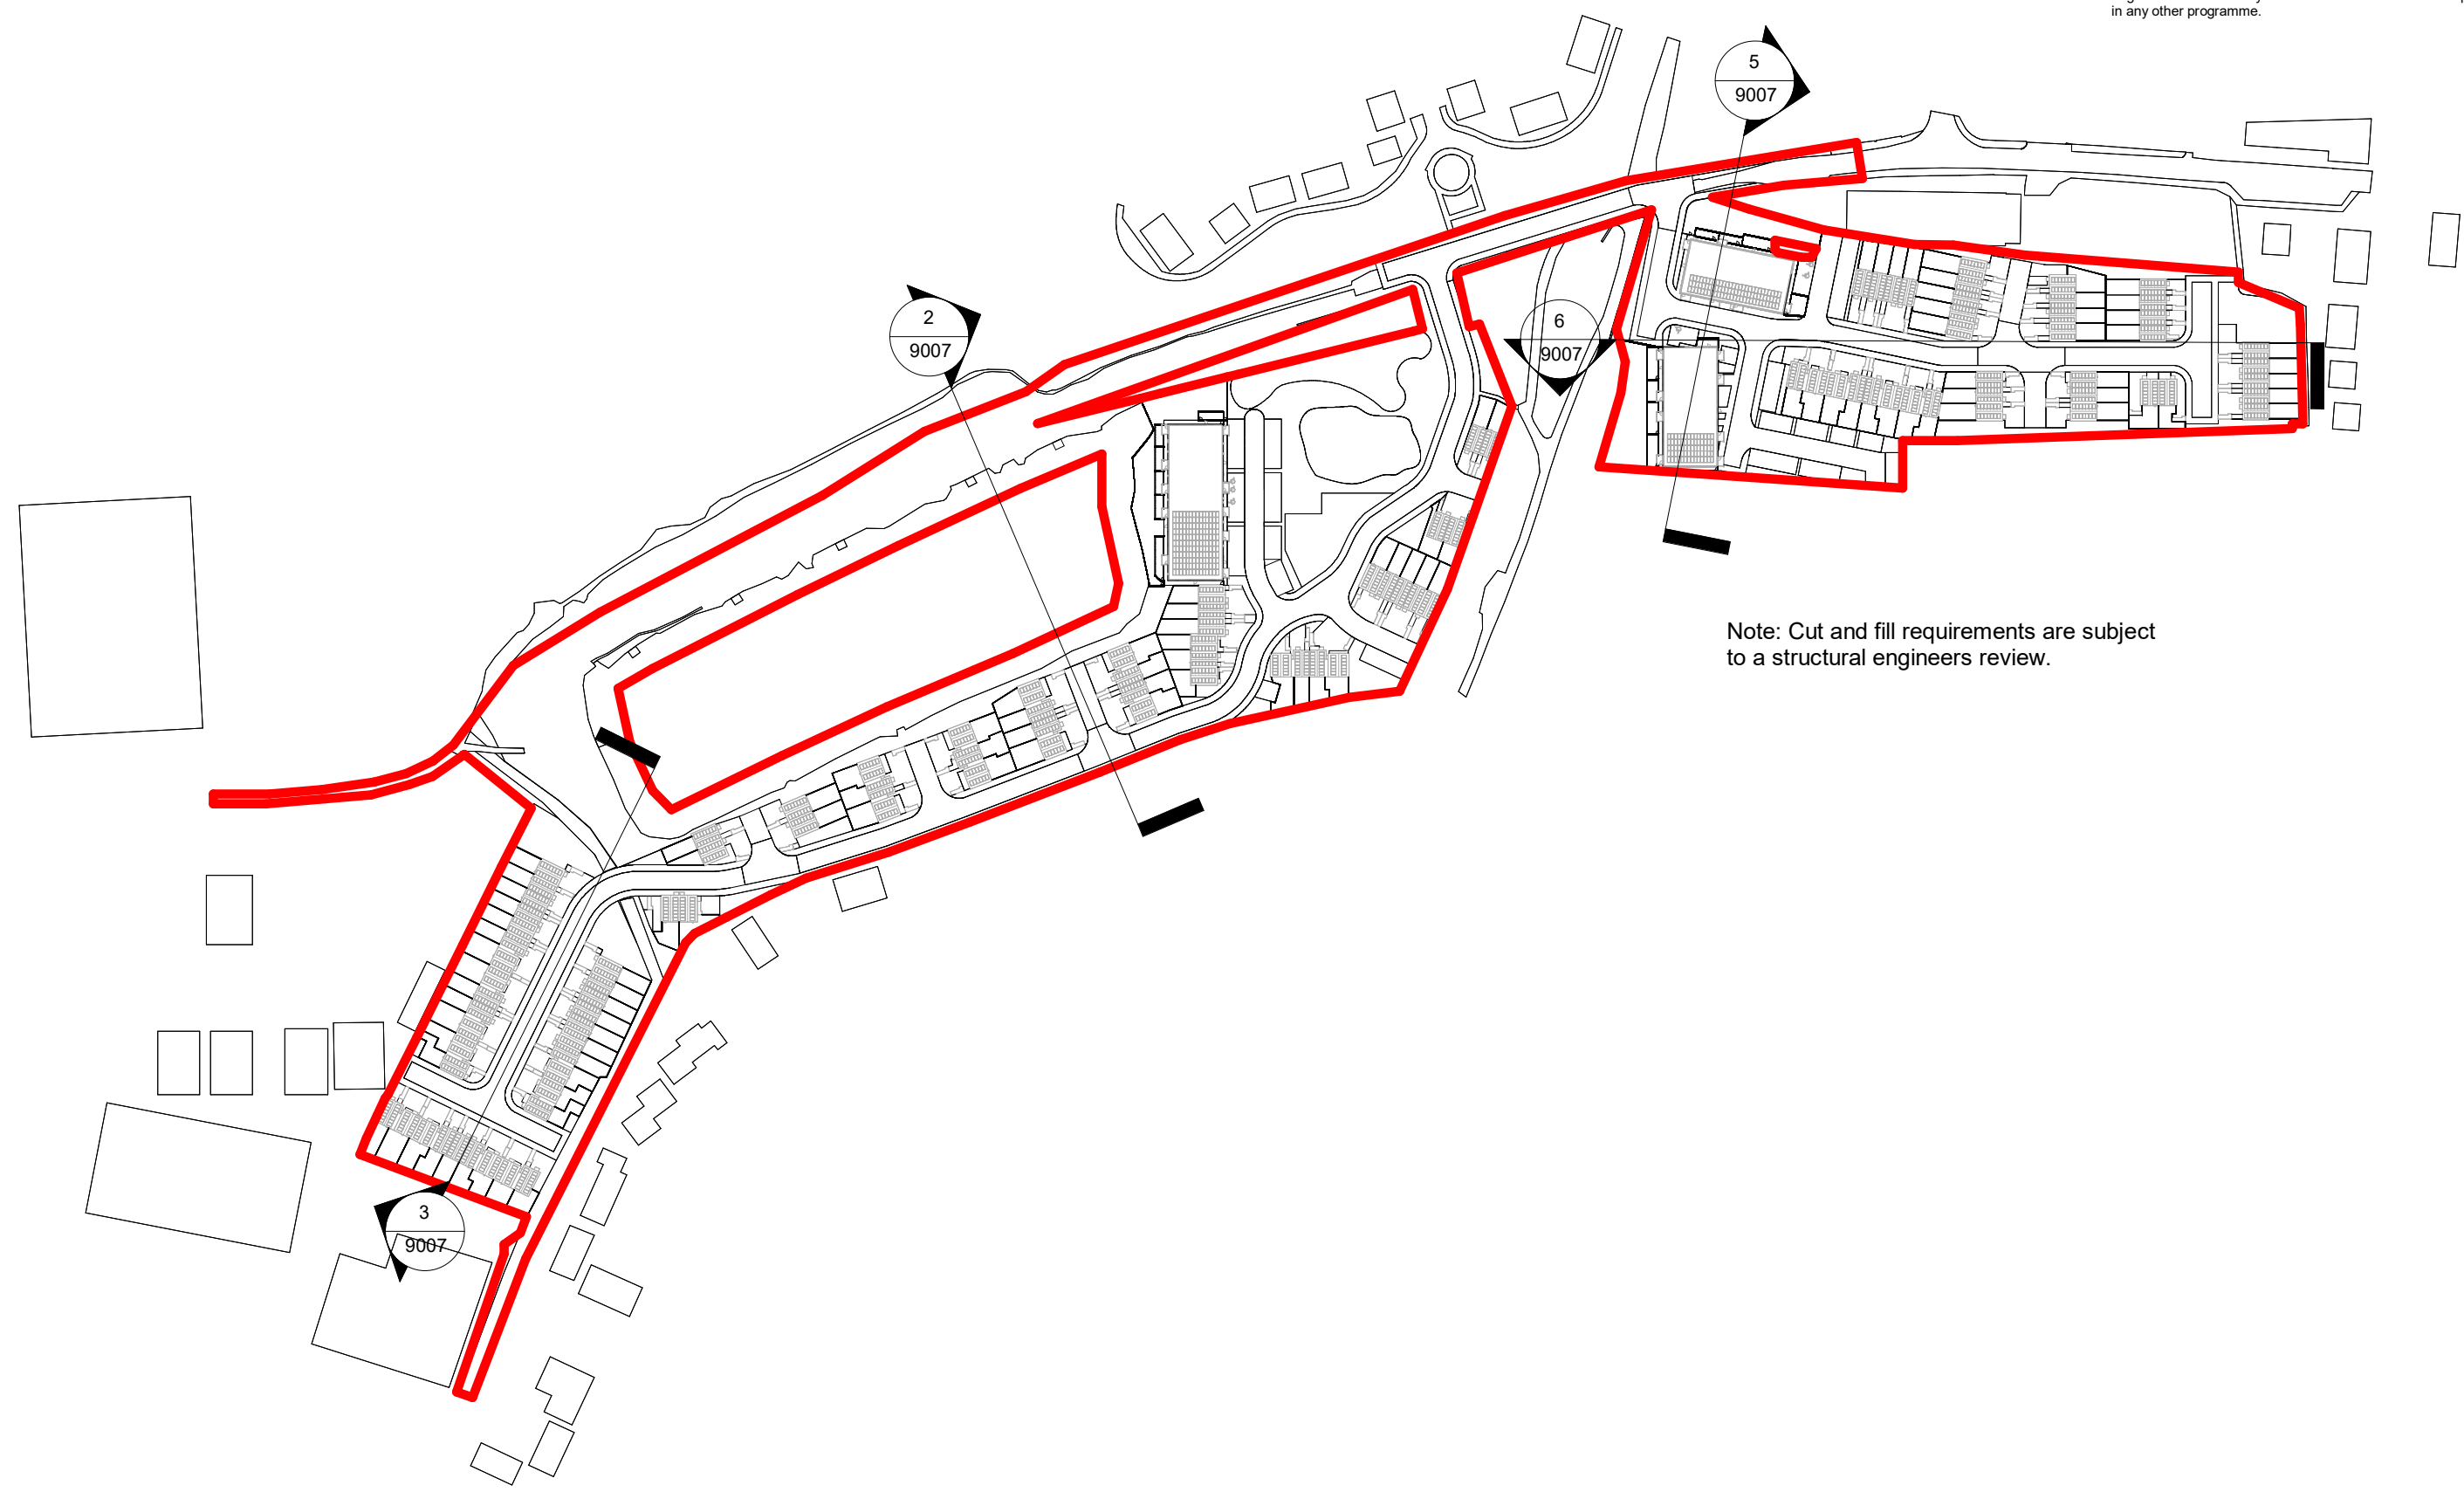

Rev. Revision Details Drawn Date Check'd

Project No. **PR1889**
Subsidiary **SO WORK IN PROGRESS**
Status **PLANNING**

Client **Northern Group**

Project **Station Road
Reddish**

Sheet Name **Planning - Site Sections**

Drawing No. **PR1889-HFR-XX-ZZ-DR-A-9007**
Drawn by **ED** Scale **As Indicated @ A0**
Created **JULY 2025**

HORIZON
fletcher | rae

Level 12, Tower 12, 19-22 Bridge Street, Manchester, M3 3BZ

T +44 (0) 161 242 1140
W www.fletcher-rae.com
E info@fletcher-rae.com