


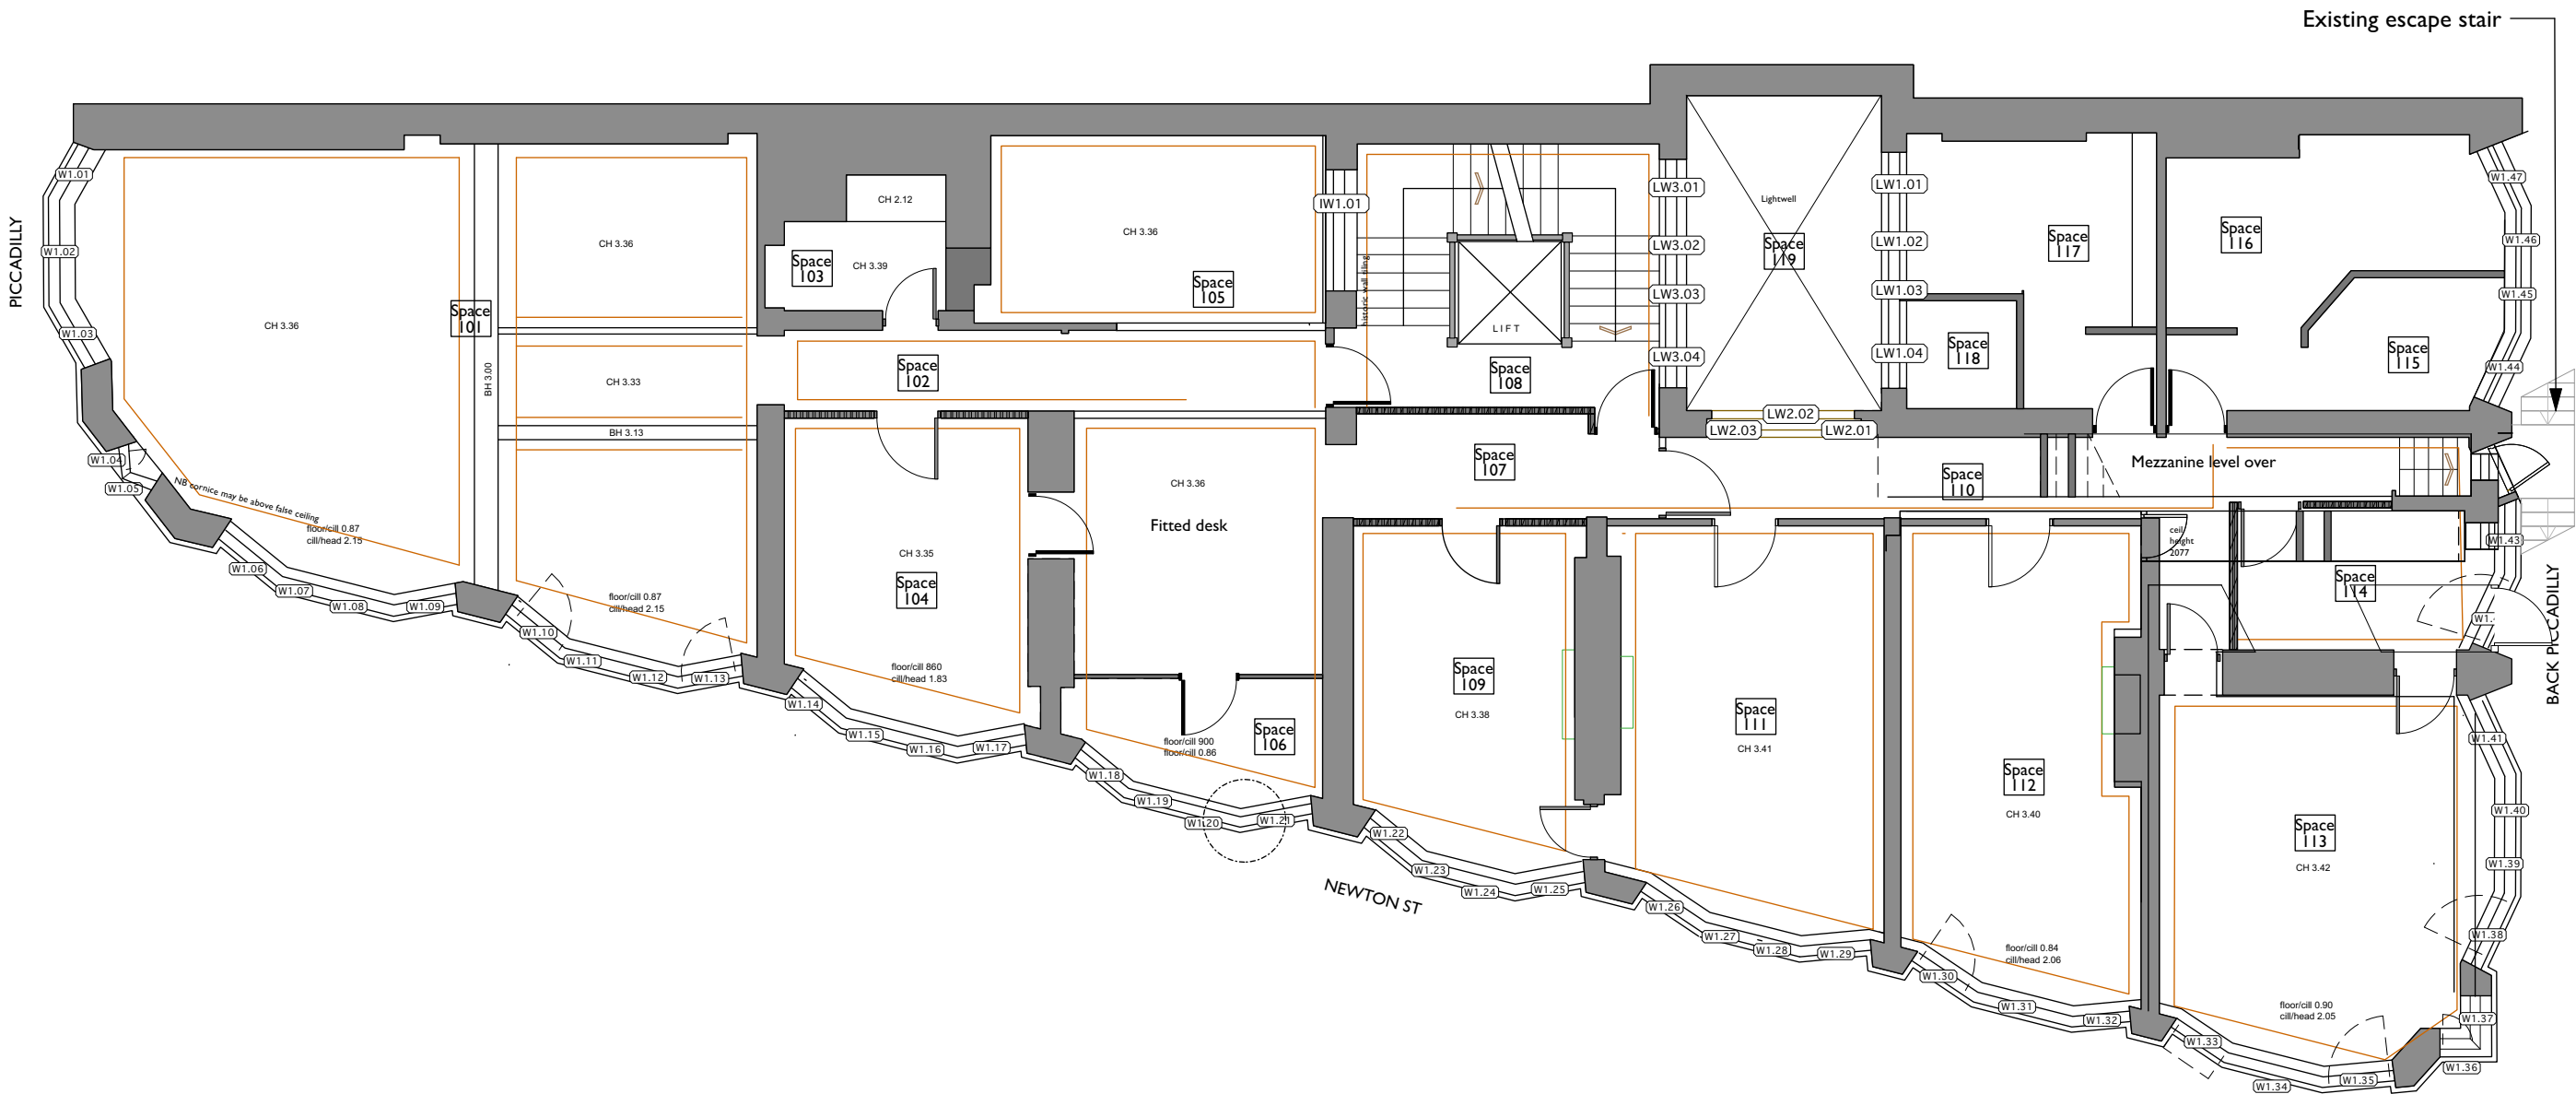

COPYRIGHT OF ATELIER MB LTD
DO NOT SCALE FROM THIS DRAWING
DIMENSIONS TO BE CHECKED ON SITE

- Existing
- Proposed
- Existing to be Removed (contemporary)
- Existing to be Removed (circa 1930s)
- Existing to be Removed (pre 1930s)
- Historic panelled wall - circa C19th
- Historic panelled wall - circa 1930s
- Historic coving shown indicatively
- Existing door (historic)
- Existing door (non historic)
- Existing door (type tbc)
- NB additional features not picked up by survey - positions not measured.

NB: All cornice positions shown indicatively only
All windows - replacement steel frame, some louvered
220mm Skirting as found elsewhere in the building

A	Ceiling heights included	RG
12/01/2024		
Rev	Note	DRN CHK

St Margarets, Manchester
For Eastern Green Ltd

1st Floor Reflective Ceiling Plan

scheme	1907
drwg no.	E(123)
revision	A

scale	1:100 @ A3
date first drawn	March 23
drawn	RG

SK sketch E existing P proposed T tender C construction FI final issue

www.ateliermb.co.uk
t 0161 236 0051
e architect@ateliermb.co.uk