
Rev Revision Notes
L1 I136 - Issued for planning

OPEB- 10A- V9- XX- DR- A- 9001-L1

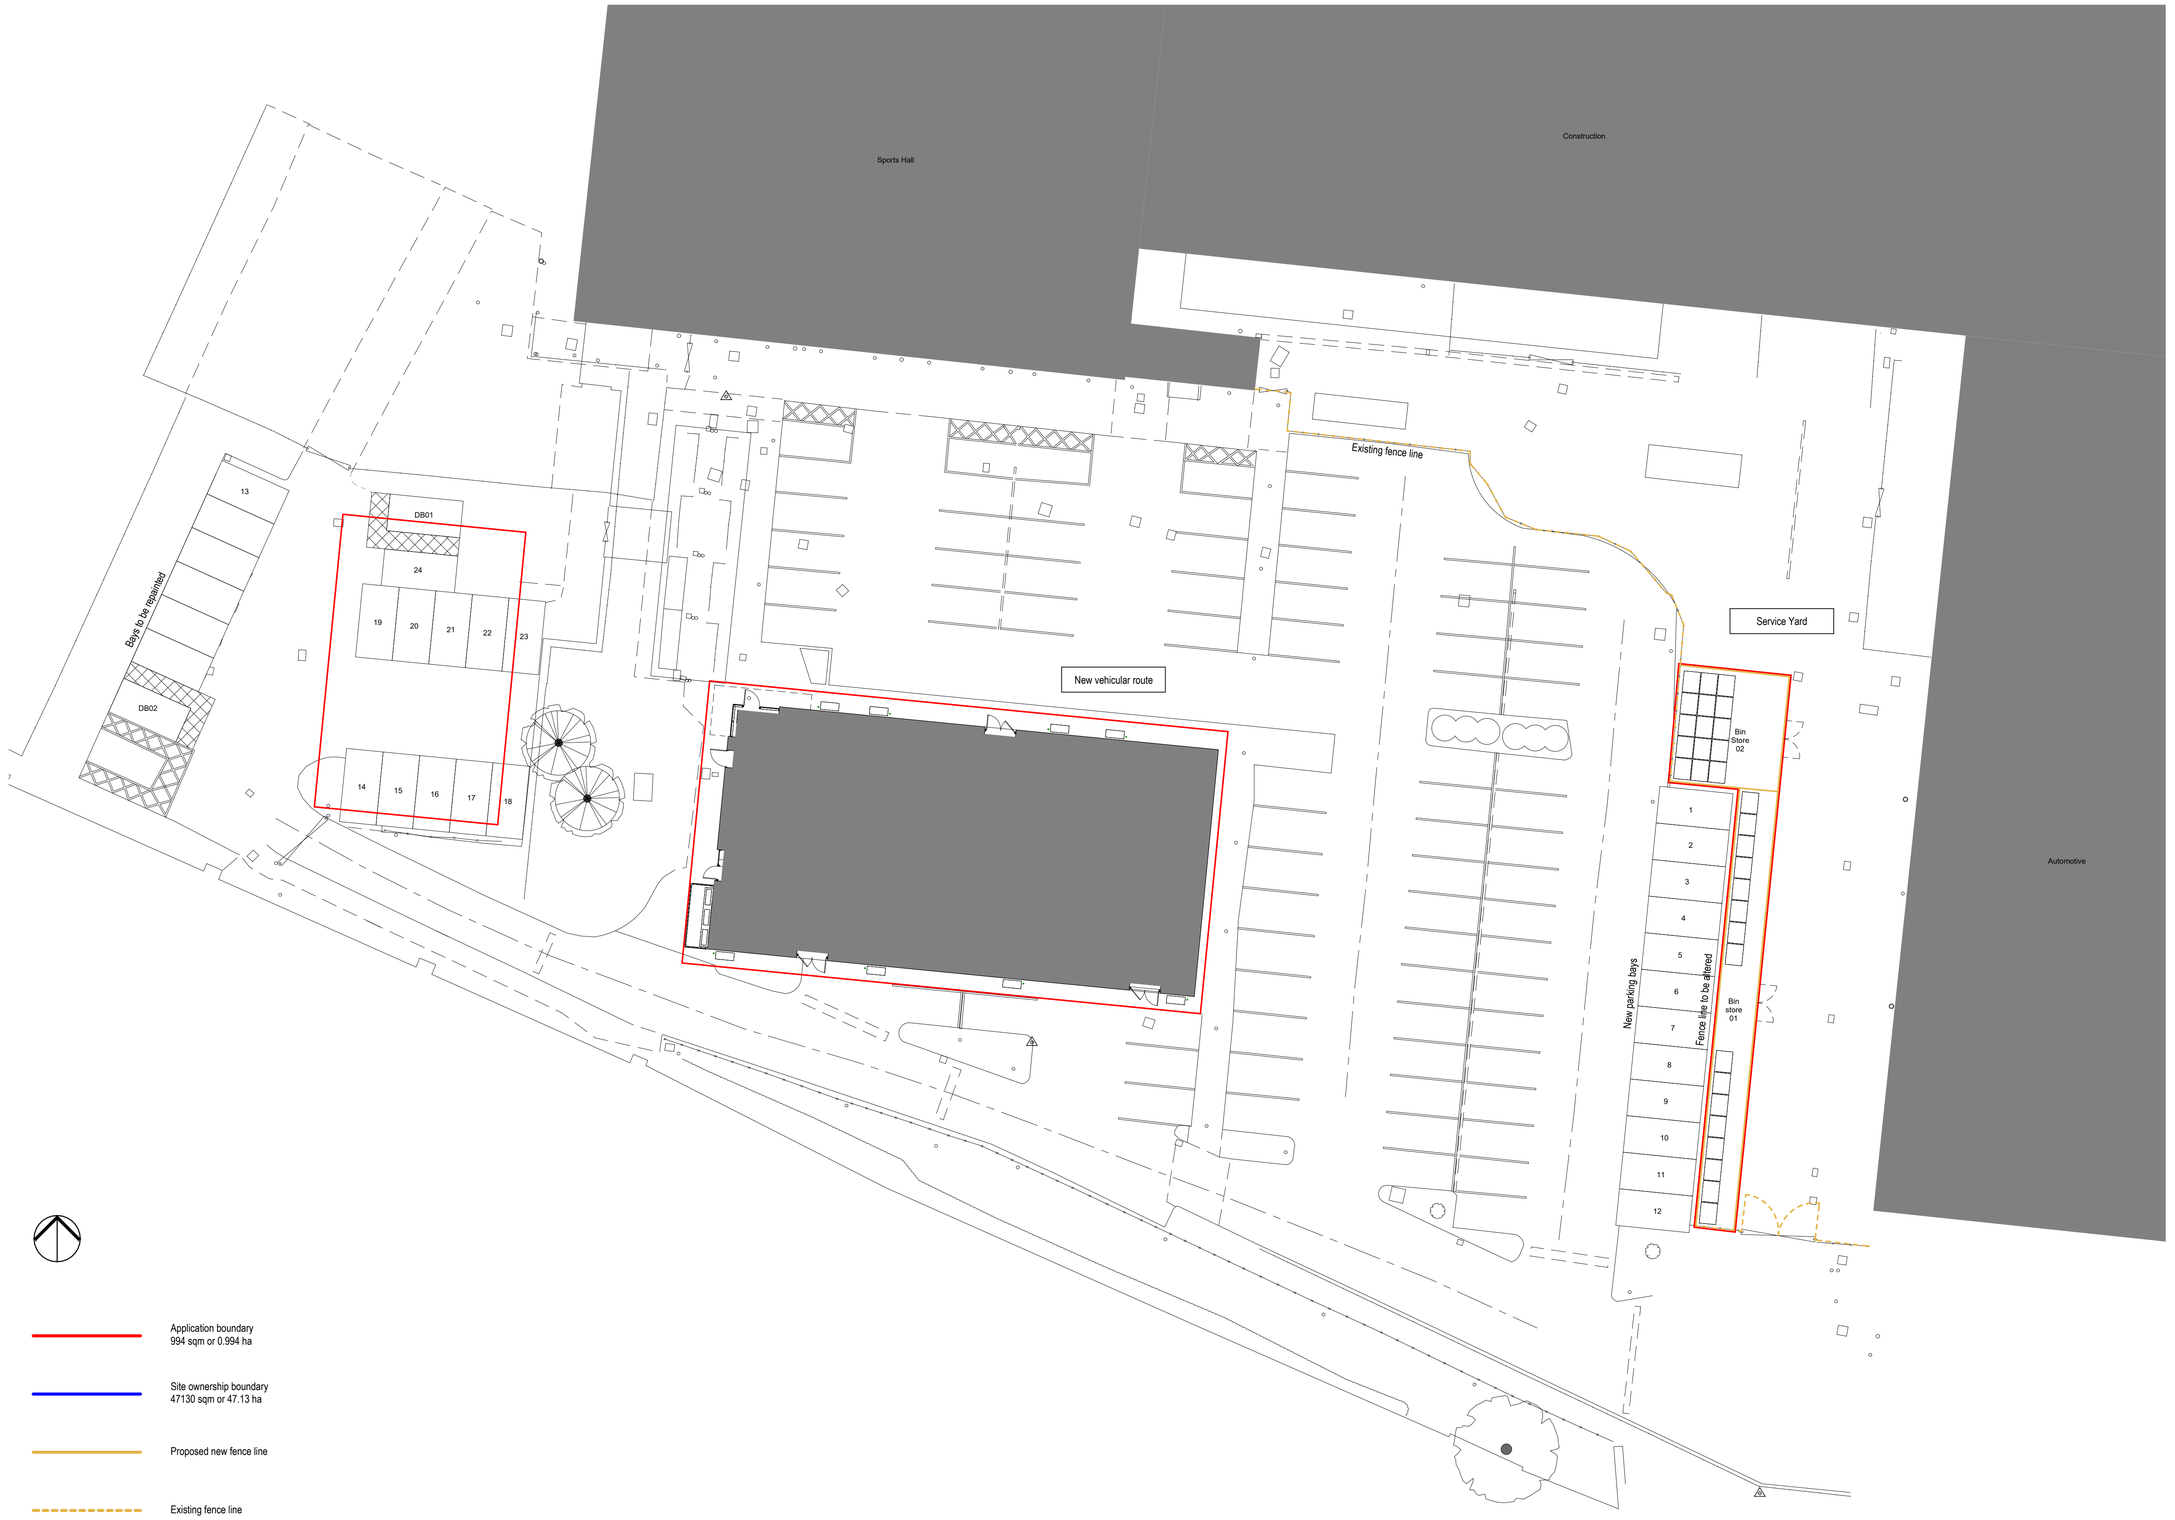

Application boundary
994 sqm or 0.994 ha

Site ownership boundary
47130 sqm or 47.13 ha

Proposed new fence line

Existing fence line

Scale 1:200

0 5 10 15 20 25

1 Proposed External Landscape

1 : 200

This drawing is copyright. Do not scale dimensions from this drawing "if in doubt ask". This drawing is to be read in conjunction with all other relevant drawings and specifications. All discrepancies on this drawing are to be reported to the architect. Do not modify any element of this drawing. Use drawing only for purpose(s) issued.

Client: The Manchester College
Project: Openshaw Engineering
Job No.: 1461
Date : 06/08/25
BIM Model : OPEB-10A-M3
QA: SJ AP
Scale : As indicated@A1
Drawing: **Proposed External Landscape**
Rev notes: I136 : Issued for planning

OPEB- 10A- V9- XX- DR- A- **9001**-L1

10architect. unit 16, 12 hilton street, manchester, m1 1jf