


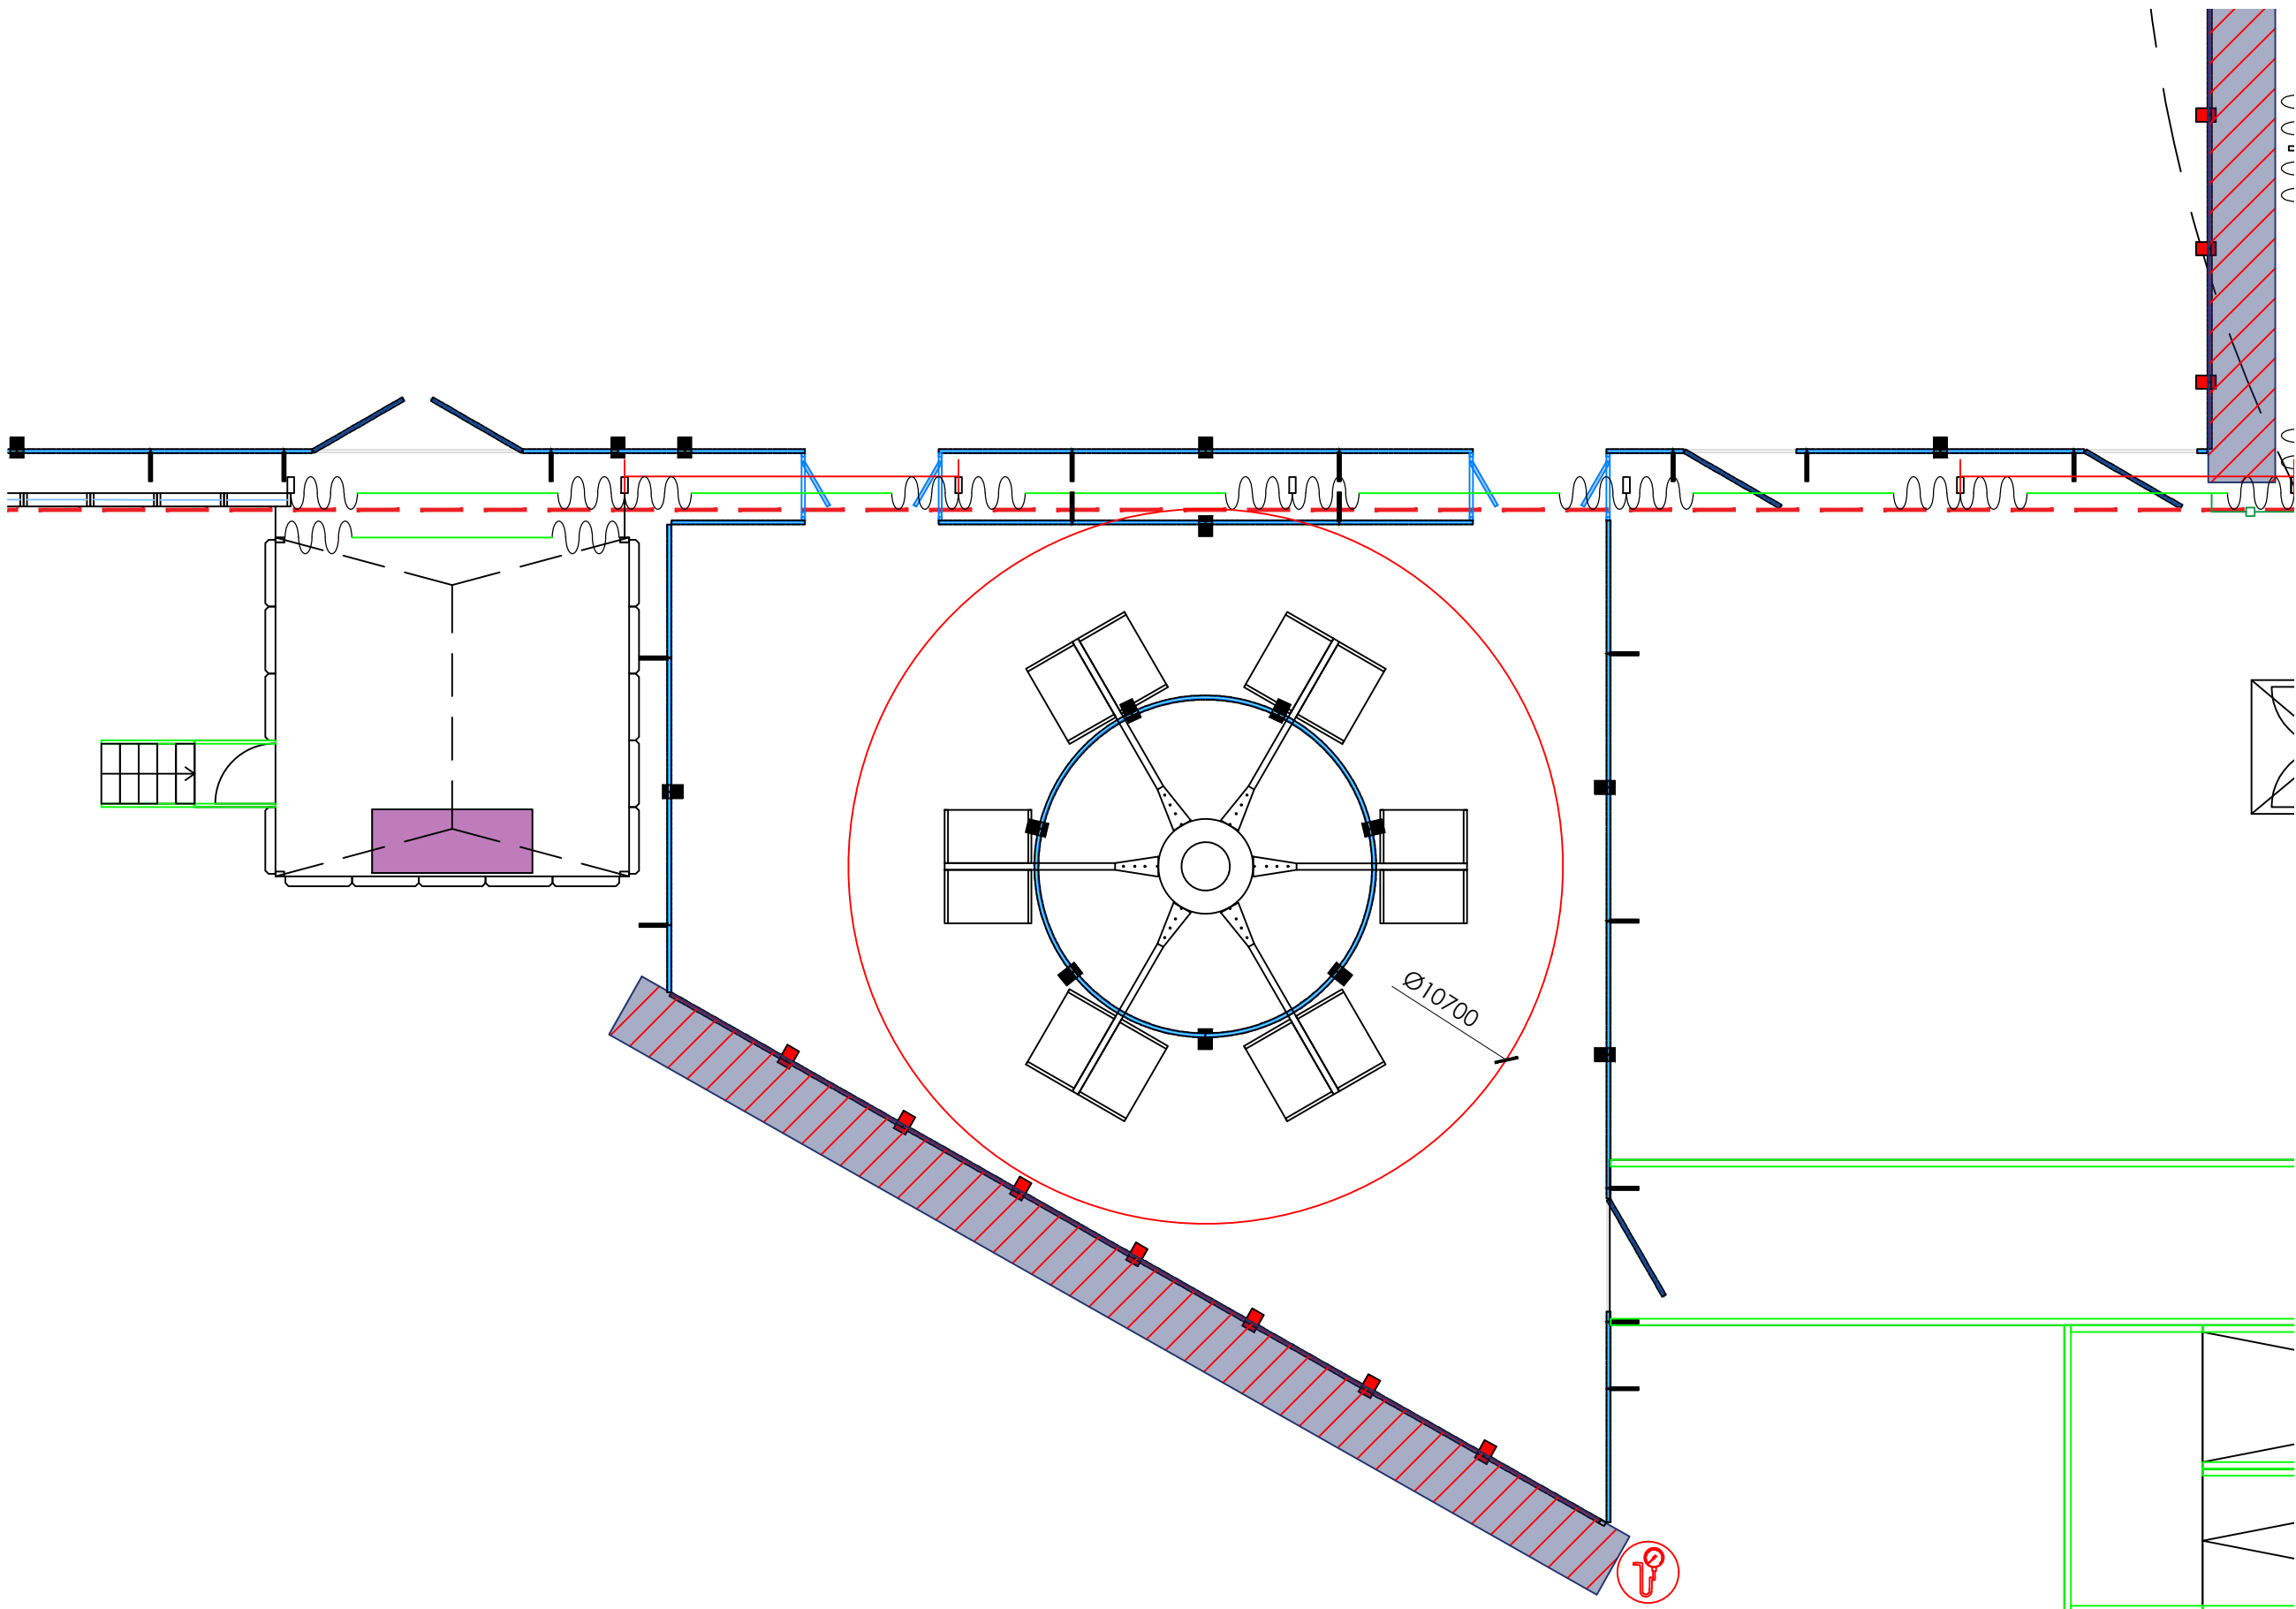

Key

No.	Revision/Issue	Date
MBW002	A	03/09/2025

Firm Name and Address

Project Site Layout Plan	
Date 03/09/2025	
Scale 1:100 @ A3	