




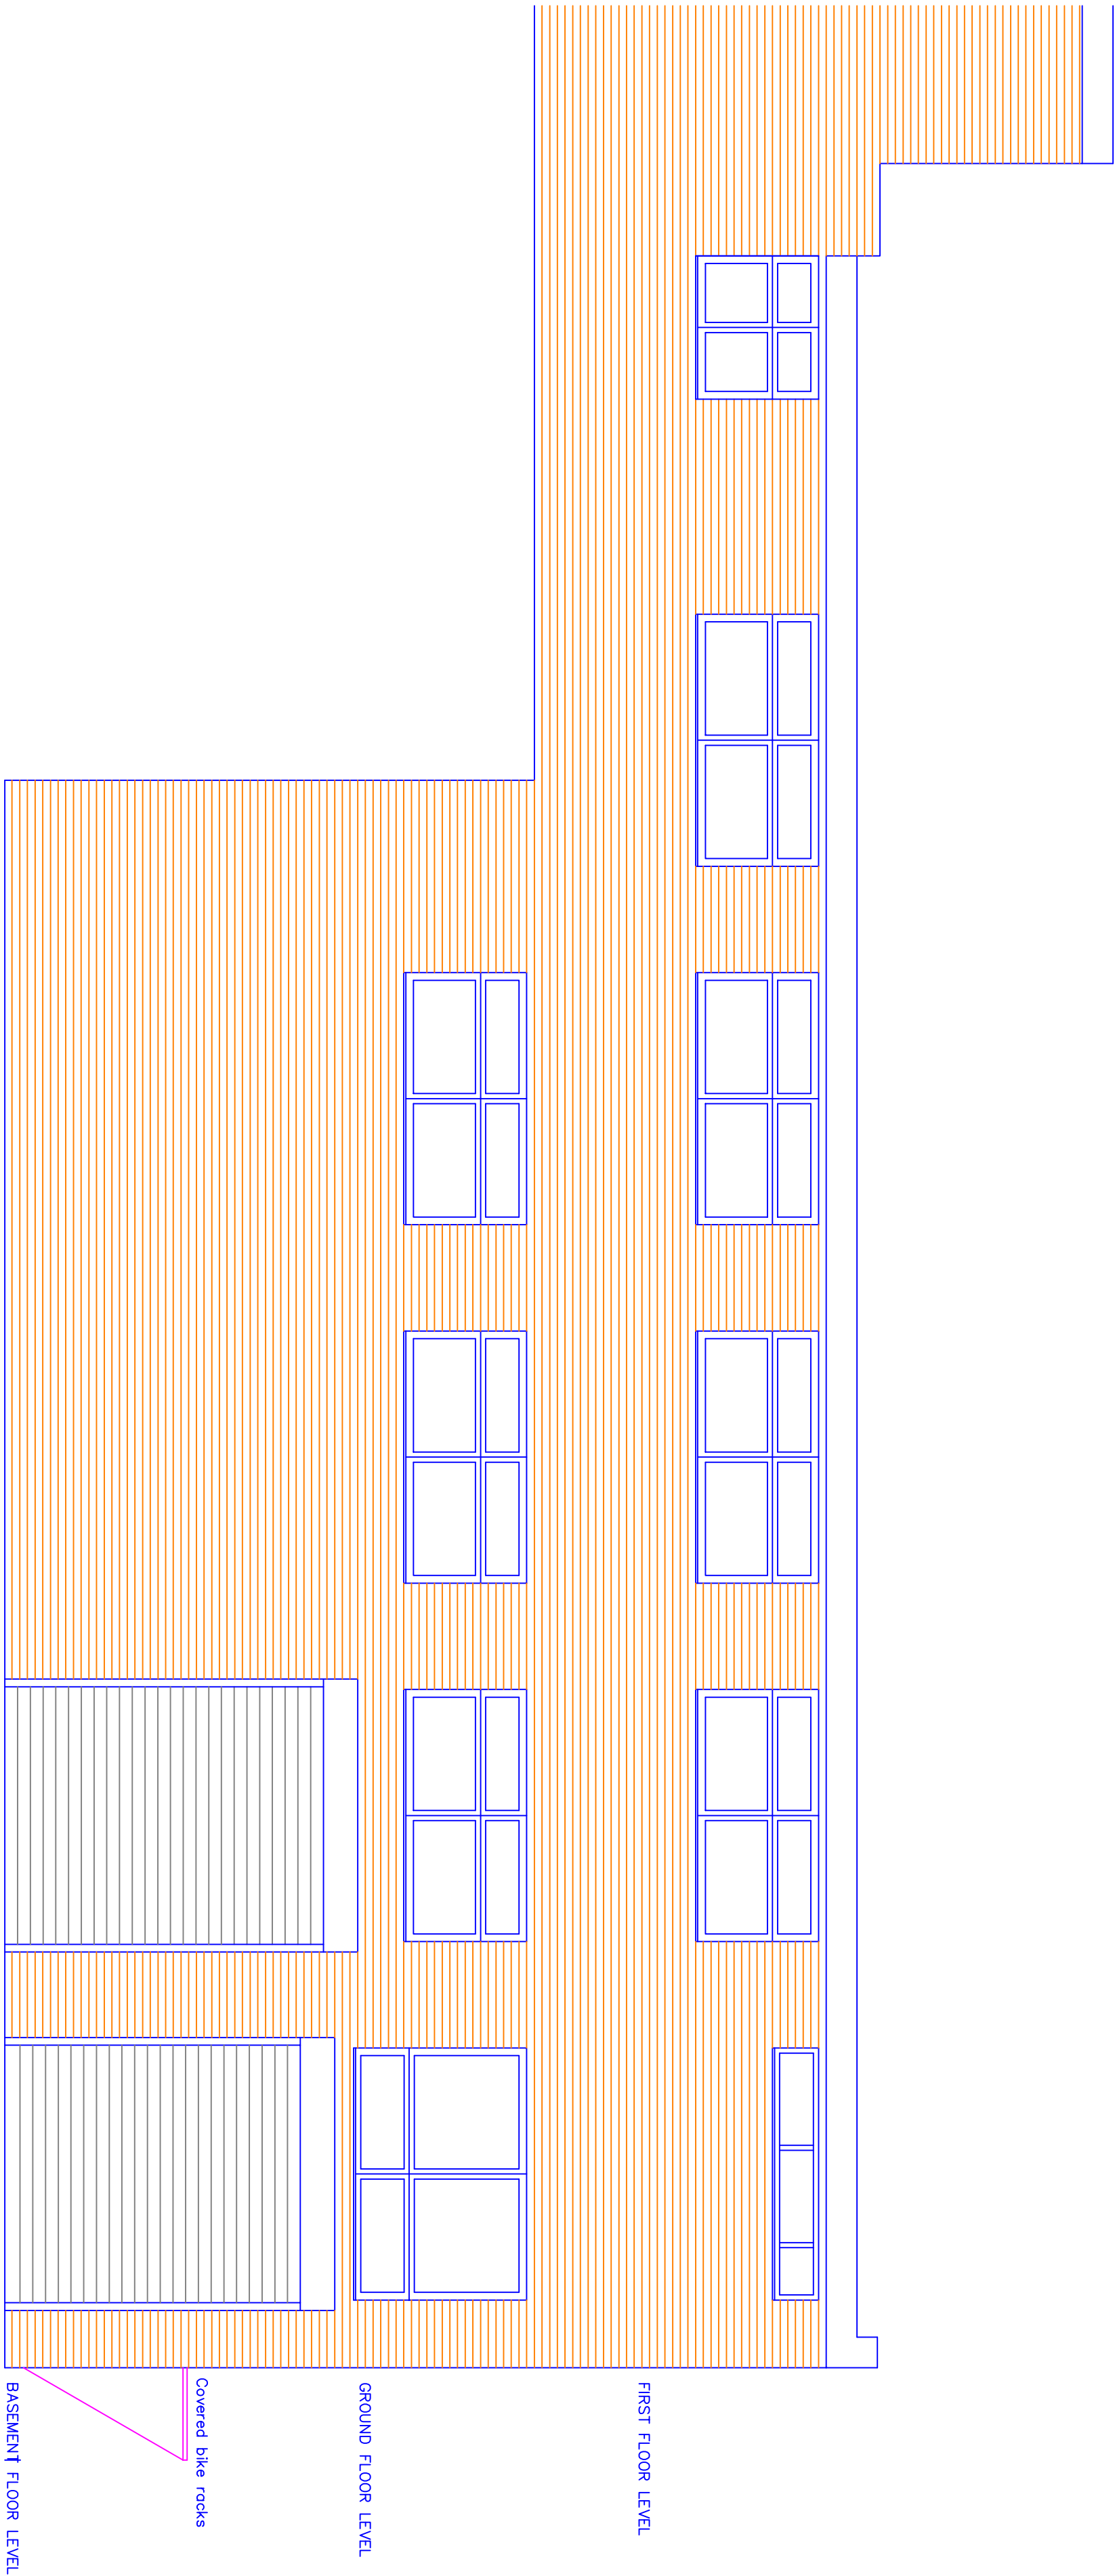

Proposed North Elevation

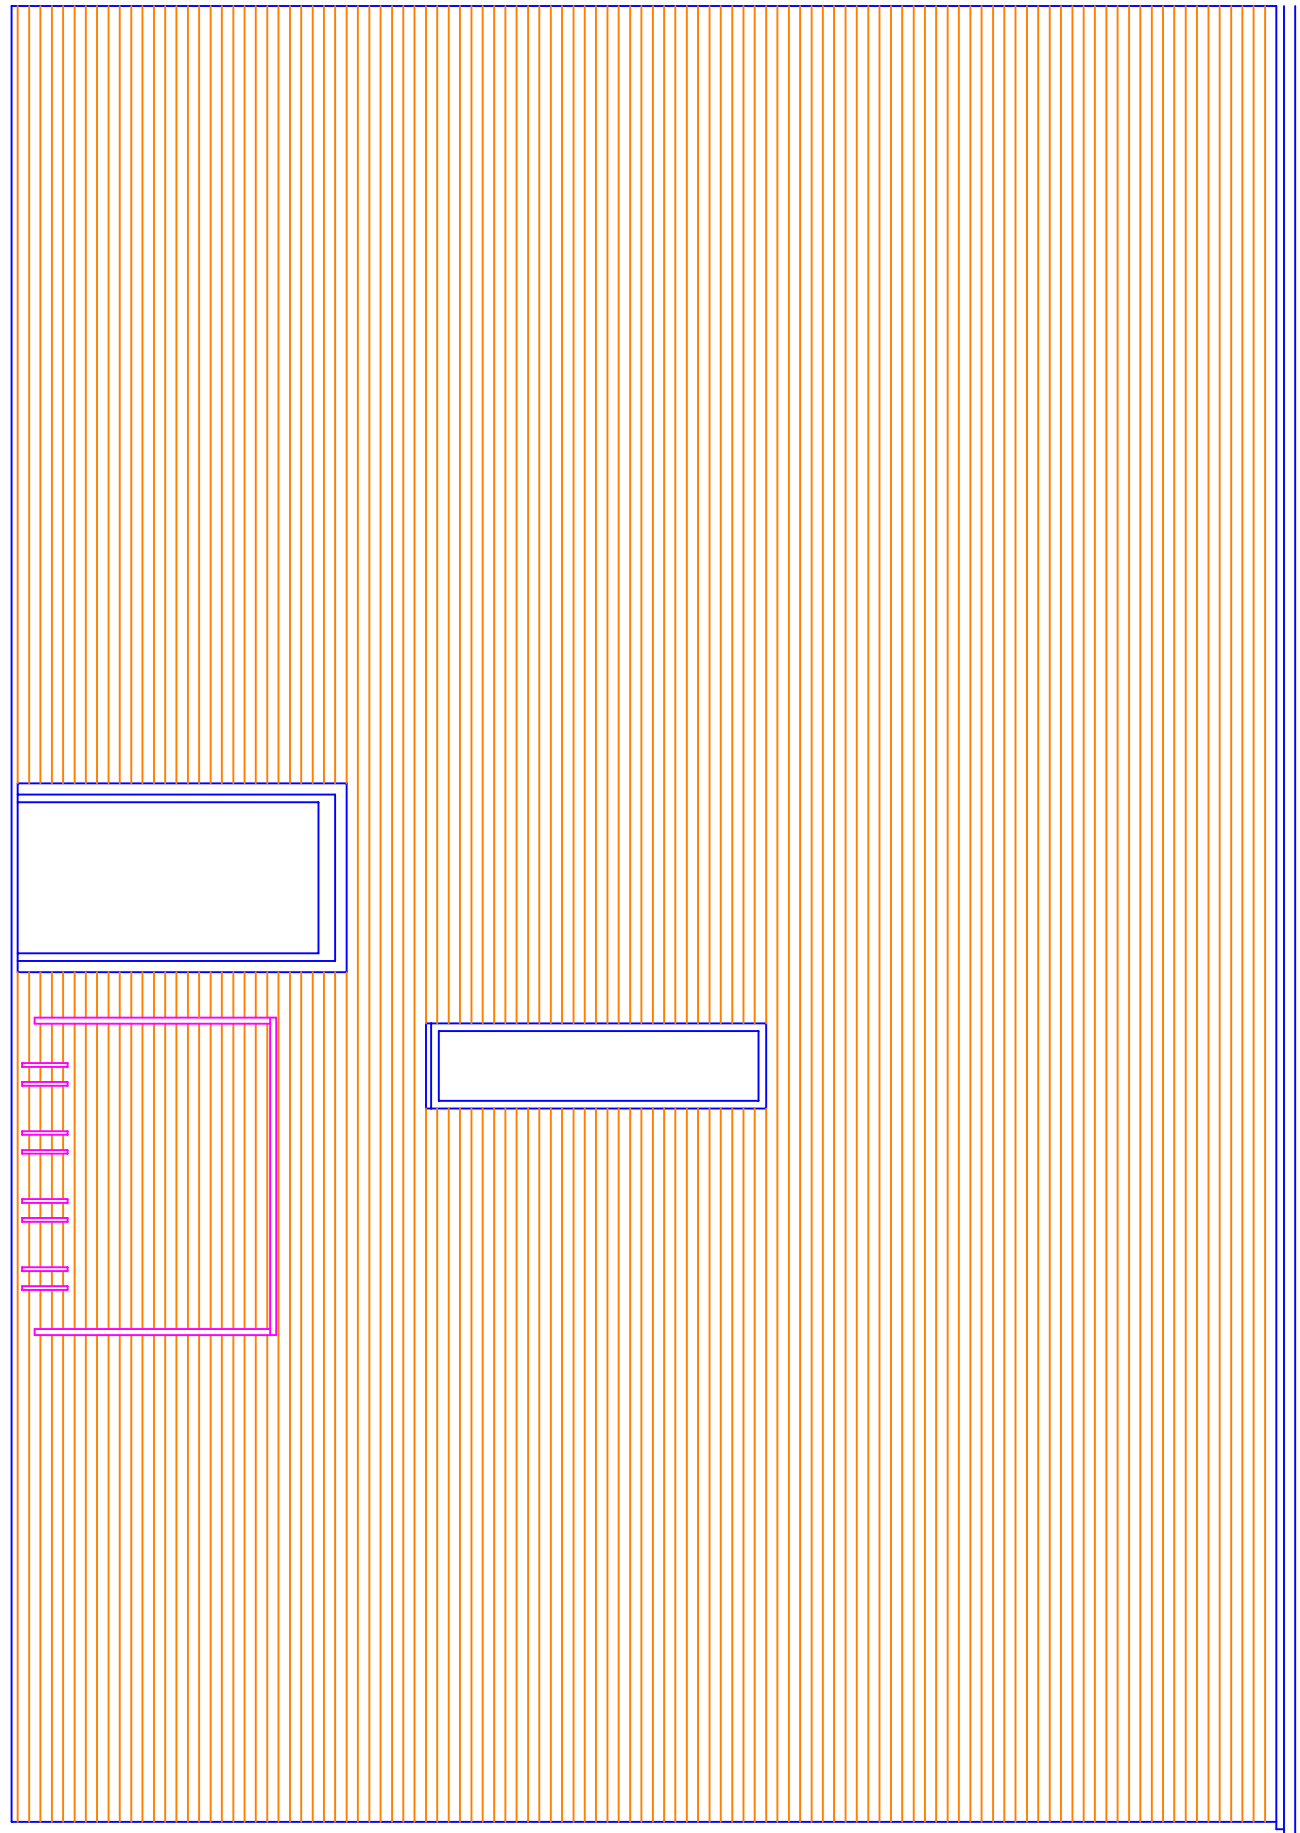

Proposed West Elevation

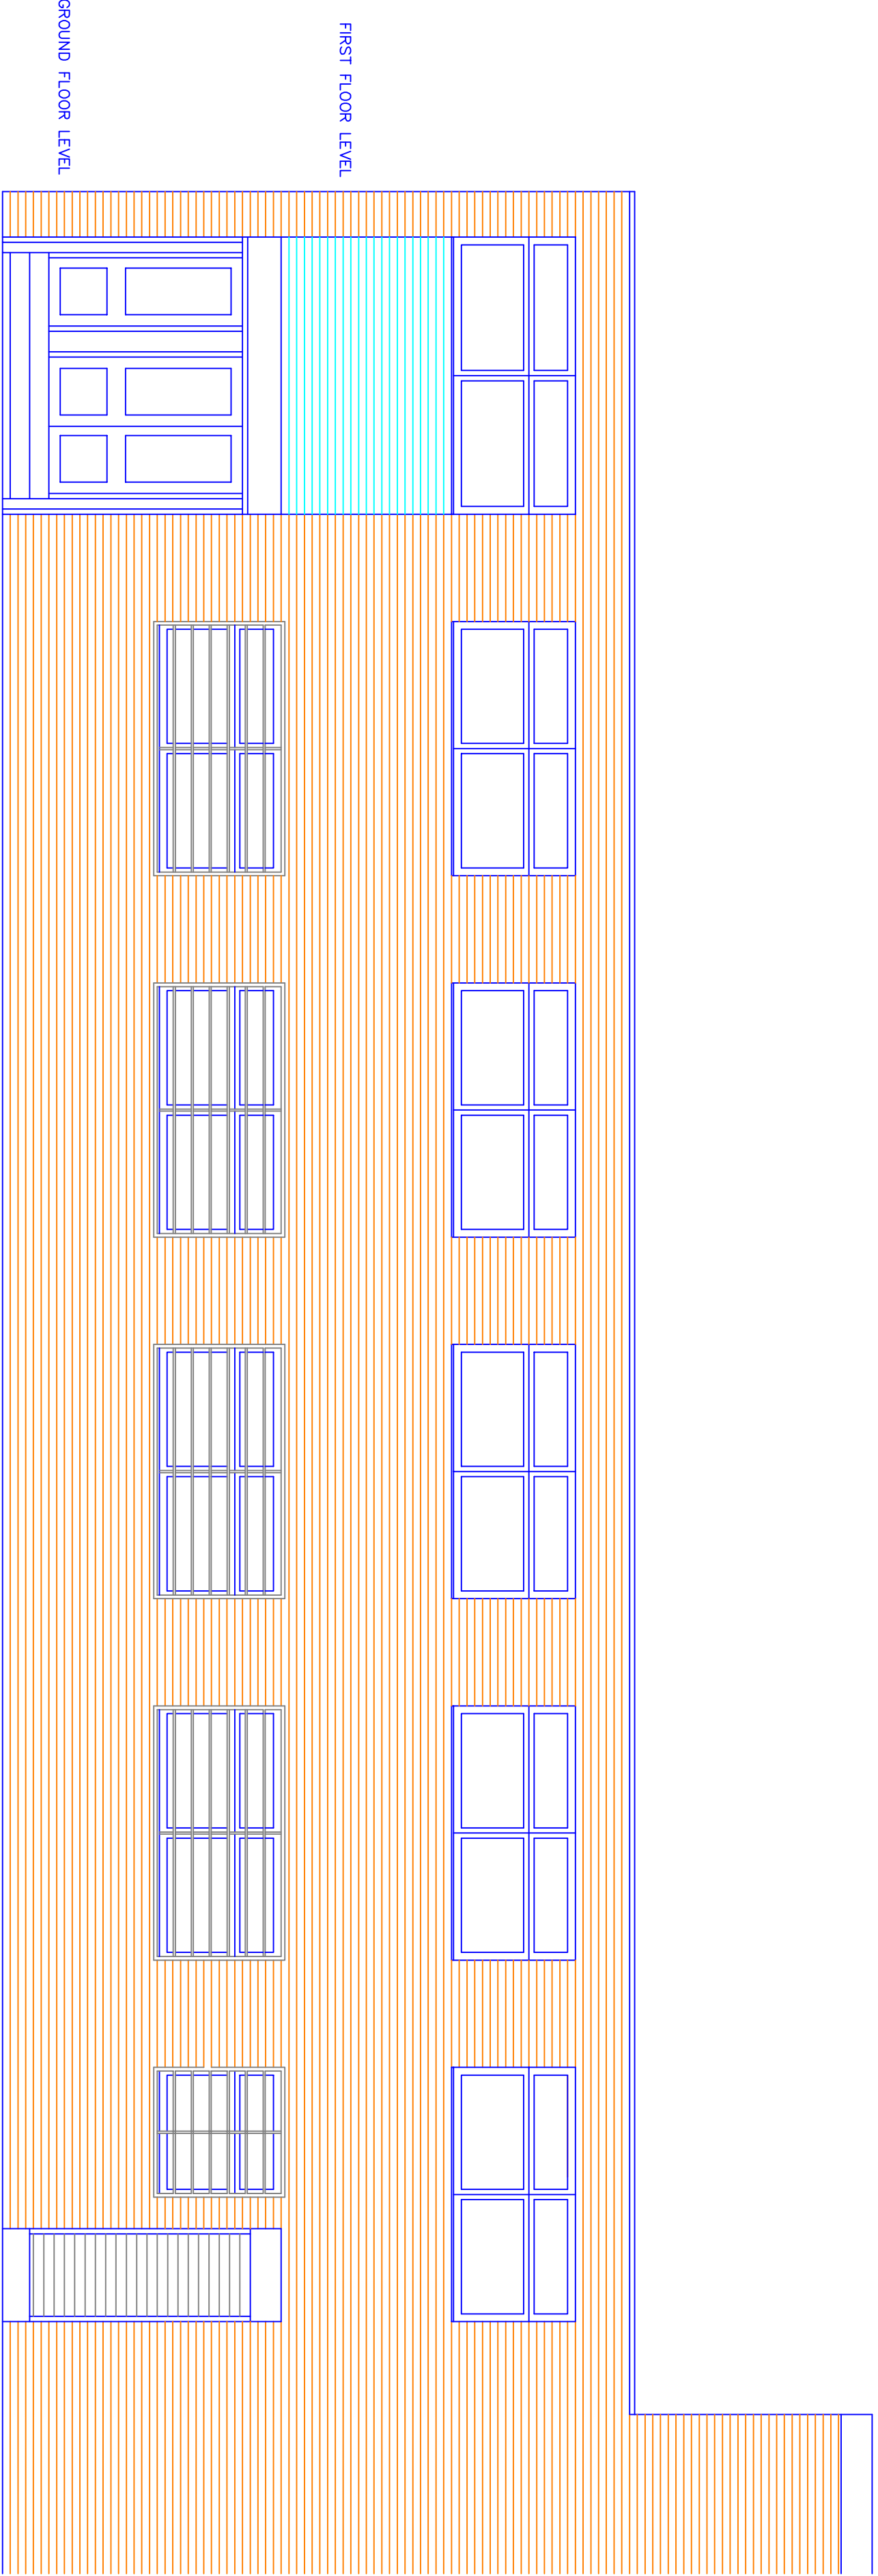

Proposed South Elevation