
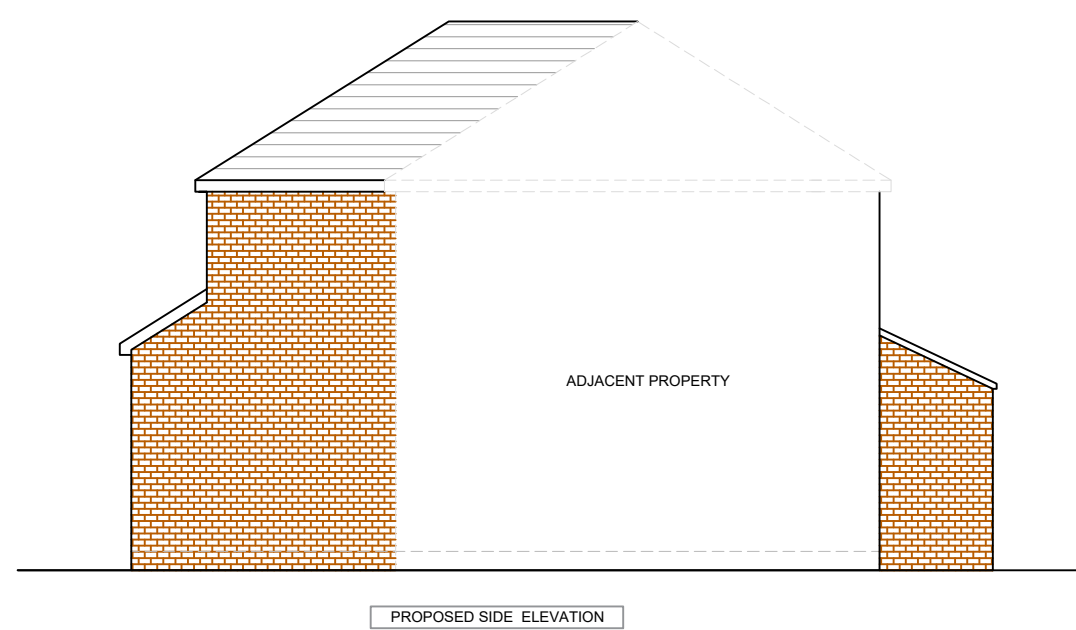
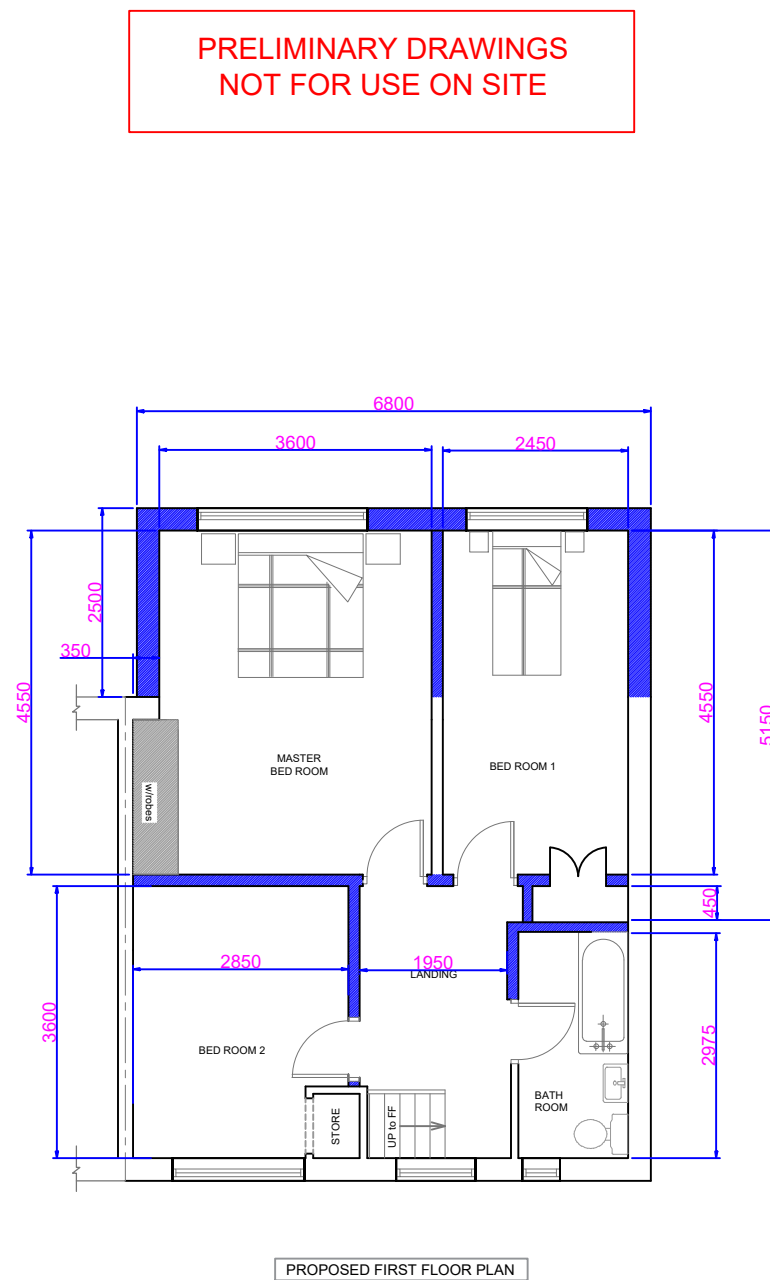
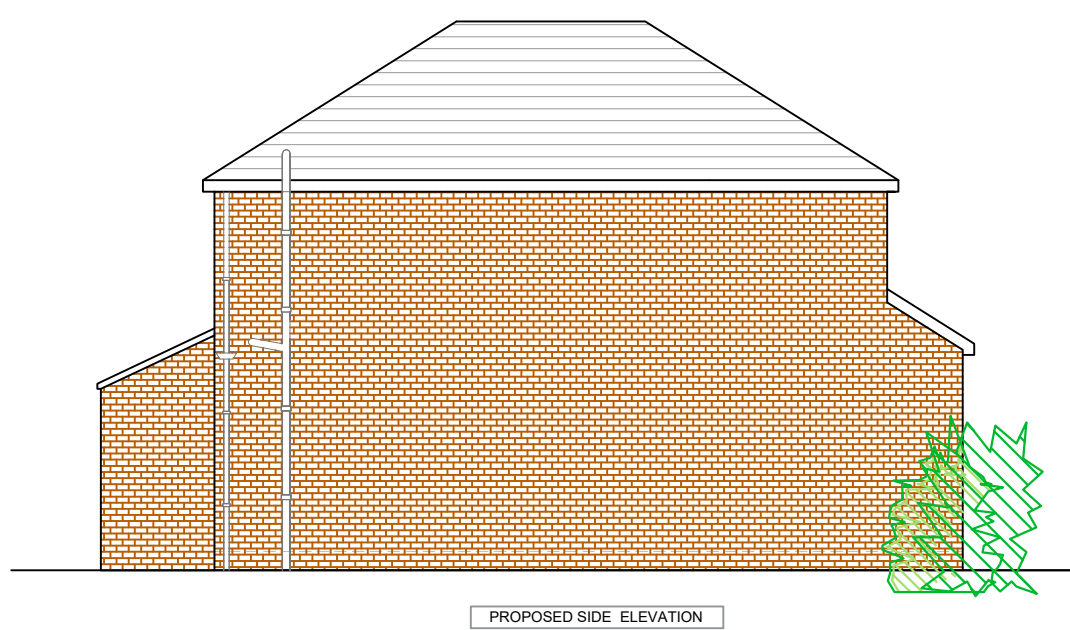
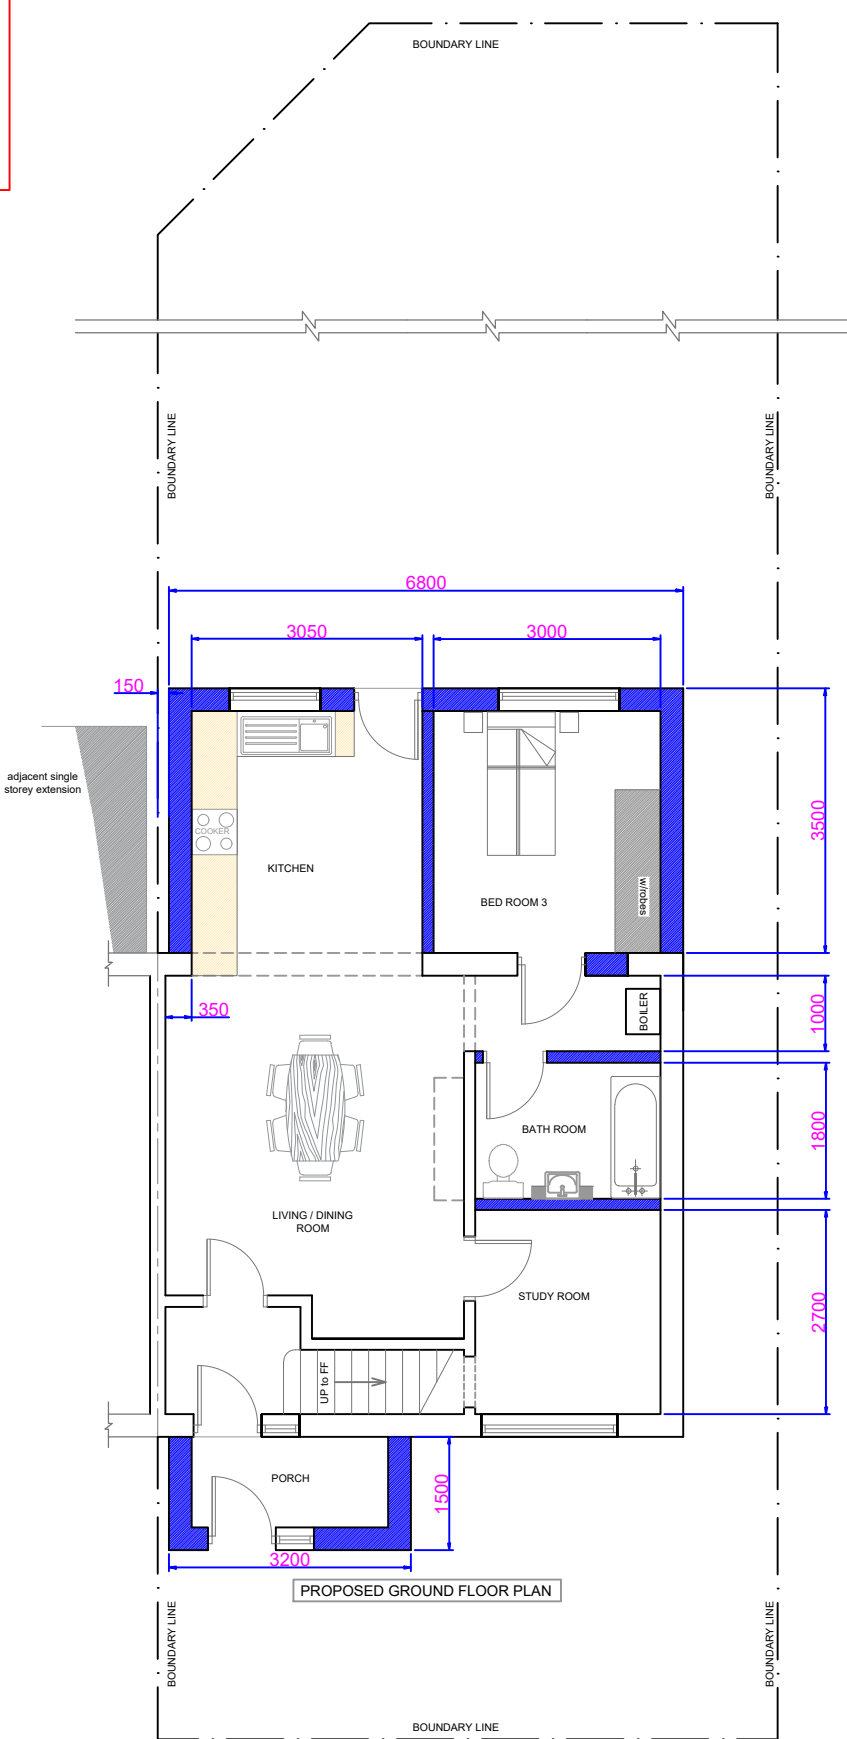
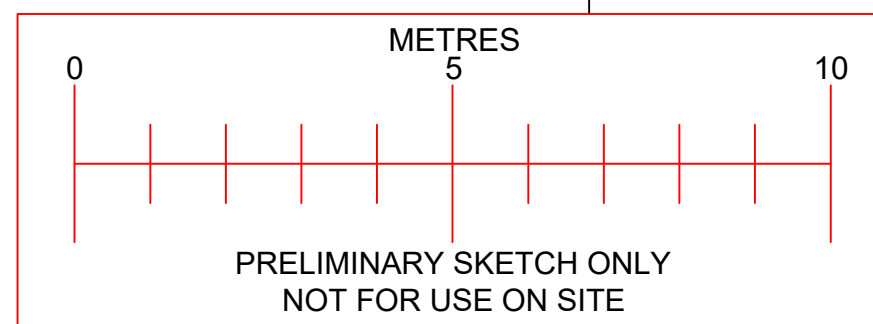
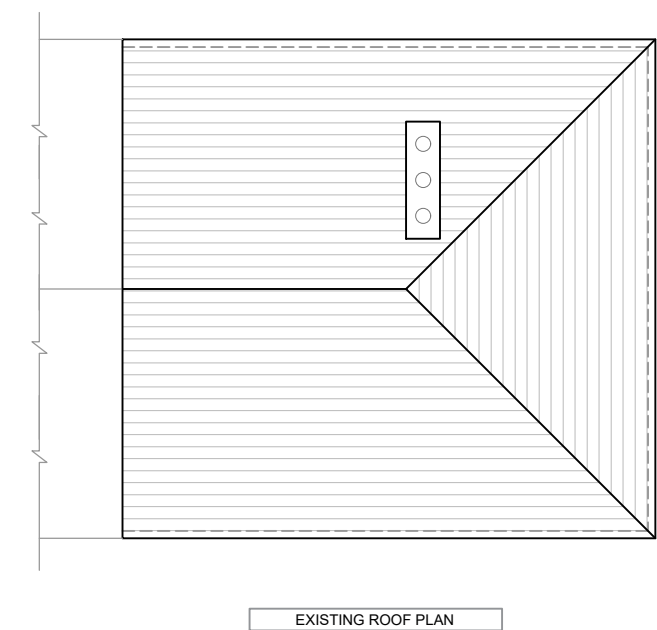
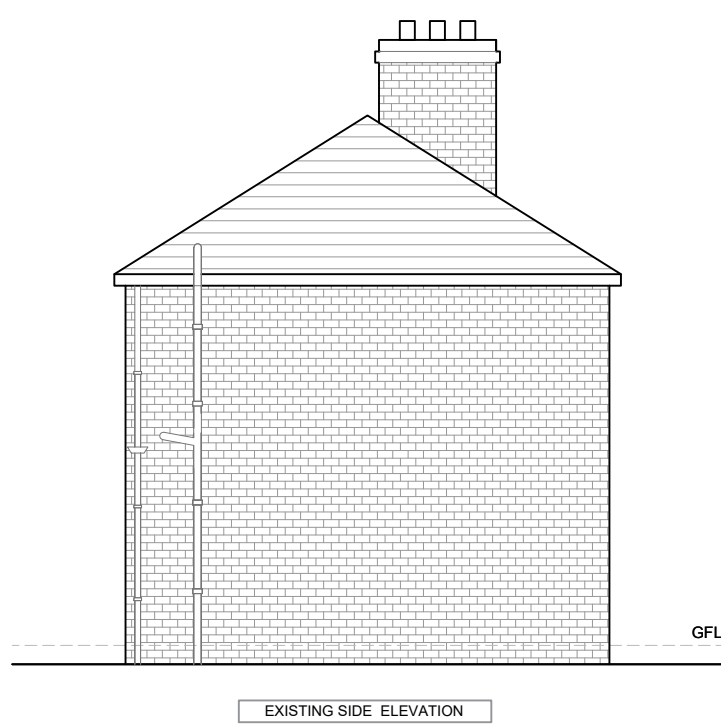
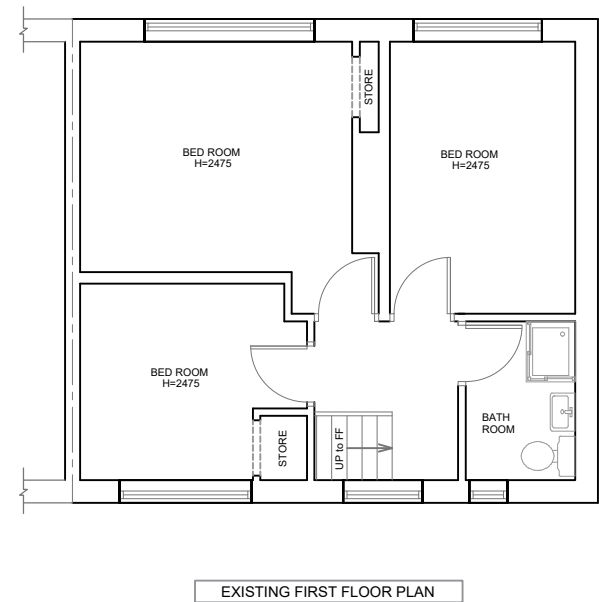


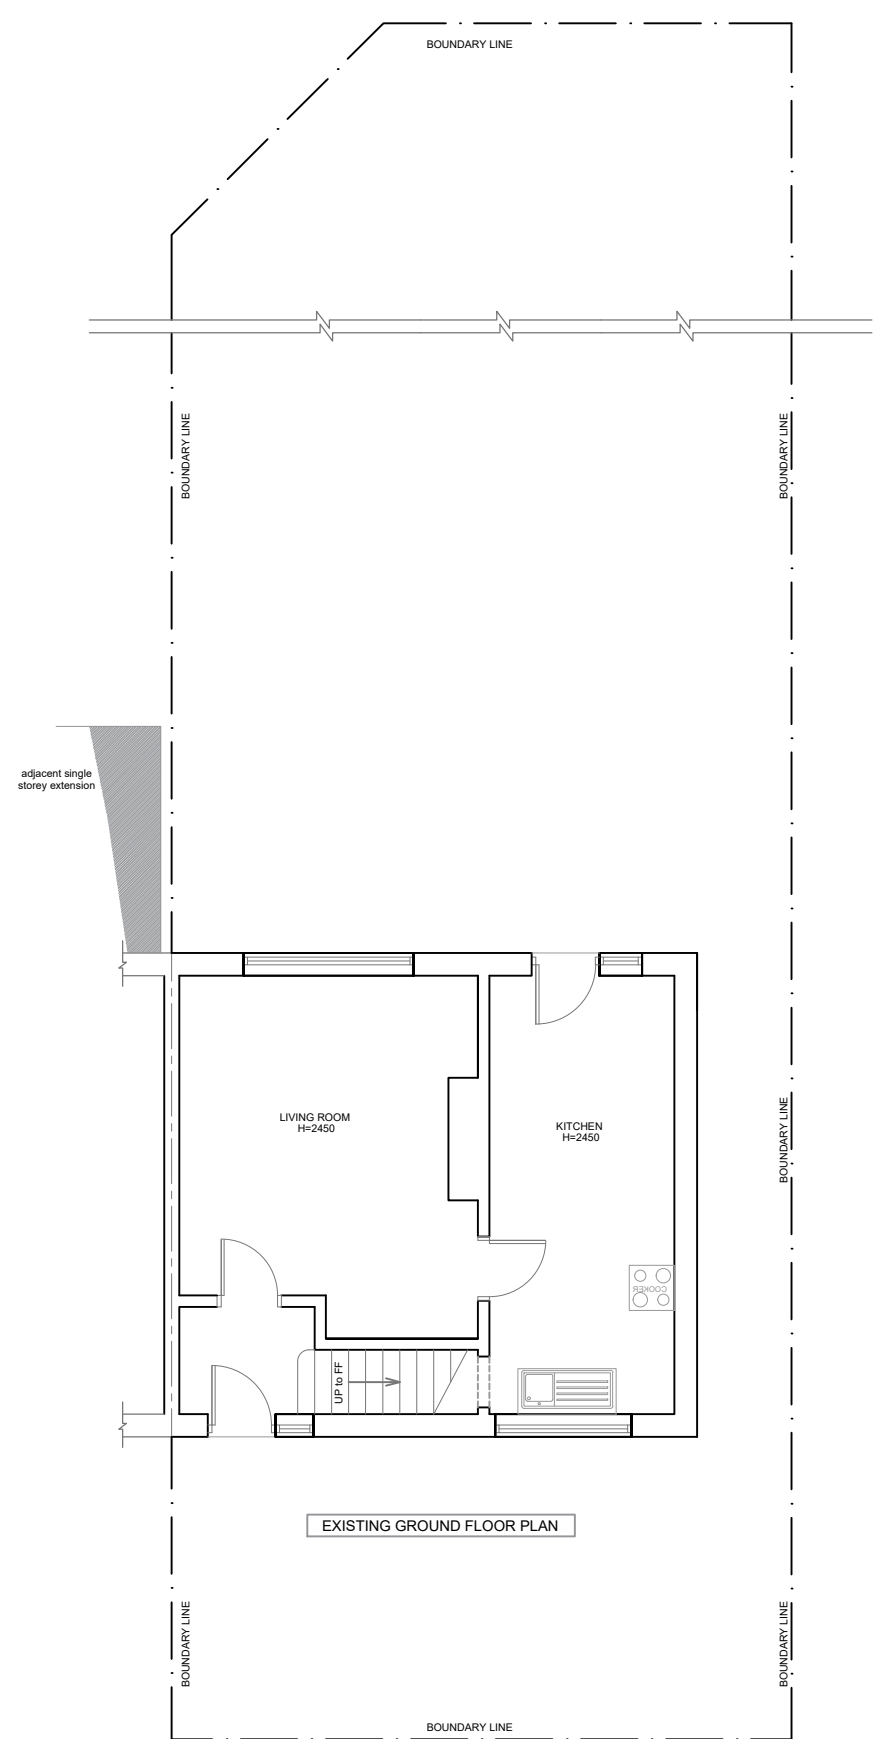

NOTES

REVISIONS

PROJECT: 63 SHAWBROOK ROAD,
MANCHESTER - REAR SINGLE AND DOUBLE
STOREY EXTENSION. PORCH TO FRONT

CLIENT: MICHAEL SASHCHENKO

SCALE: 1:100 @ A1 SHEET

REFERENCE NO: 1477 PROPOSAL

BARRY CULLEN
ARCHITECTURE LTD
email: barrycullenarchitecture@gmail.com
mob: 07851262695

