


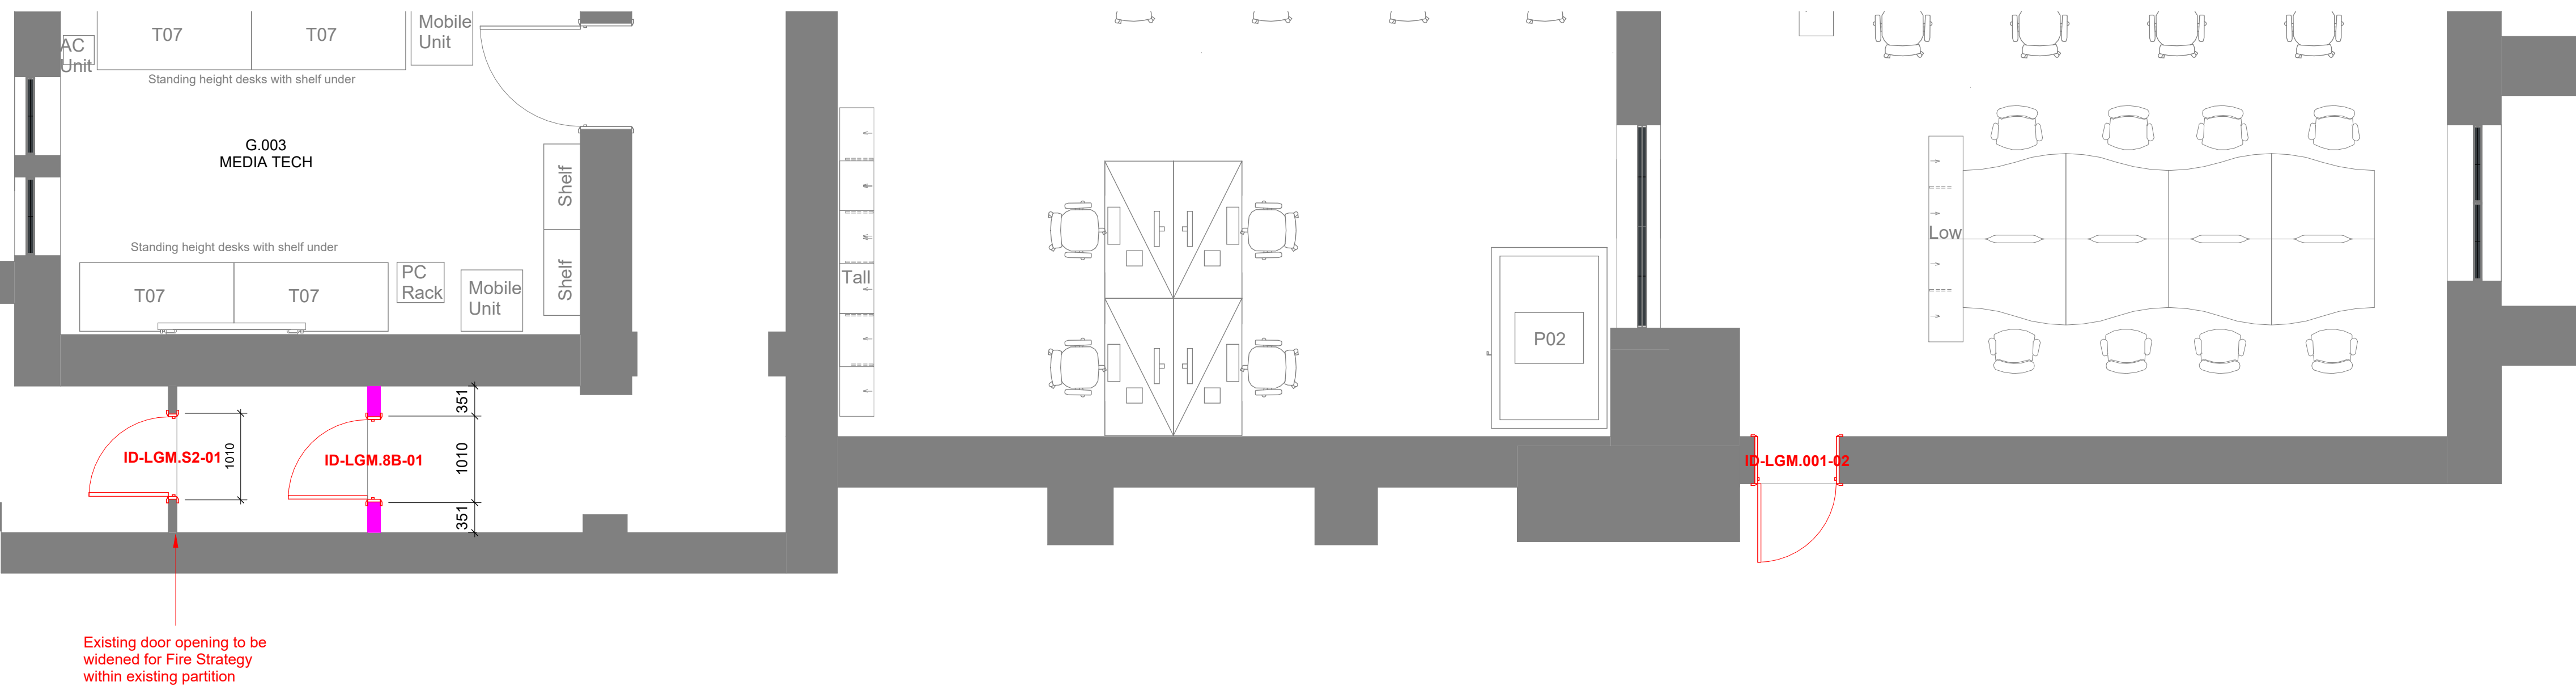

- | Scale Bars | | TO BE USED ONLY AS GUIDANCE | | | | |
|------------|----|-----------------------------|------|--|------|-------|
| 100 | mm | | 1000 | | 5000 | |
| 200 | mm | | 5000 | | 8000 | |
| 500 | M | | 5 | | 15 | 25 |
| 1250 | M | | 10 | | 30 | 50 70 |

WALL TYPE 1
New 52dB +ctr Acoustic Partition
NBS:K10-125

WALL TYPE 2
New 45dB Partition
NBS:K10-126

WALL TYPE 3
New Glazed Screen 45dB rated and Doors to Office and Meeting Rooms.

Glazed screens to be built within the plasterboard partition with supports as required by screen manufacturer.
Door and screen by Komfort Partitions.

NEW DOORS
Existing doors to be replaced with new where indicated.

03	Stage 4 Tender Issue	21.08.25	MD
02	Stage 4 Issue	24.07.25	MD
01	Stage 4 Draft issue	04.07.25	MD
ev	Description	Date	By

MANCHESTER
1824
The University of Manchester

Directorate of Estates and Facilities
Deayer Building
The University of Manchester
Oxford Road
Manchester
M13 9PL

Fairhursts:

Fairhurst Architects
 1st Floor
 1 Dale Street
 Manchester
 M1 1EY
 Tel: 0161 697 7300

Drawing Status **STAGE 4**

Project
University of Manchester ITS &
Computer Science

Building Name
Eddie Newcomb

Site Name
Burlington Street

Sub Site Name

Drawing Title

Lower Ground Floor Mezzanine
Setting Out Plan

PM Avision Young	Drawn MT	Checked KMD	Authorised
Scale @A1 As indicated	Date 21.08.25	Date 21.08.25	Date
Drawing No. 7808-FA-EN-01-DR-A-11501			Revision P03