

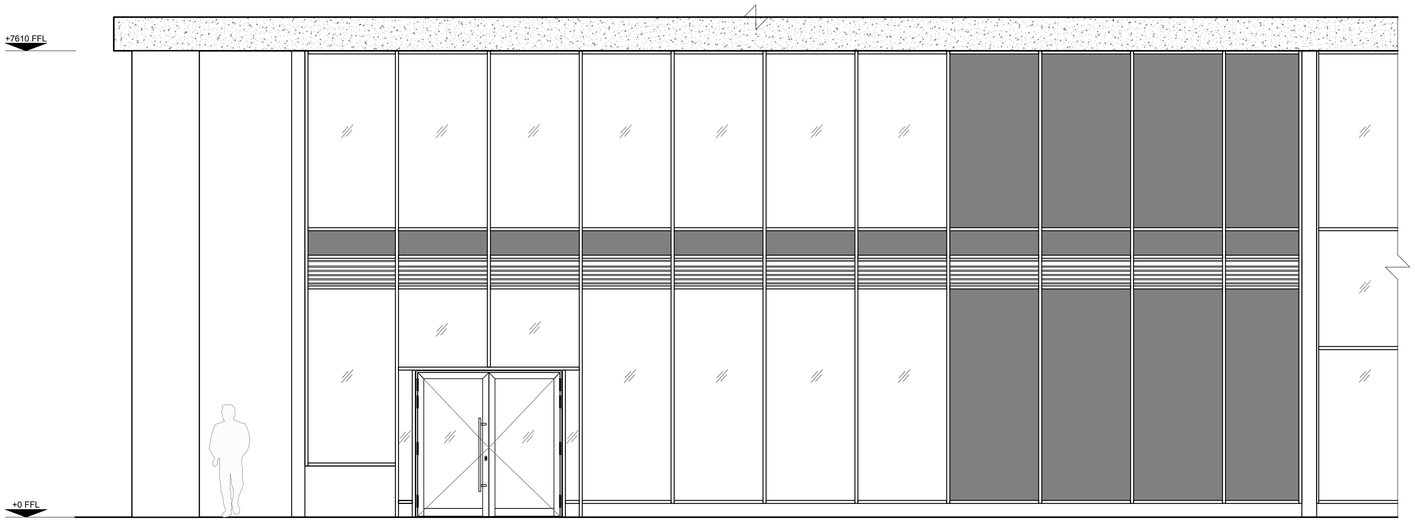


01 EXISTING ELEVATION A
SCALE 1:50

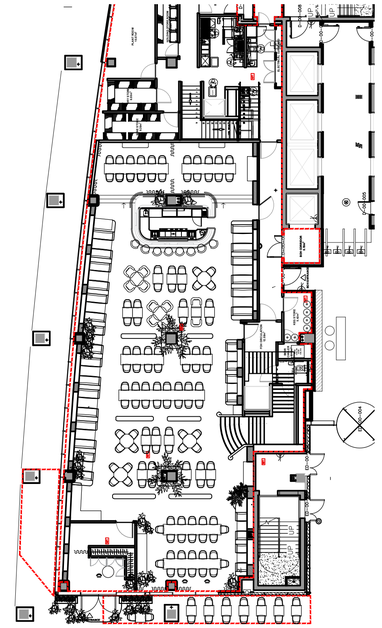

00 REFERENCE PLAN
SCALE 1:200

REV	DATE	COMMENT
/	15/11/2024	FIRST ISSUE
A	07/03/2025	
B	14/05/2025	INTERNAL SIGNAGE REMOVED FROM PLAN

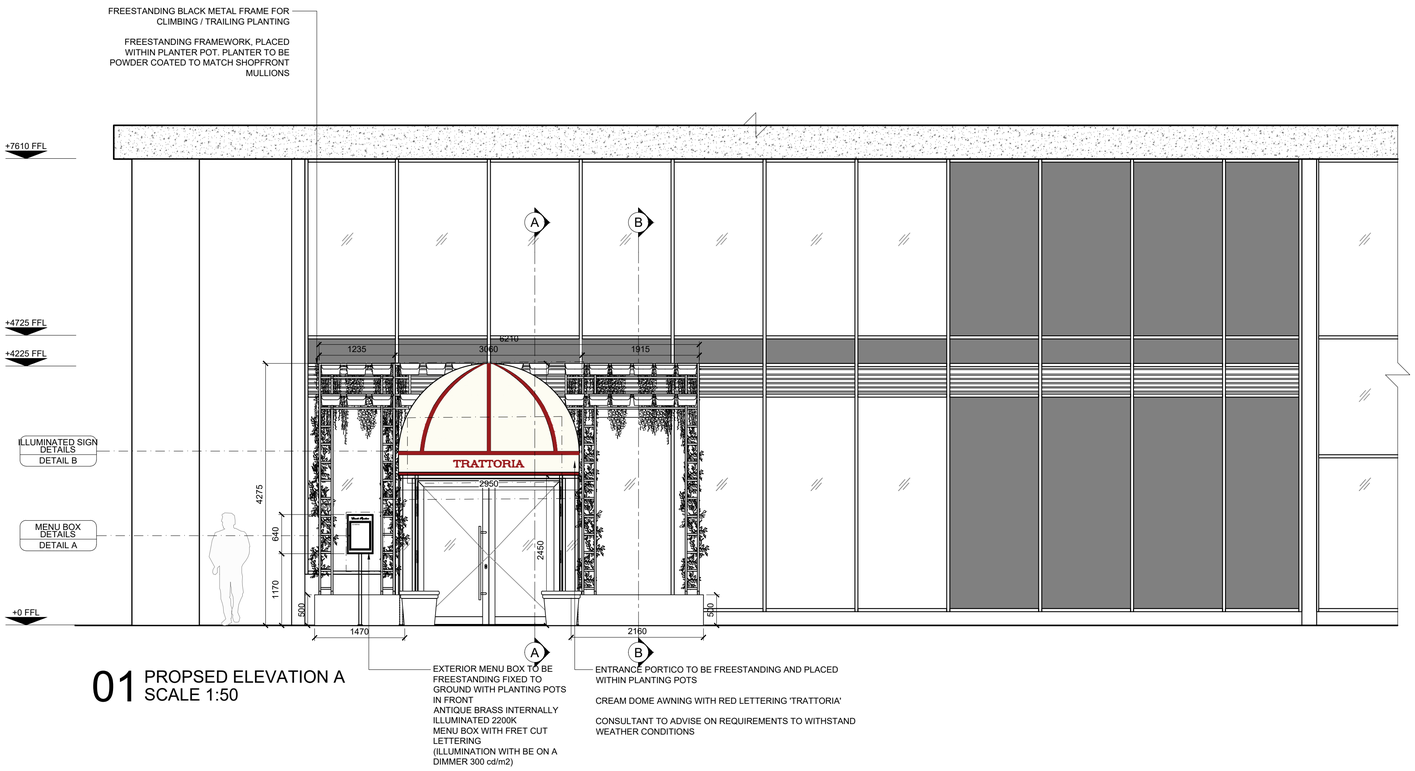

01 PROPSED ELEVATION A
SCALE 1:50

EXTERIOR MENU BOX TO BE FREESTANDING FIXED TO GROUND WITH PLANTING POTS IN FRONT
ANTIQUE BRASS INTERNALLY ILLUMINATED 2200K
MENU BOX WITH FRET CUT LETTERING
(ILLUMINATION WITH BE ON A DIMMER 300 cd/m2)

ENTRANCE PORTICO TO BE FREESTANDING AND PLACED WITHIN PLANTING POTS

CREAM DOME AWNING WITH RED LETTERING 'TRATTORIA'

CONSULTANT TO ADVISE ON REQUIREMENTS TO WITHSTAND WEATHER CONDITIONS

SCALE: 1:50
0 500MM 2.5M

SCALE: 1:200
0 2M 10M

DESIGN DEVELOPMENT

NOTES

DO NOT SCALE FROM THIS DRAWING. ALL DIMENSIONS ARE TO BE CHECKED ON SITE PRIOR TO MANUFACTURE/CONSTRUCTION. ANY DISCREPENCIES ARE TO BE RELAYED TO STUDIO KIKI IMMEDIATELY.

© BIG MAMMA GROUP 2022

BIG MAMMA STUDIO
BIG MAMMA, HUCKLETREE, INGESTRE COURT, LONDON, W1F 0J

PROJECT
2306 - MANCHESTER

DRAWING TITLE
SHOPFRONT & FACADE
- SHEET 3 OF 6

FIRST ISSUE	SCALE	SHEET SIZE
15/11/2024	AS STATED	A1

DRAWING NUMBER	REV
2306-200.2	B