


Existing
Proposed

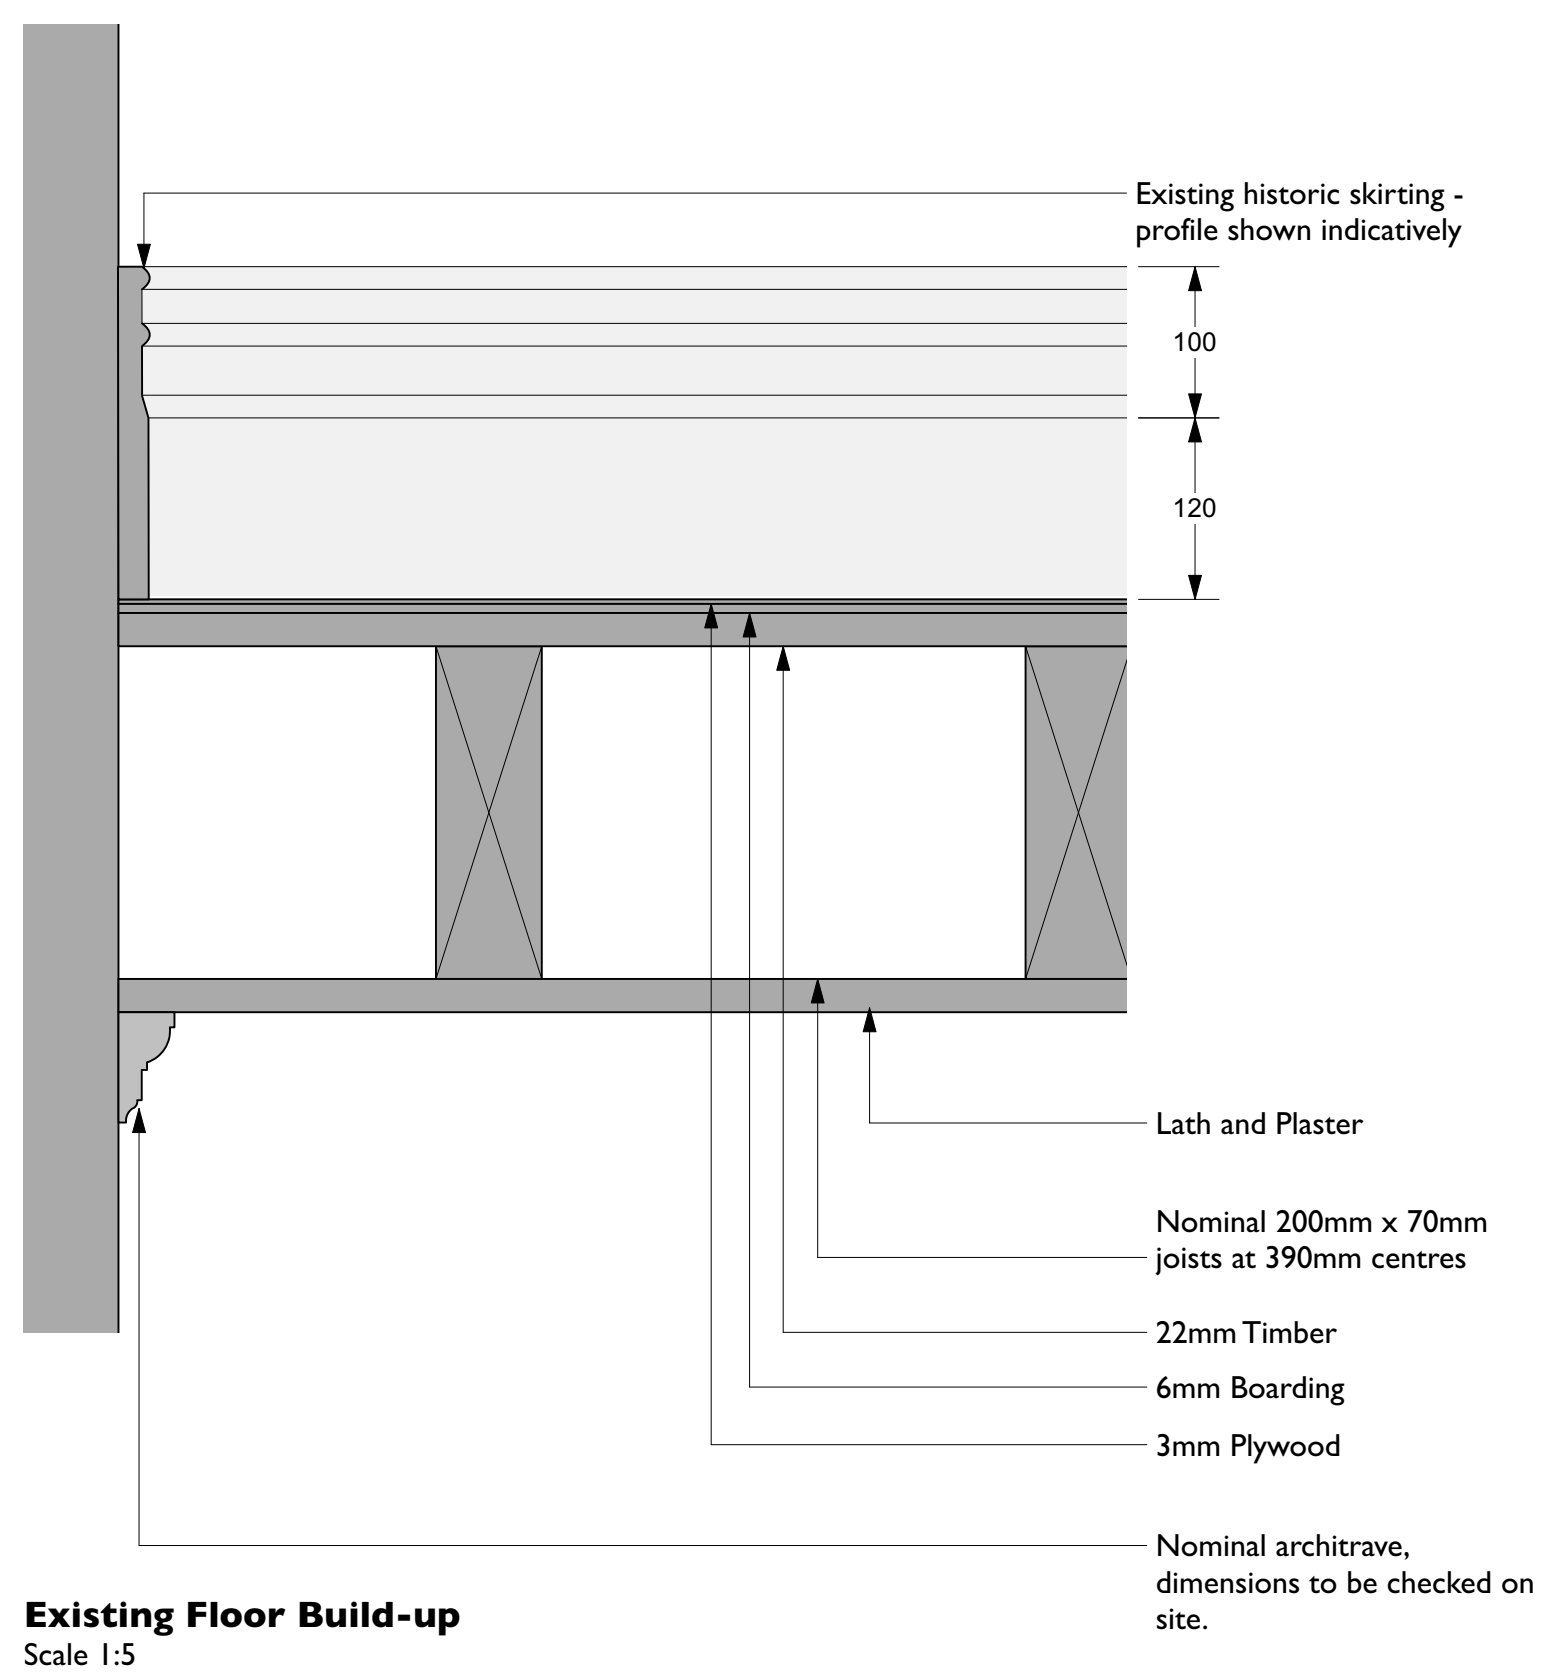

Rev	Note	DRN	CHK
-----	------	-----	-----

St Margarets, Manchester For Charlotte Street Estates	
Existing Floor Build Up	
scheme drwg no. revision	1907 E(410)
scale date first drawn drawn	1:5 @ A3 June 2022 RG
SK sketch E existing P proposed T tender C construction FI final issue	
www.ateliermb.co.uk t 0161 236 0051 e architect@ateliermb.co.uk	