


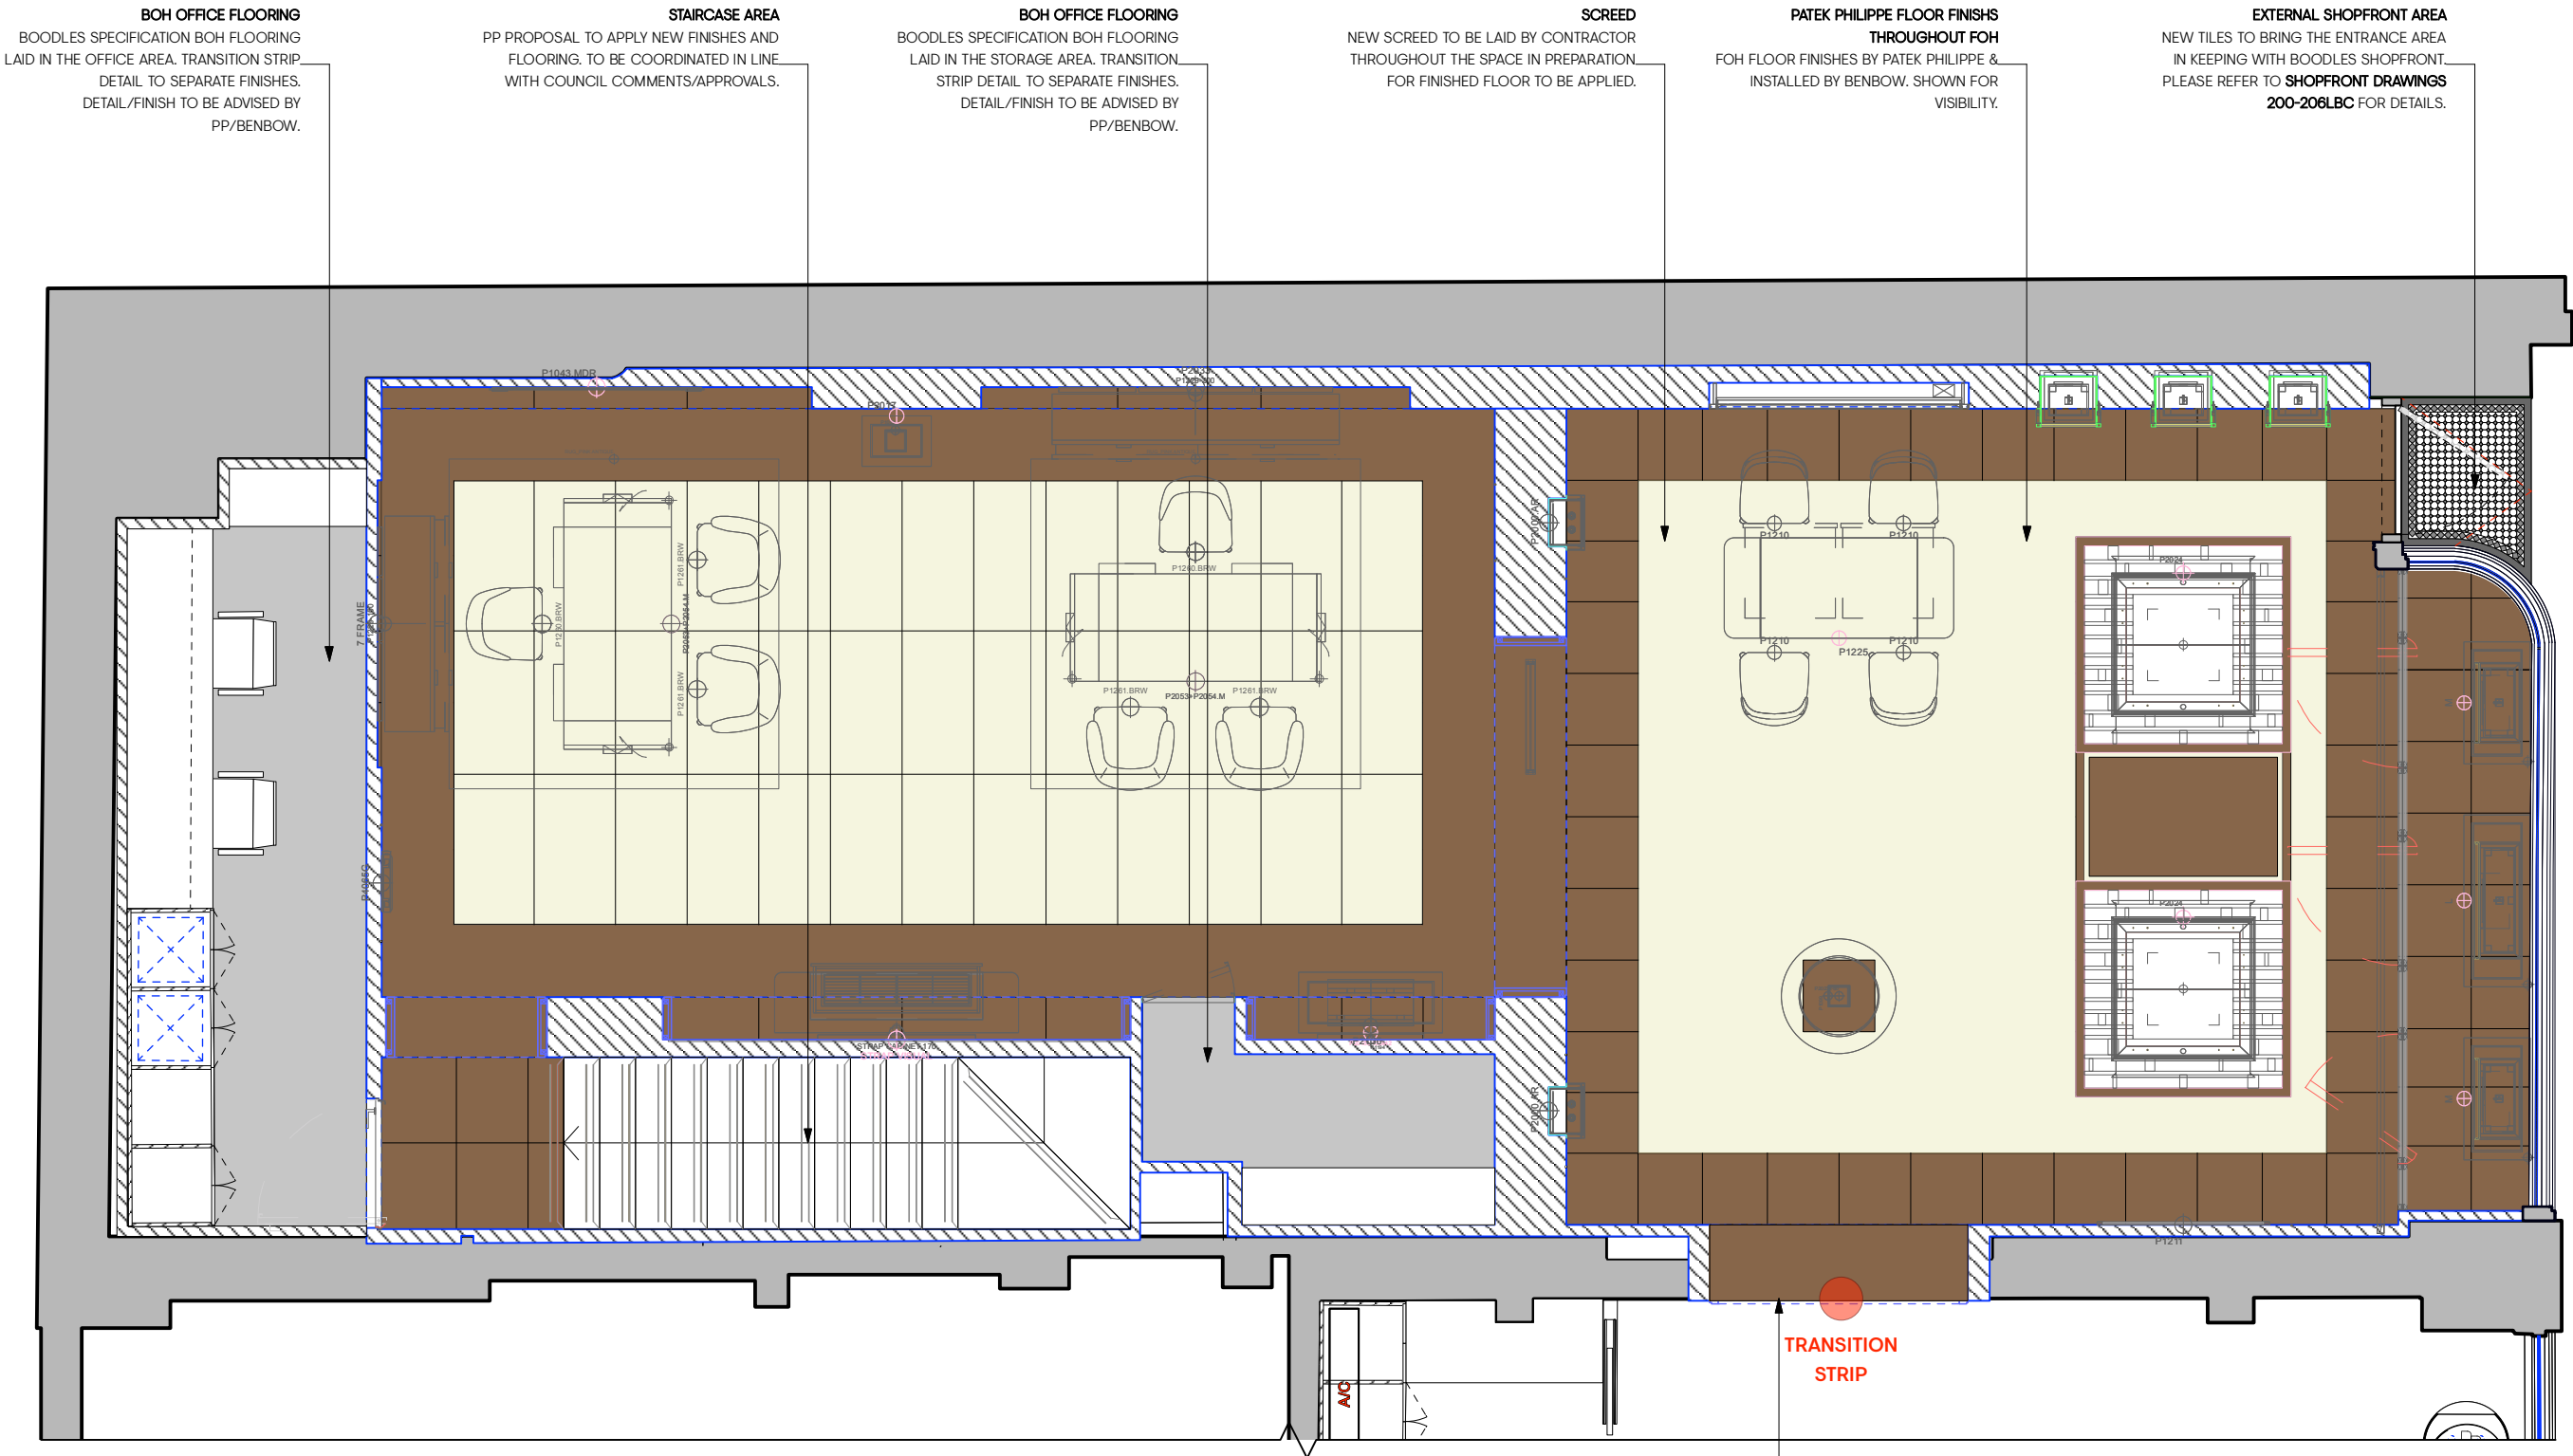

1 NEW FLOOR FINISHES
SCALE 1:50

NOTE:
ALL DRAWINGS TO BE COORDINATED WITH
PATEK PHILIPPE & BENBOW
CONSTRUCTION DRAWINGS AND
SPECIFICATIONS.

PATEK PHILIPPE THRESHOLD
THRESHOLD FINISH BY PP. TRANSITION
DETAIL TO SEPARATE PP FLOORING &
BOODLES CARPET.
CONTRACTOR TO ENSURE FLUSH FINISH
WITH BOODLES FLOORING. TRANSITION
FINISH TO BE ADVISED BY PP & APPROVED
BY BOODLES.

PRELIMINARY
© gpstudio 2025 All rights reserved

Revisions

Client	BOODLES X PP
Project	MANCHESTER
Site address	17 King St, Manchester M2 6AW
Date	10.04.2025
Scale	1:50

Drawing title	GF PLAN PROPOSED WHITEBOX FLOORING LAYOUT
Project number	1173
Drawing number	106LBC