





1 North EXISTING
1 : 50

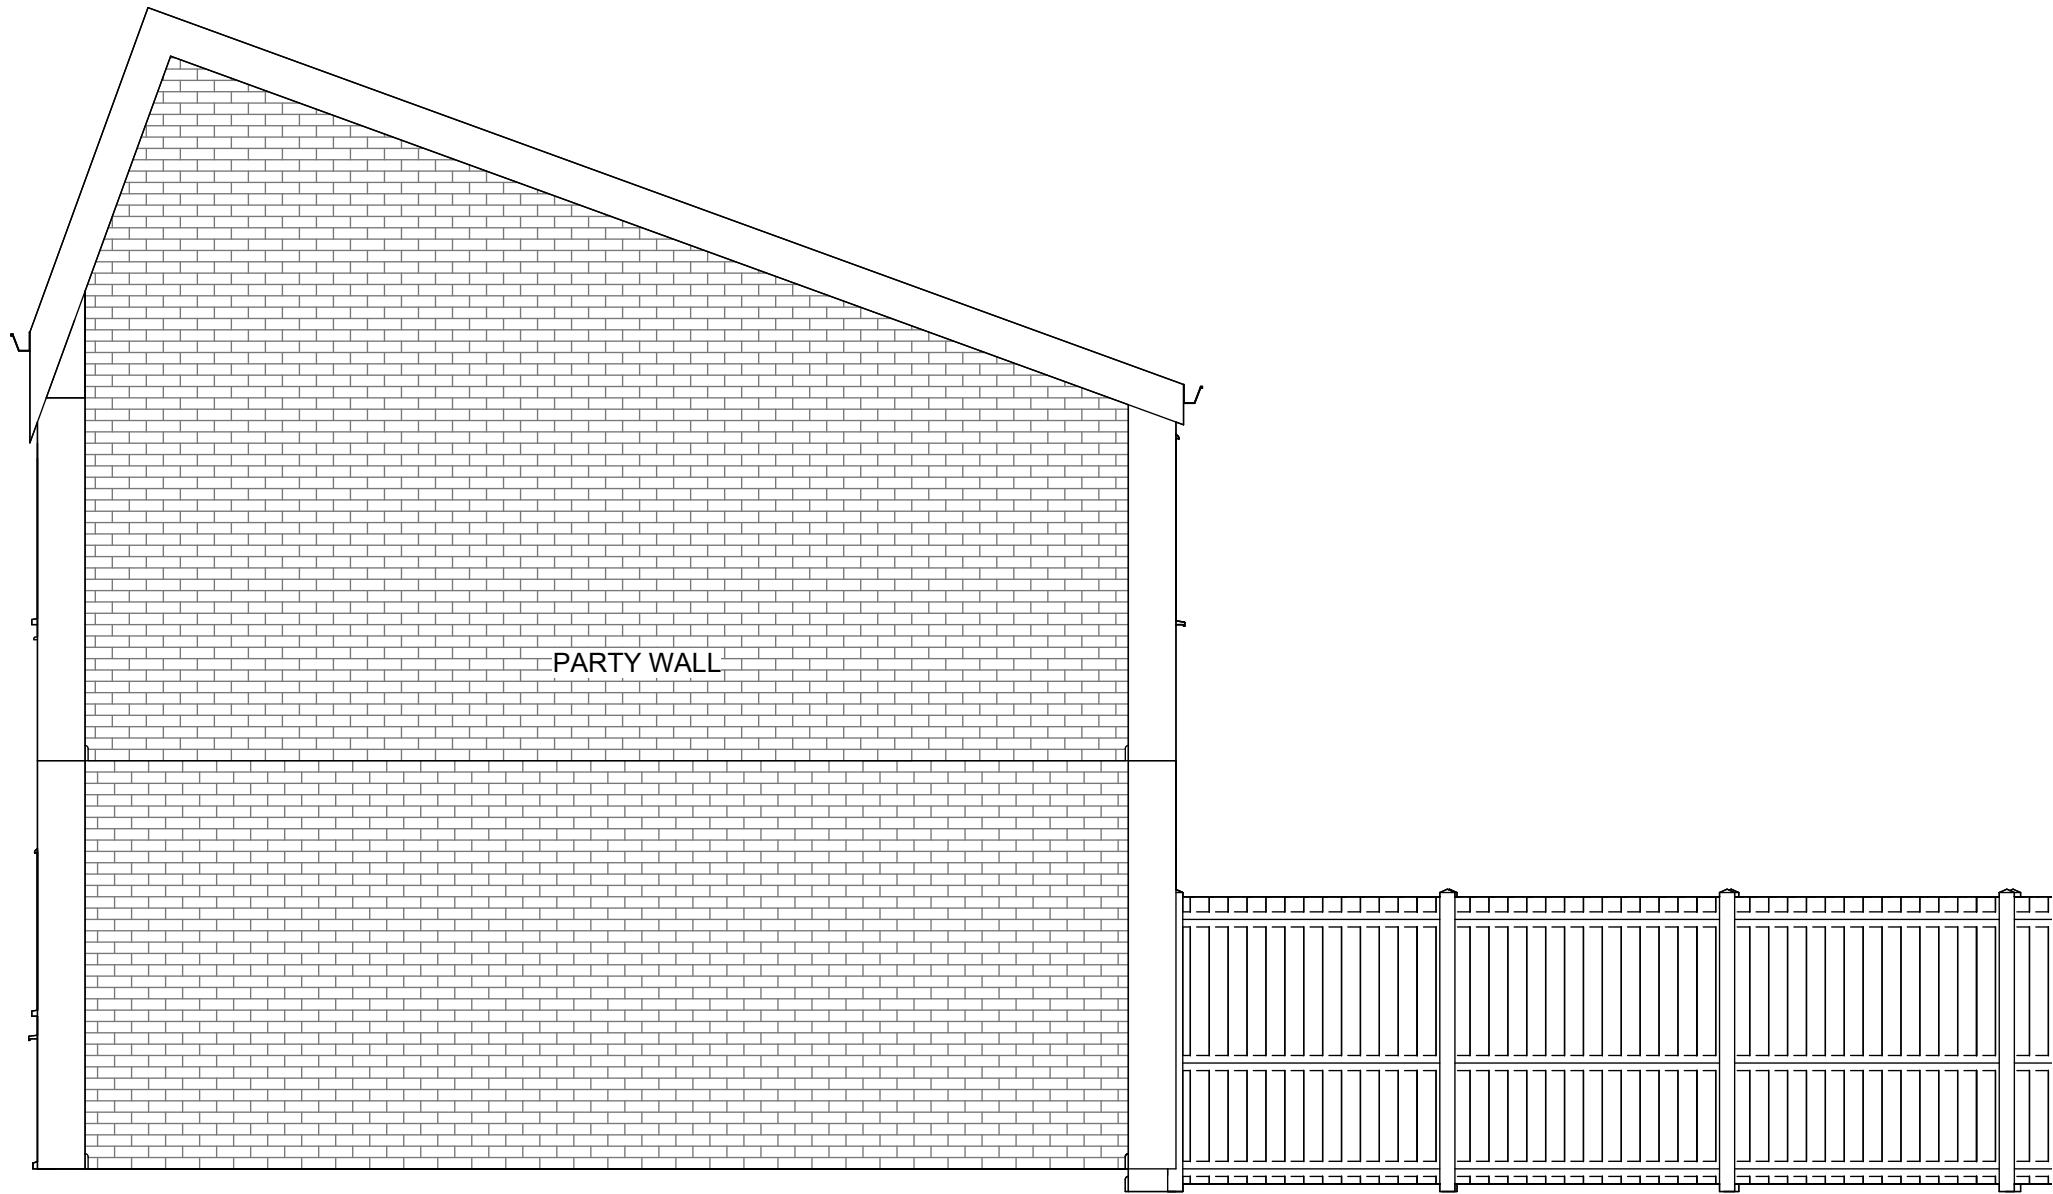

2 East EXISTING
1 : 50

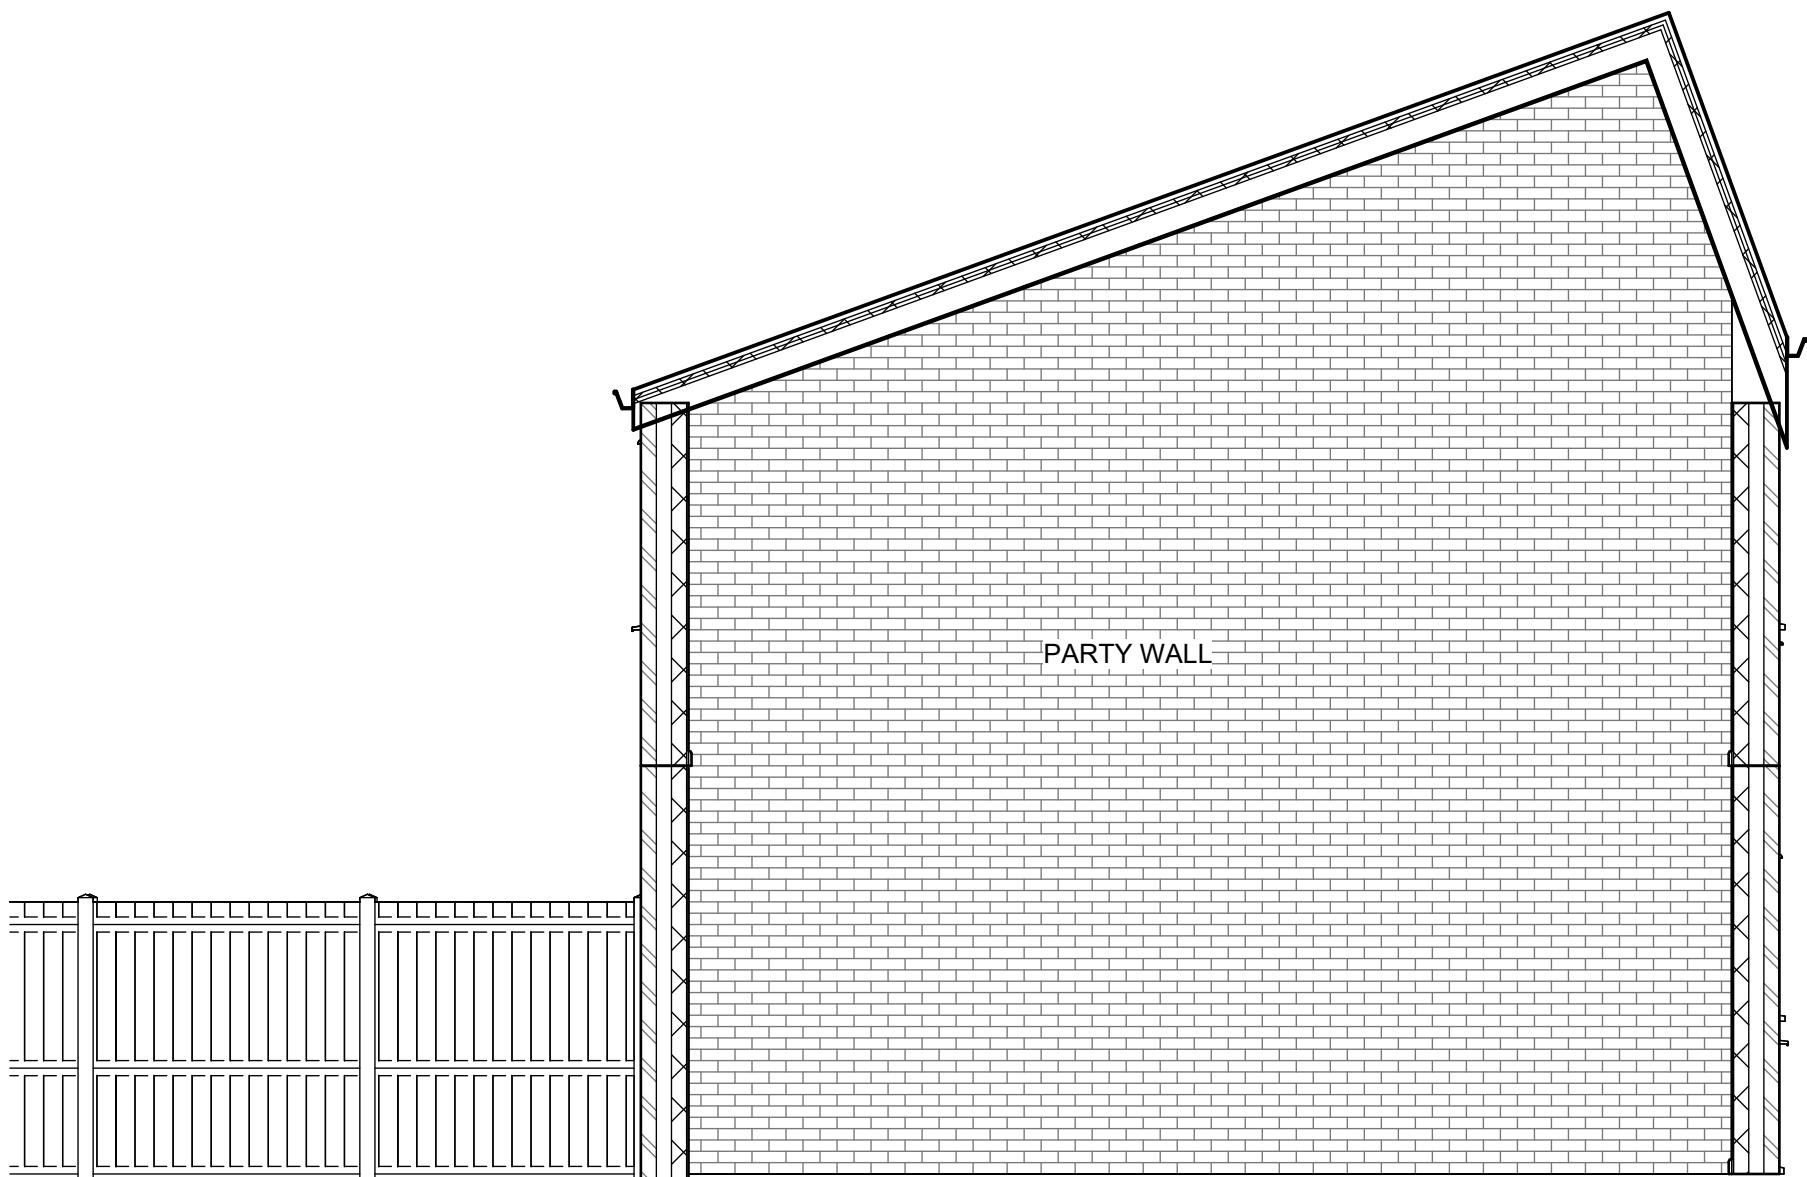

4 West EXISTING
1 : 50

Rev	Description	Date	Dr by	App by
original by		date created		approved by
NK		26/06/25		NK



Enquiries@nkarchitectural.co.uk
0161 726 5240
www.NKARCHITECTURAL.co.uk

client name			
MRS WAI WONG			
project			
3 Astbury Ave, M21 7NJ - SINGLE REAR EXTENSION			
drawing			
EXISTING ELEVATIONS			
computer file		plot date	
C:\Users\TRAJED\Dropbox\NKARCH\Troydale Drive, Manchester, M40 2SS\tr			
project number		scale	
2021.0042.22453		1 : 50 @A1	
drawing number		rev	
A102		issue status	

This drawing is to be read in conjunction with all related drawings. All dimensions must be checked and verified on site before commencing any work or producing shop drawings. The originator should be notified immediately of any discrepancy. This drawing is copyright and remains the property of NK Architectural.