




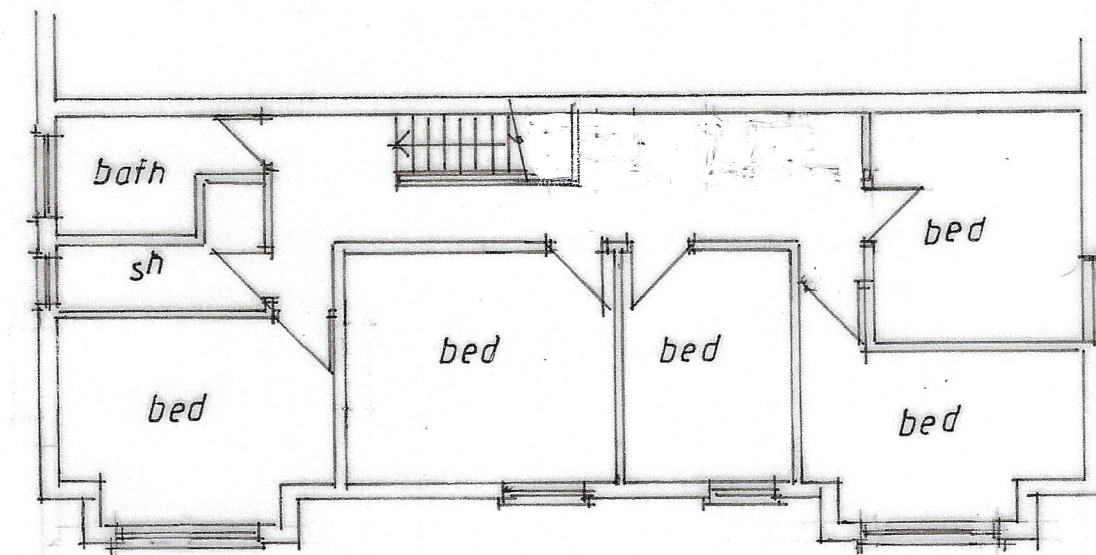

FIRST

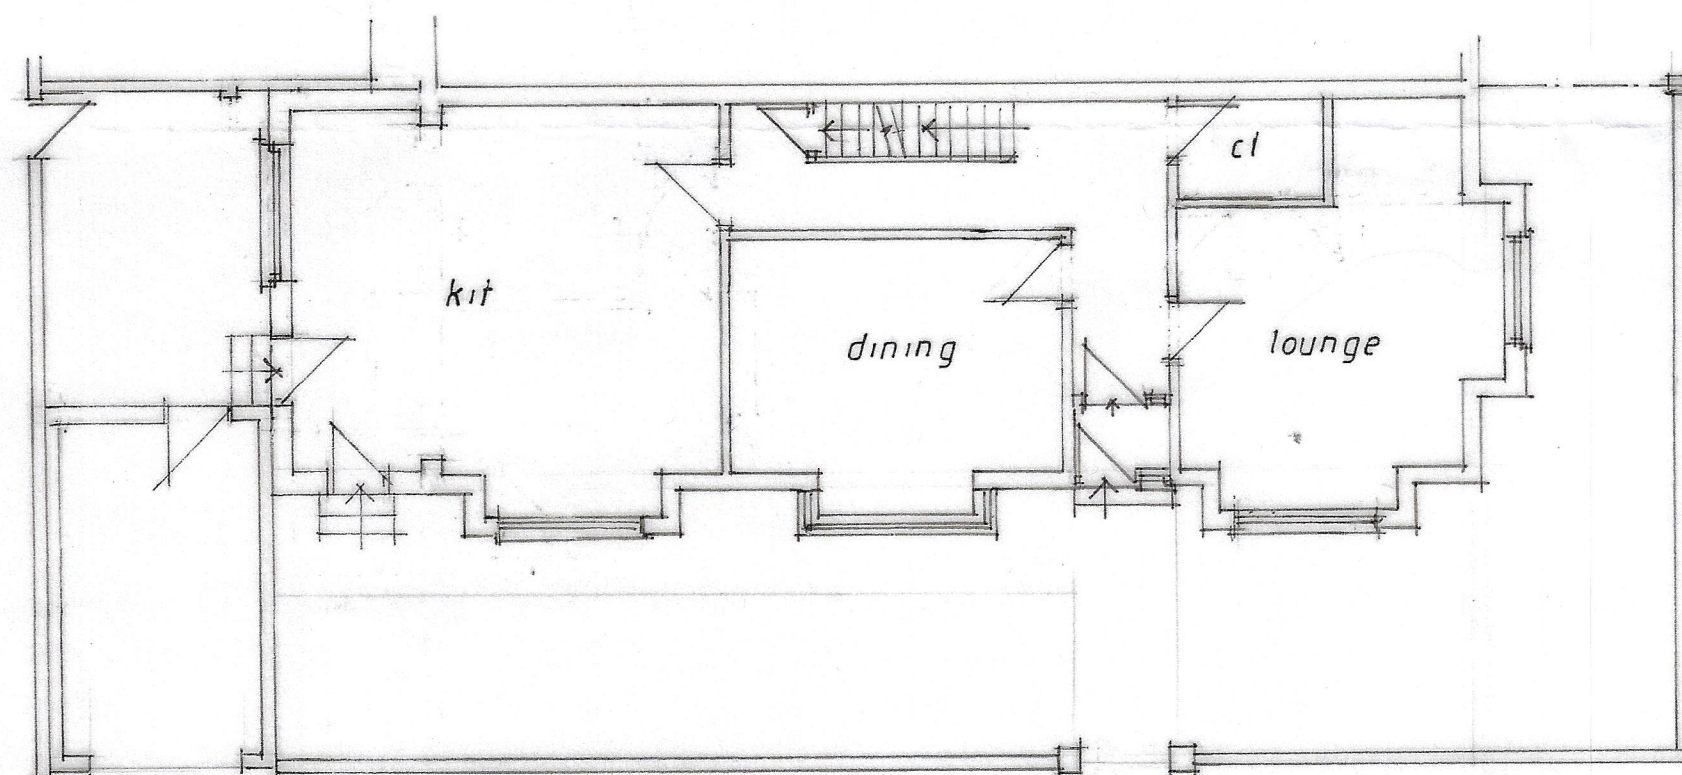

GROUND

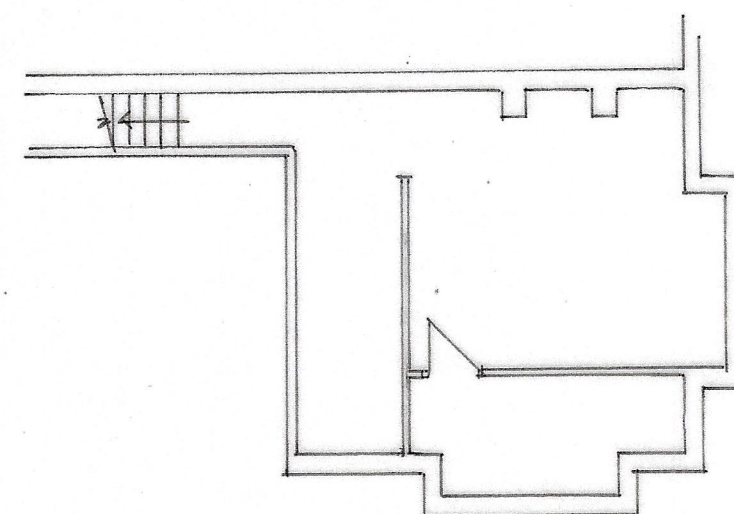

BASEMENT

CLIENT MRS A KHAN 23 ARGYLE AVENUE MANCHESTER M14 5PX									
JOB TITLE PROPOSED LOFT CONVERSION									
DRAWING TITLE PLANS AS EXISTING									
HOLBOROW ORMESHER + LIMITED architectural & interior design COMPANY ADDRESS: 15 OVERTON CLOSE MIDDLEWICH CHESHIRE CW10 0PZ PHONE: 0770 834 939									
ISSUE	ORIGINAL	1	2	3	4	5	6	7	
REVISION									
DATE									
DRAWN									
CHECKED									
APPROVED									
SCALE		1:100 at A2							
DRAWING NUMBER		23811/25/08							