



Pld Stamp: C:\Users\m15524\OneDrive - The University of Manchester\Live Projects\8967 Uni Library - Muriel Stott ref.ub05 Drawings & Specifications\3 Proposed\1 Architectural\Muriel Stott Library Planning.dwg


Window W1 - W6 & W9 - W14

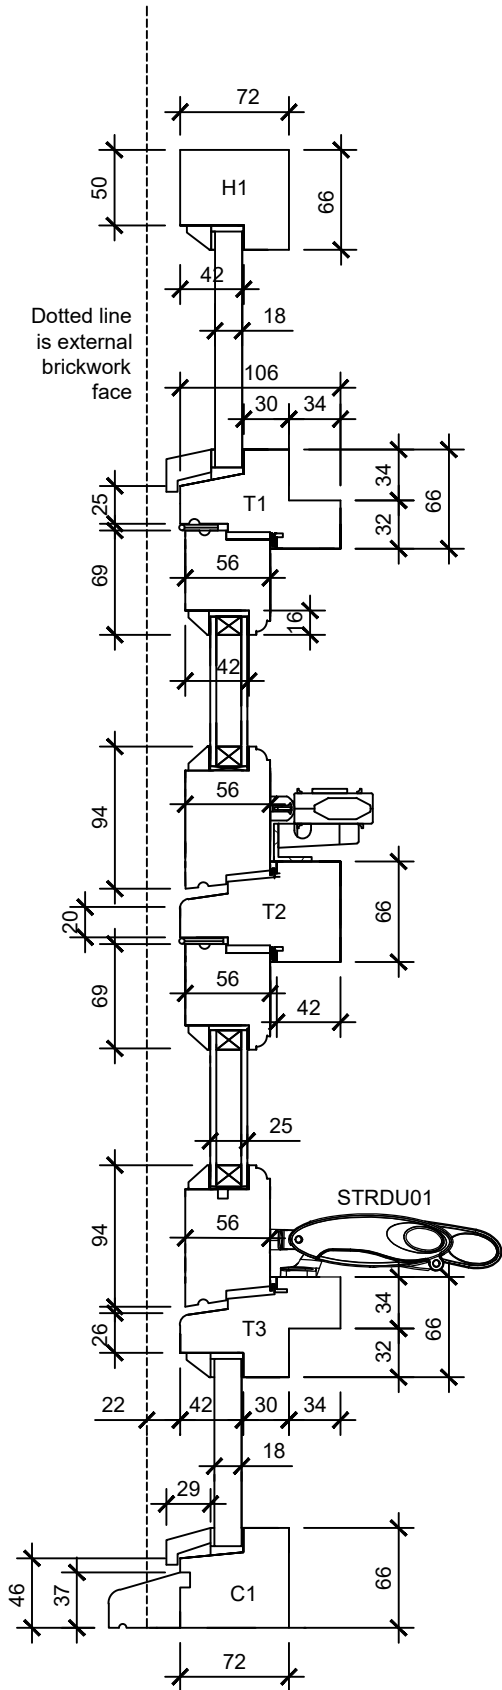



Window W7 & W8

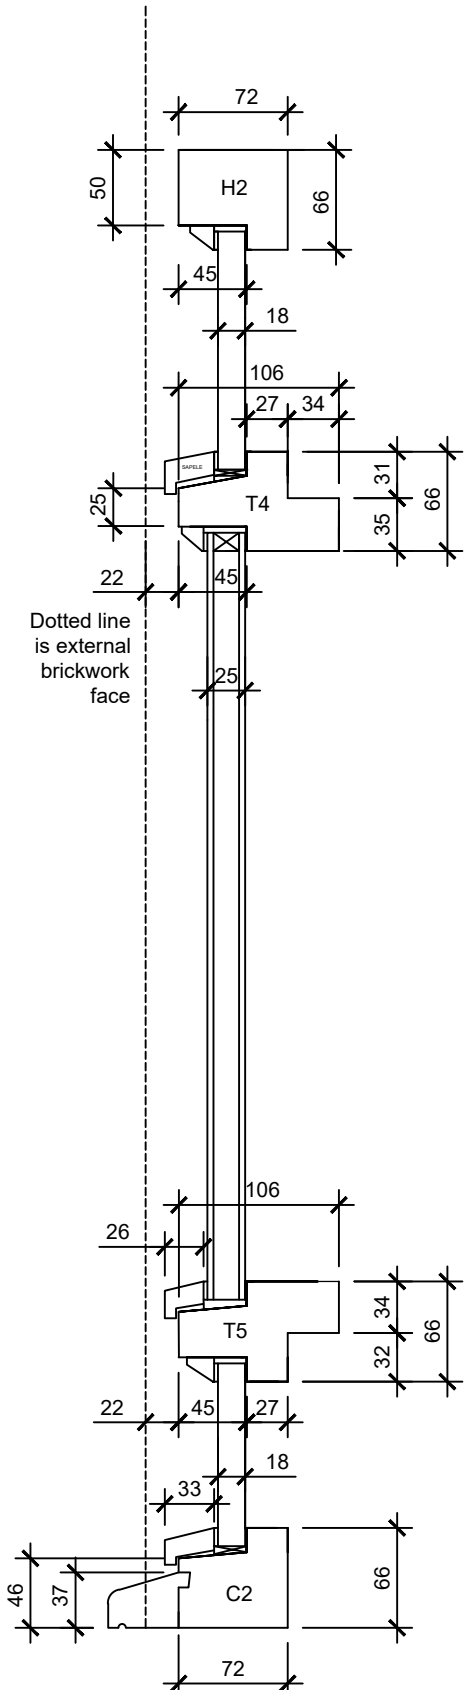



Existing Window Frame

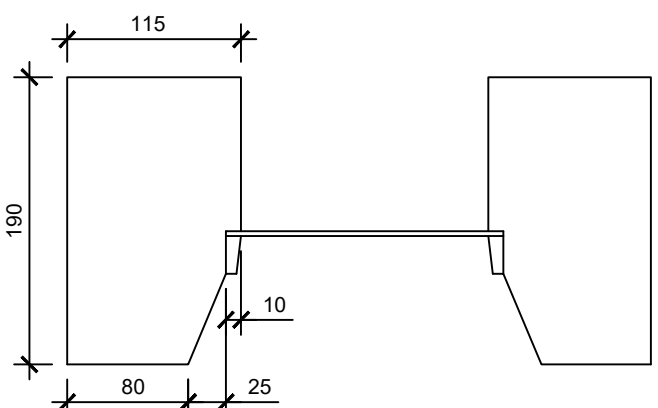

Window W1 - W6 & W9 - W14

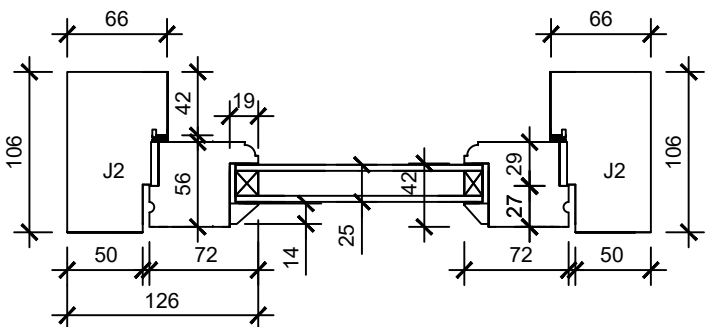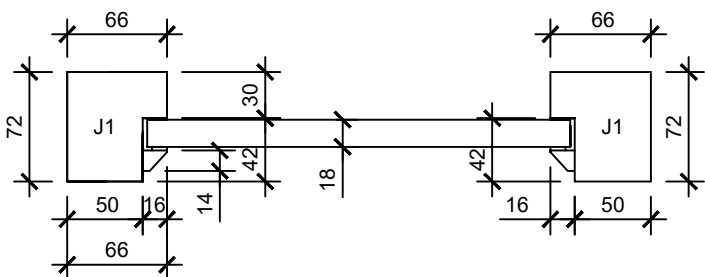

Window W7 & W8

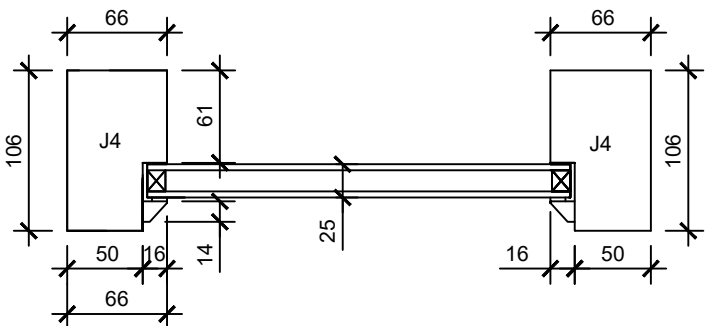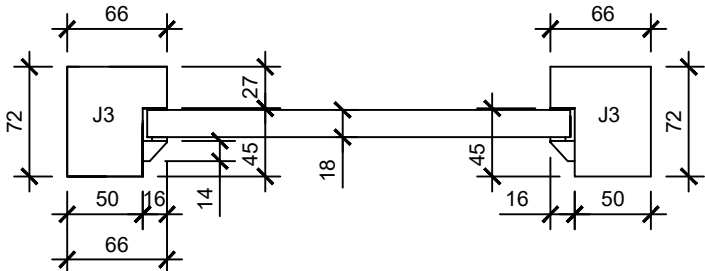

NOTES

1. DO NOT SCALE FROM THIS DRAWING.
2. ALL MEASUREMENTS ARE IN MILLIMETERS UNLESS STATED OTHERWISE.
3. THIS DRAWING IS TO BE READ IN CONJUNCTION WITH THE SPECIFICATION AND ALL RELEVANT ARCHITECTURAL, ELECTRICAL, MECHANICAL AND STRUCTURAL DRAWINGS.
4. © UNIVERSITY OF MANCHESTER. THIS DRAWING MUST NOT BE REPRODUCED WITHOUT PERMISSION.
5. DIRECTORATE OF ESTATES AND FACILITIES TO BE NOTIFIED OF ANY DISCREPANCIES.

Rev	Description	Rev	By	Chk'd	Auth

MANCHESTER
1824
The University of Manchester
Directorate of Estates and Facilities
Beyer Building
The University of Manchester
Oxford Road
Manchester
M13 9PL

Drawing Status
PLANNING

Project
MURIEL STOTT LIBRARY

Building Name	Building No.
THE UoM LIBRARY	022AA
Site Name	
OXFORD ROAD	
Sub Site Name	

Drawing Title
HEAD, TRANS, CILL & JAMBS DETAILS

PM	Drawn	Checked	Authorised
CT	CT	-	-
Scale @ A3	Date	Date	Date
1:5	27/06/2025	-	-
Drawing No.	Revision		
8967-P010	-		