
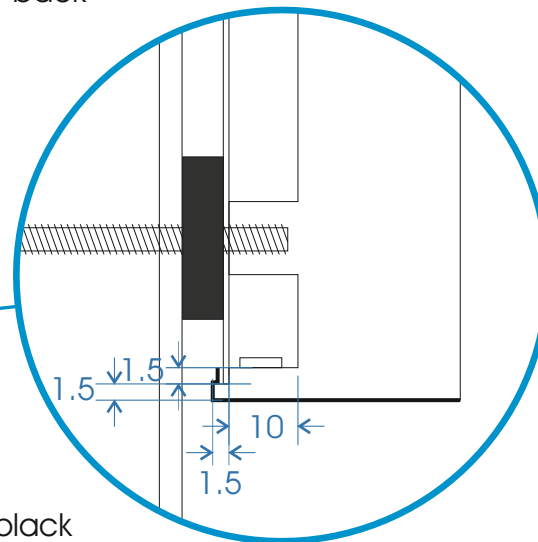
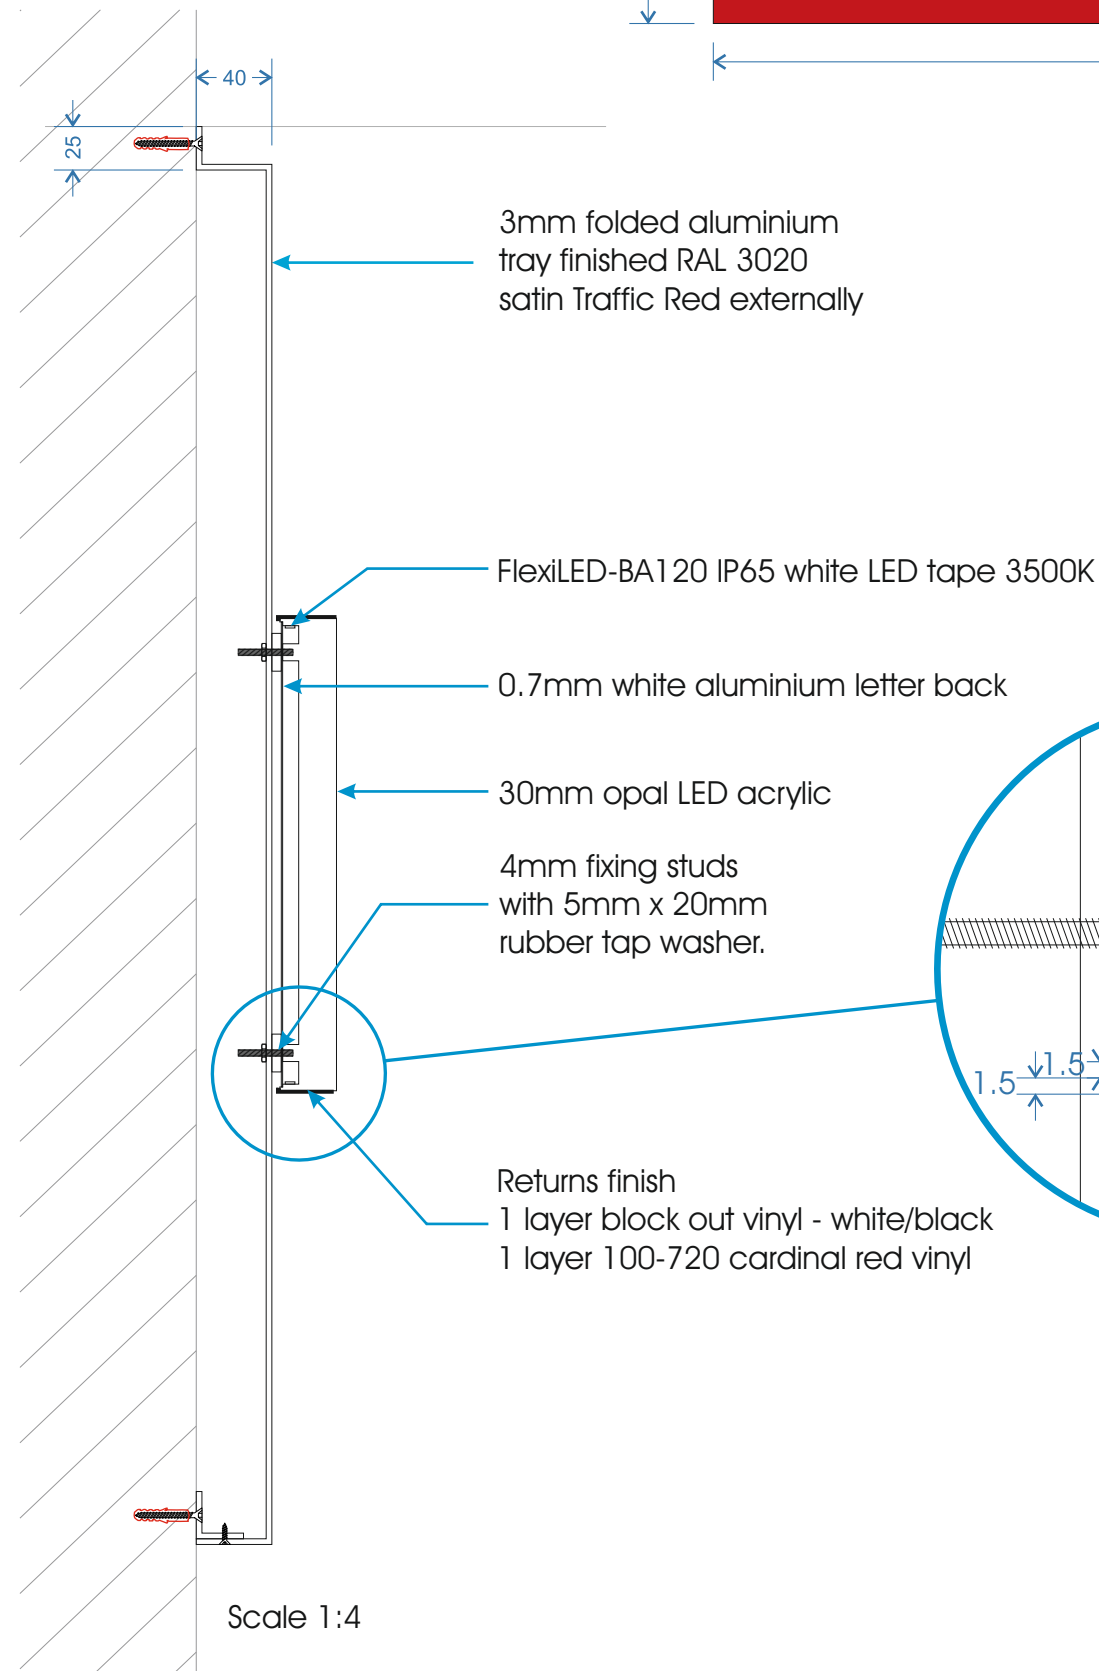


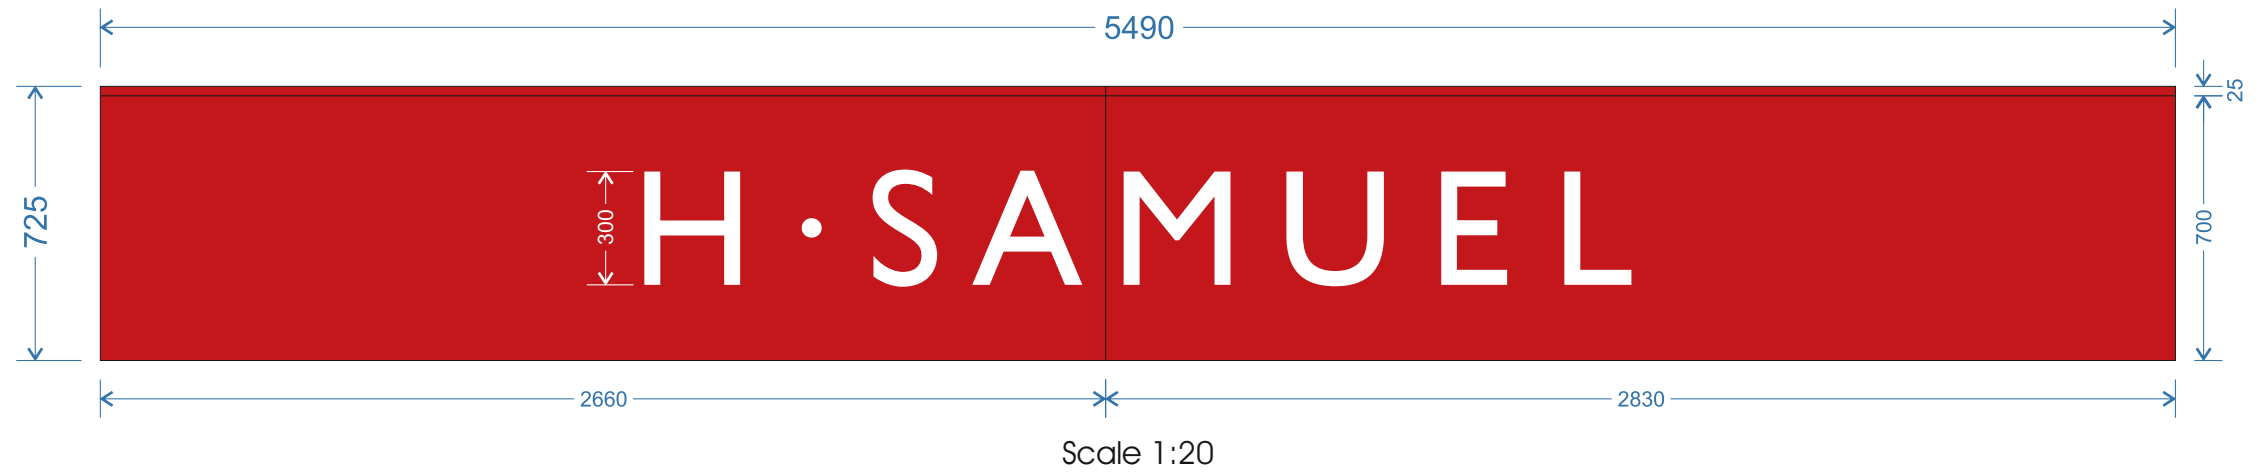

CLIENT: Signet Jewellers		DRAWING NUMBER:	JOB NO:	DRAWN BY:	REV	DATE	BY	DESCRIPTION
PROJECT: H. Samuel Manchester Fort		DJ-0525-141	12991	D.Jewkes	A	03.06.25	mw	letter size increasd
					B	00.00.25	XX	XXXXXX
DESCRIPTION: Replacement fascia		27.05.25	n/a	a/s @A3	C	00.00.25	XX	XXXXXX
					D	00.00.25	XX	XXXXXX
					E	00.00.25	XX	XXXXXX