




KEY PLAN
1:500@A1

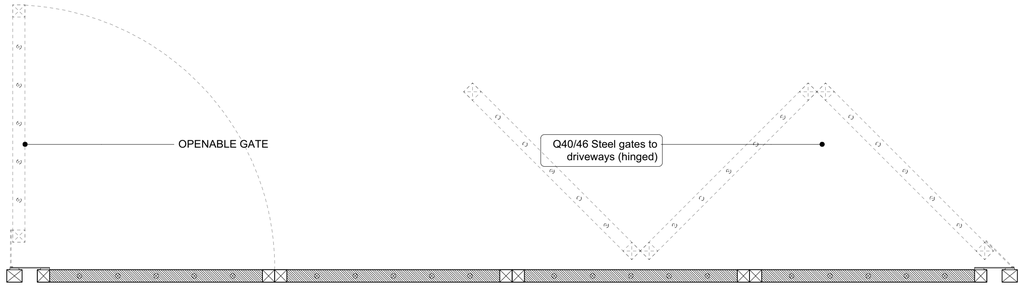

GATE PLAN
1:10@A1

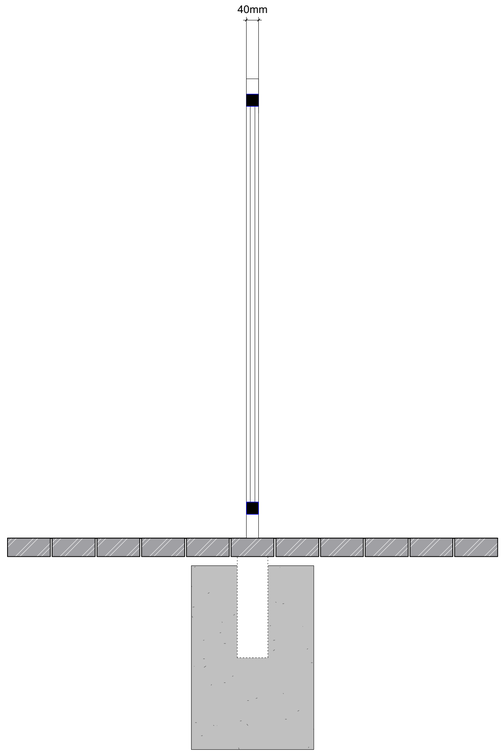

GATE SECTION
1:10@A1

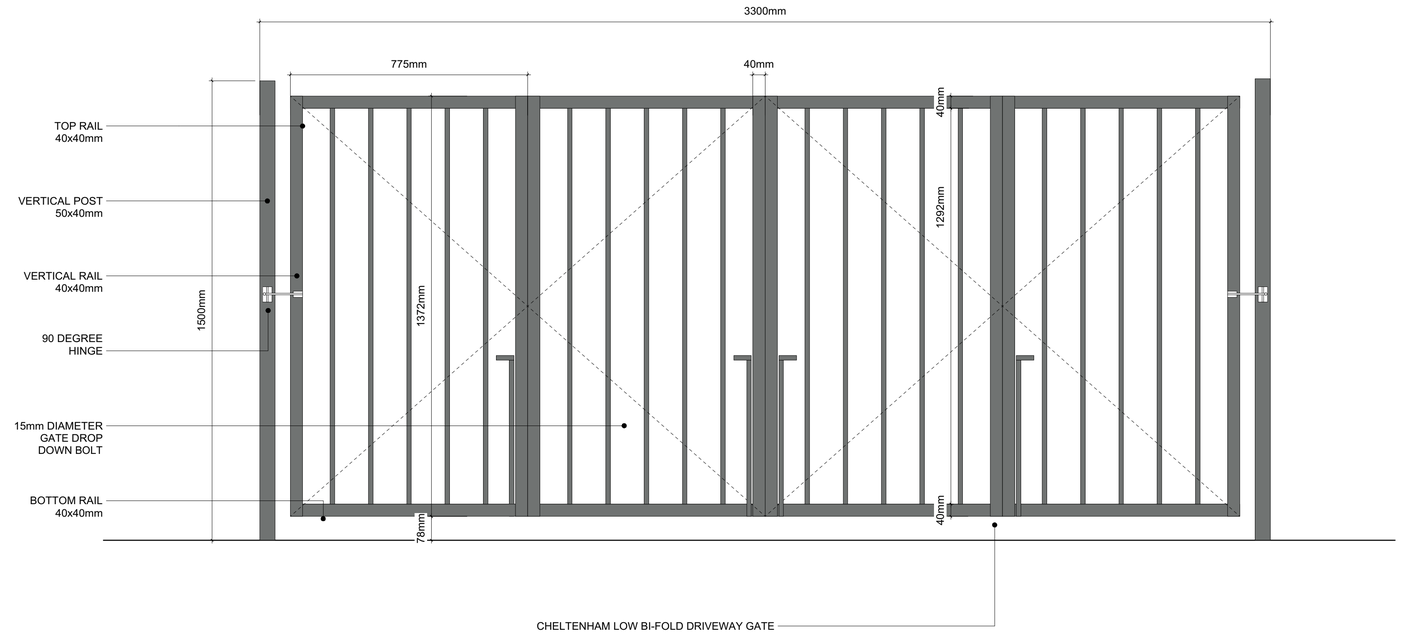

GATE ELEVATION
1:10@A1

GATES TO PARKING
1:10 @ A1

CONSTRUCTION

IMPORTANT NOTES:

REVISION	DATE	DESCRIPTION

CLIENT: BRITANNIA GROUP
PROJECT: PROPOSED RESIDENTIAL DEVELOPMENT
ADDRESS: VICTORIA PARK PROBATION CENTRE
DRAWING TITLE: GATES TO PARKING
SCALE: 1:10 @ A1 **DATE:** APRIL 2024
DRAWING NO: A662_C_4011

OLLIER SMURTHWAITE ARCHITECTS
40 King Street, Manchester, M2 6BA
T 0161 883 0838
F 0161 883 0839
E mail@olliersmurthwaite.com

© Copyright Ollier Smurthwaite Architects