

PIZZA PILGRIMS, MANCHESTER - DEANSGATE, PROPOSED INTERNAL ELEVATIONS

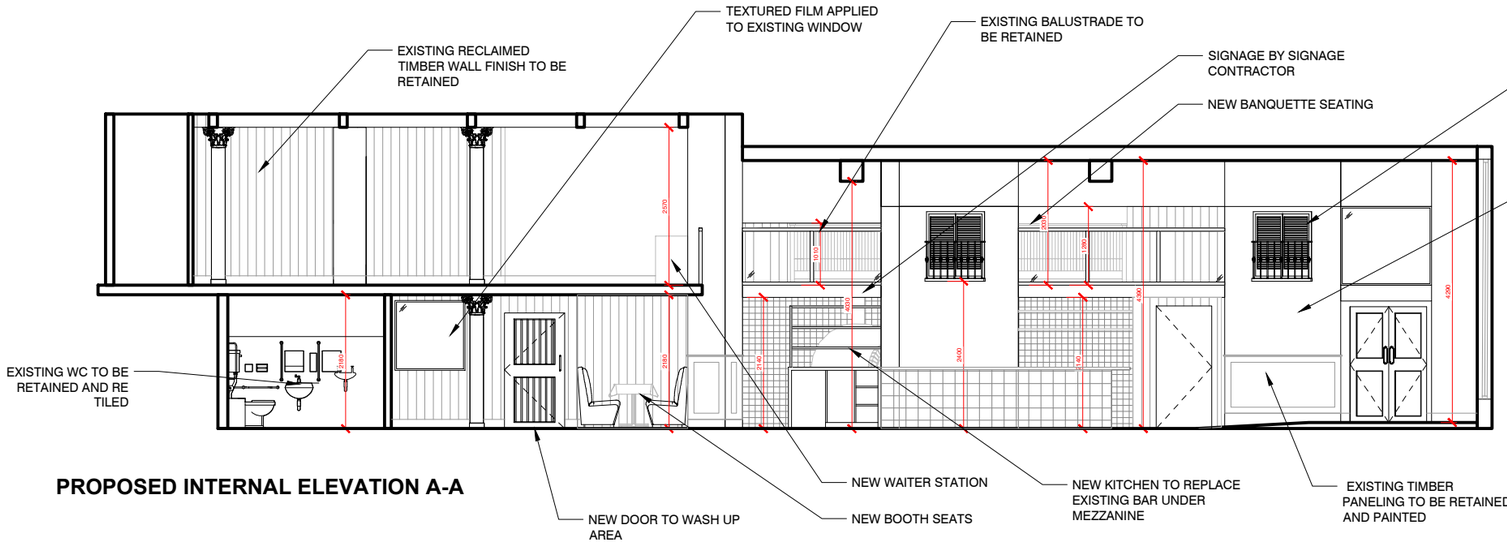

PROPOSED INTERNAL ELEVATION A-A

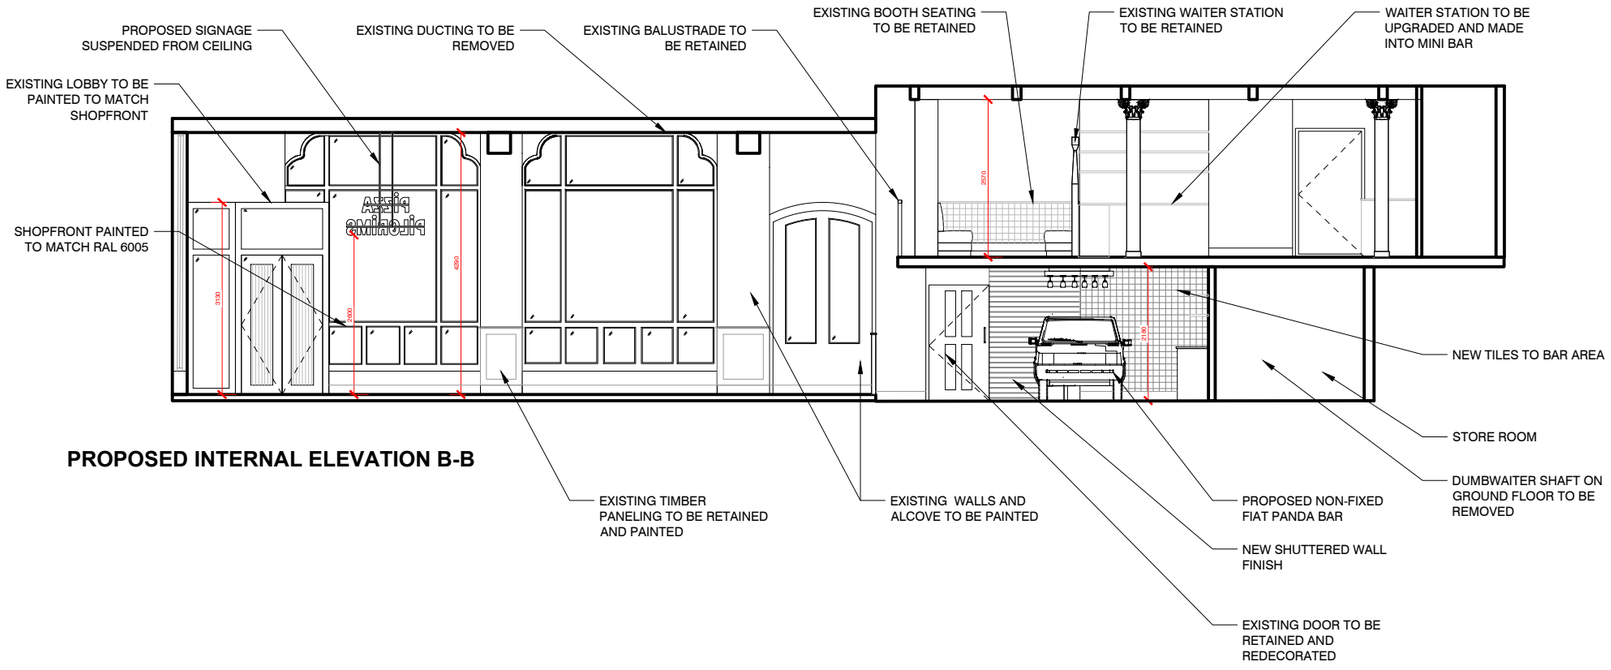


PROPOSED INTERNAL ELEVATION B-B


REFER TO WALL FINISHES DRAWING FOR DETAILS

GENERAL NOTES:

1. DRAWING IN INDICATIVE AND BASED ON SURVEY INFO AND PHOTOS
2. DRAWING PROVIDED FOR PLANNING

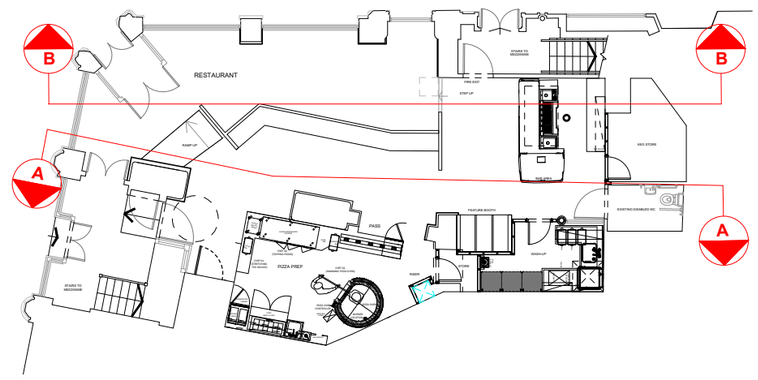

GROUND FLOOR KEY PLAN (1:100)

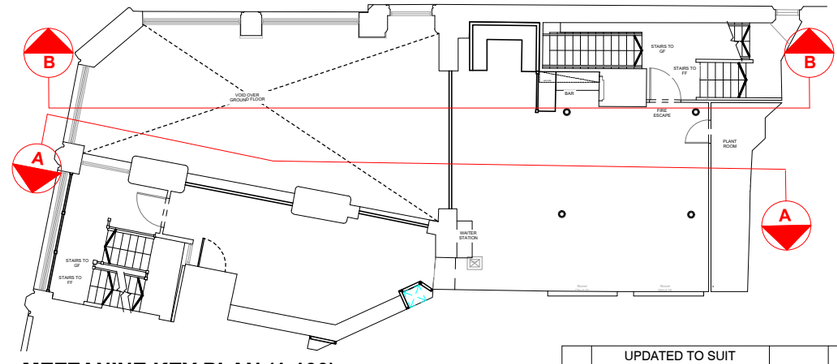

MEZZANINE KEY PLAN (1:100)

philip watts design
Unit 11: Byron Industrial Estate Brookfield Road Arnold Nottingham NG5 7ER
T: 0115 926 9756

GENERAL NOTES:

THE CONTRACTOR SHALL CHECK AND VERIFY ALL DIMENSIONS ON SITE AND REPORT ANY DISCREPANCIES IN WRITING TO PHILIP WATTS DESIGN BEFORE COMMENCING WITH THE WORK.

ALL DRAWINGS ARE THE PROPERTY OF PHILIP WATTS DESIGN AND SHALL NOT BE REPRODUCED WITHOUT THE CONSENT OF THE DESIGNERS.

DRAWINGS SHALL NOT BE SCALED.

THIS DRAWING IS TO BE READ IN CONJUNCTION WITH THE RELEVANT SPECIFICATION OF BUILDING WORKS.

ALL DIMENSIONS ARE IN mm UNLESS OTHERWISE NOTED

THIS DRAWING MAY INCORPORATE INFORMATION FROM OTHER CONSULTANTS. PHILIP WATTS DESIGN CANNOT ACCEPT RESPONSIBILITY FOR THE INTEGRITY AND ACCURACY OF SUCH INFORMATION.

IF IN DOUBT ASK !

DO NOT SCALE THIS DRAWING

REV	DESCRIPTION	DATE	NAME
A	UPDATED TO SUIT COMMENTS FROM SITE MEETING 12.05.25	15.05.25	JB

PIZZA PILGRIMS

CLIENT ADDRESS
PIZZA PILGRIMS PIZZA BASE,
3 KINGLY STREET,
LONDON,
W1B 5PD

Shop Name
DEANSGATE - MANCHESTER

Title
PROPOSED INTERNAL ELEVATIONS

Site Address
105- 107 DEANSGATE,
GREATER,
MANCHESTER
M3 2BQ

Gross FOH Area	Gross BOH Area	
177 m^2	23 m^2	
Drawing No. 055_25_21		Rev. A
Date 11.04.25	Status FOR APPROVAL	Drawn by JB

Scale 0 500 1000 1500 2000 2500mm SCALE 1:50 @ A1