
0 1 2 3 4 5

Do not scale this drawing as it may have been reduced / distorted

metres [1:20]

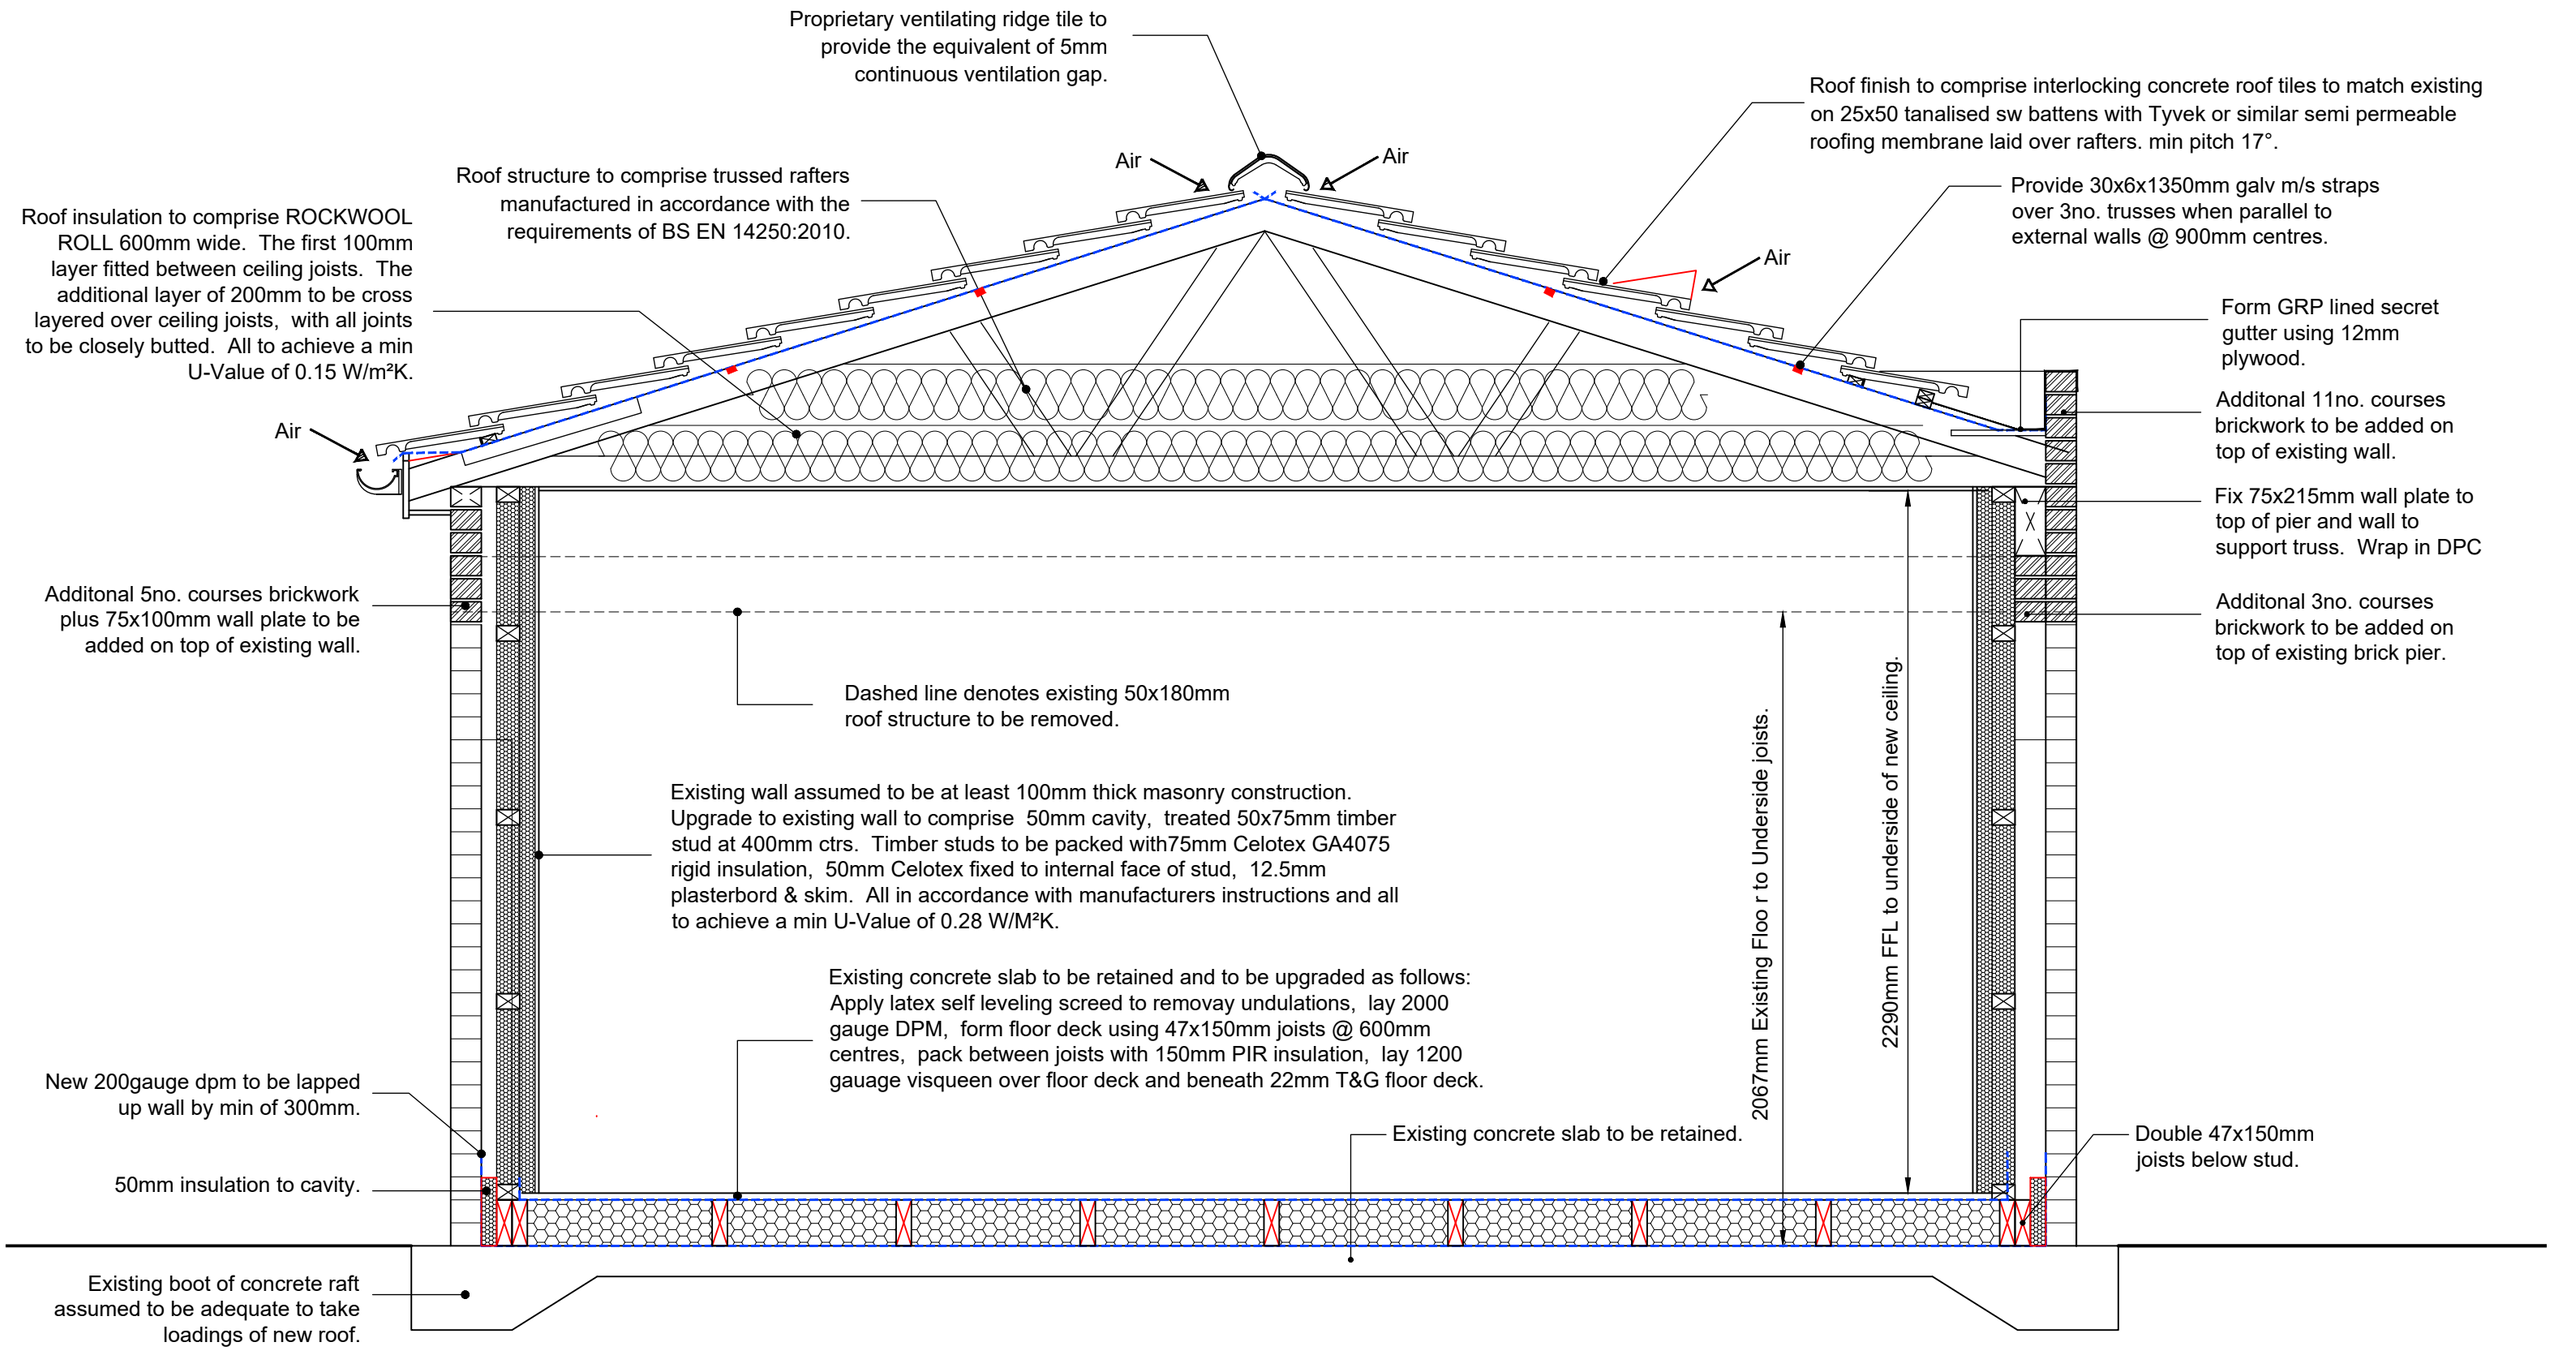


# Section as Proposed

Scale 1:20

Rev C 16.07.2025 Secret gutter added.
Rev B 16.06.2025 Amendments to project title.
Rev A 14.03.2025 Construction notes added.

| | | | | |
|---|---|---|---|---|
| PROJECT: Proposed Games Room: Ingleside, Glenside Road, Gorton, M18 7NE | DRAWING NUMBER: NE - 009 | | | |
| DRAWING: Section as Proposed | REVISION: C | DRAWN: MV / DATE: Dec 2024 | CHECKED: | SCALE: 1:20 @ A3 |