

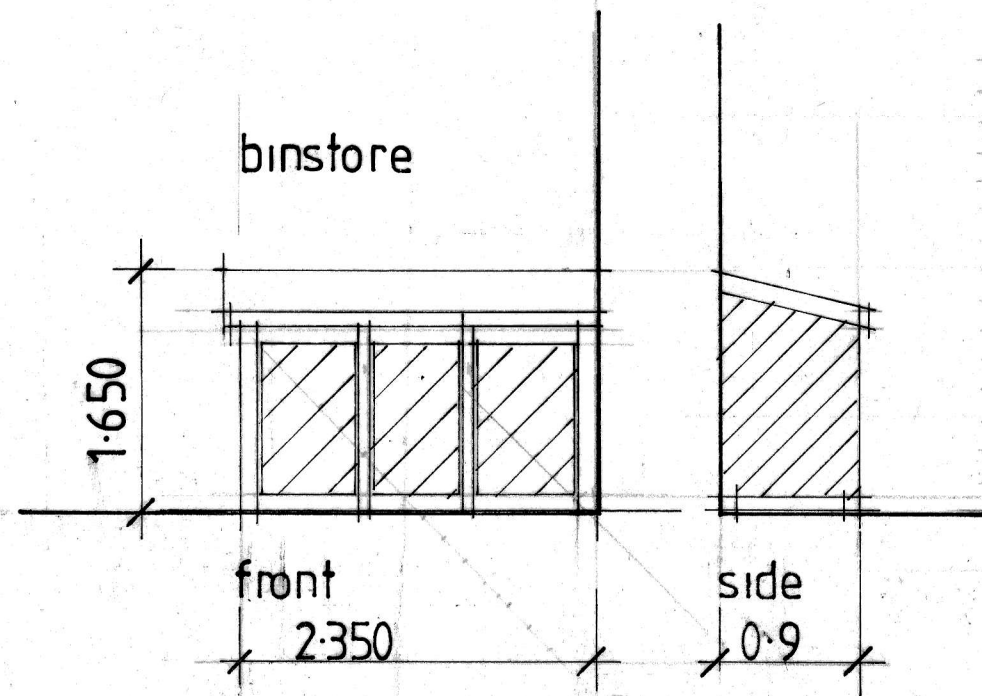


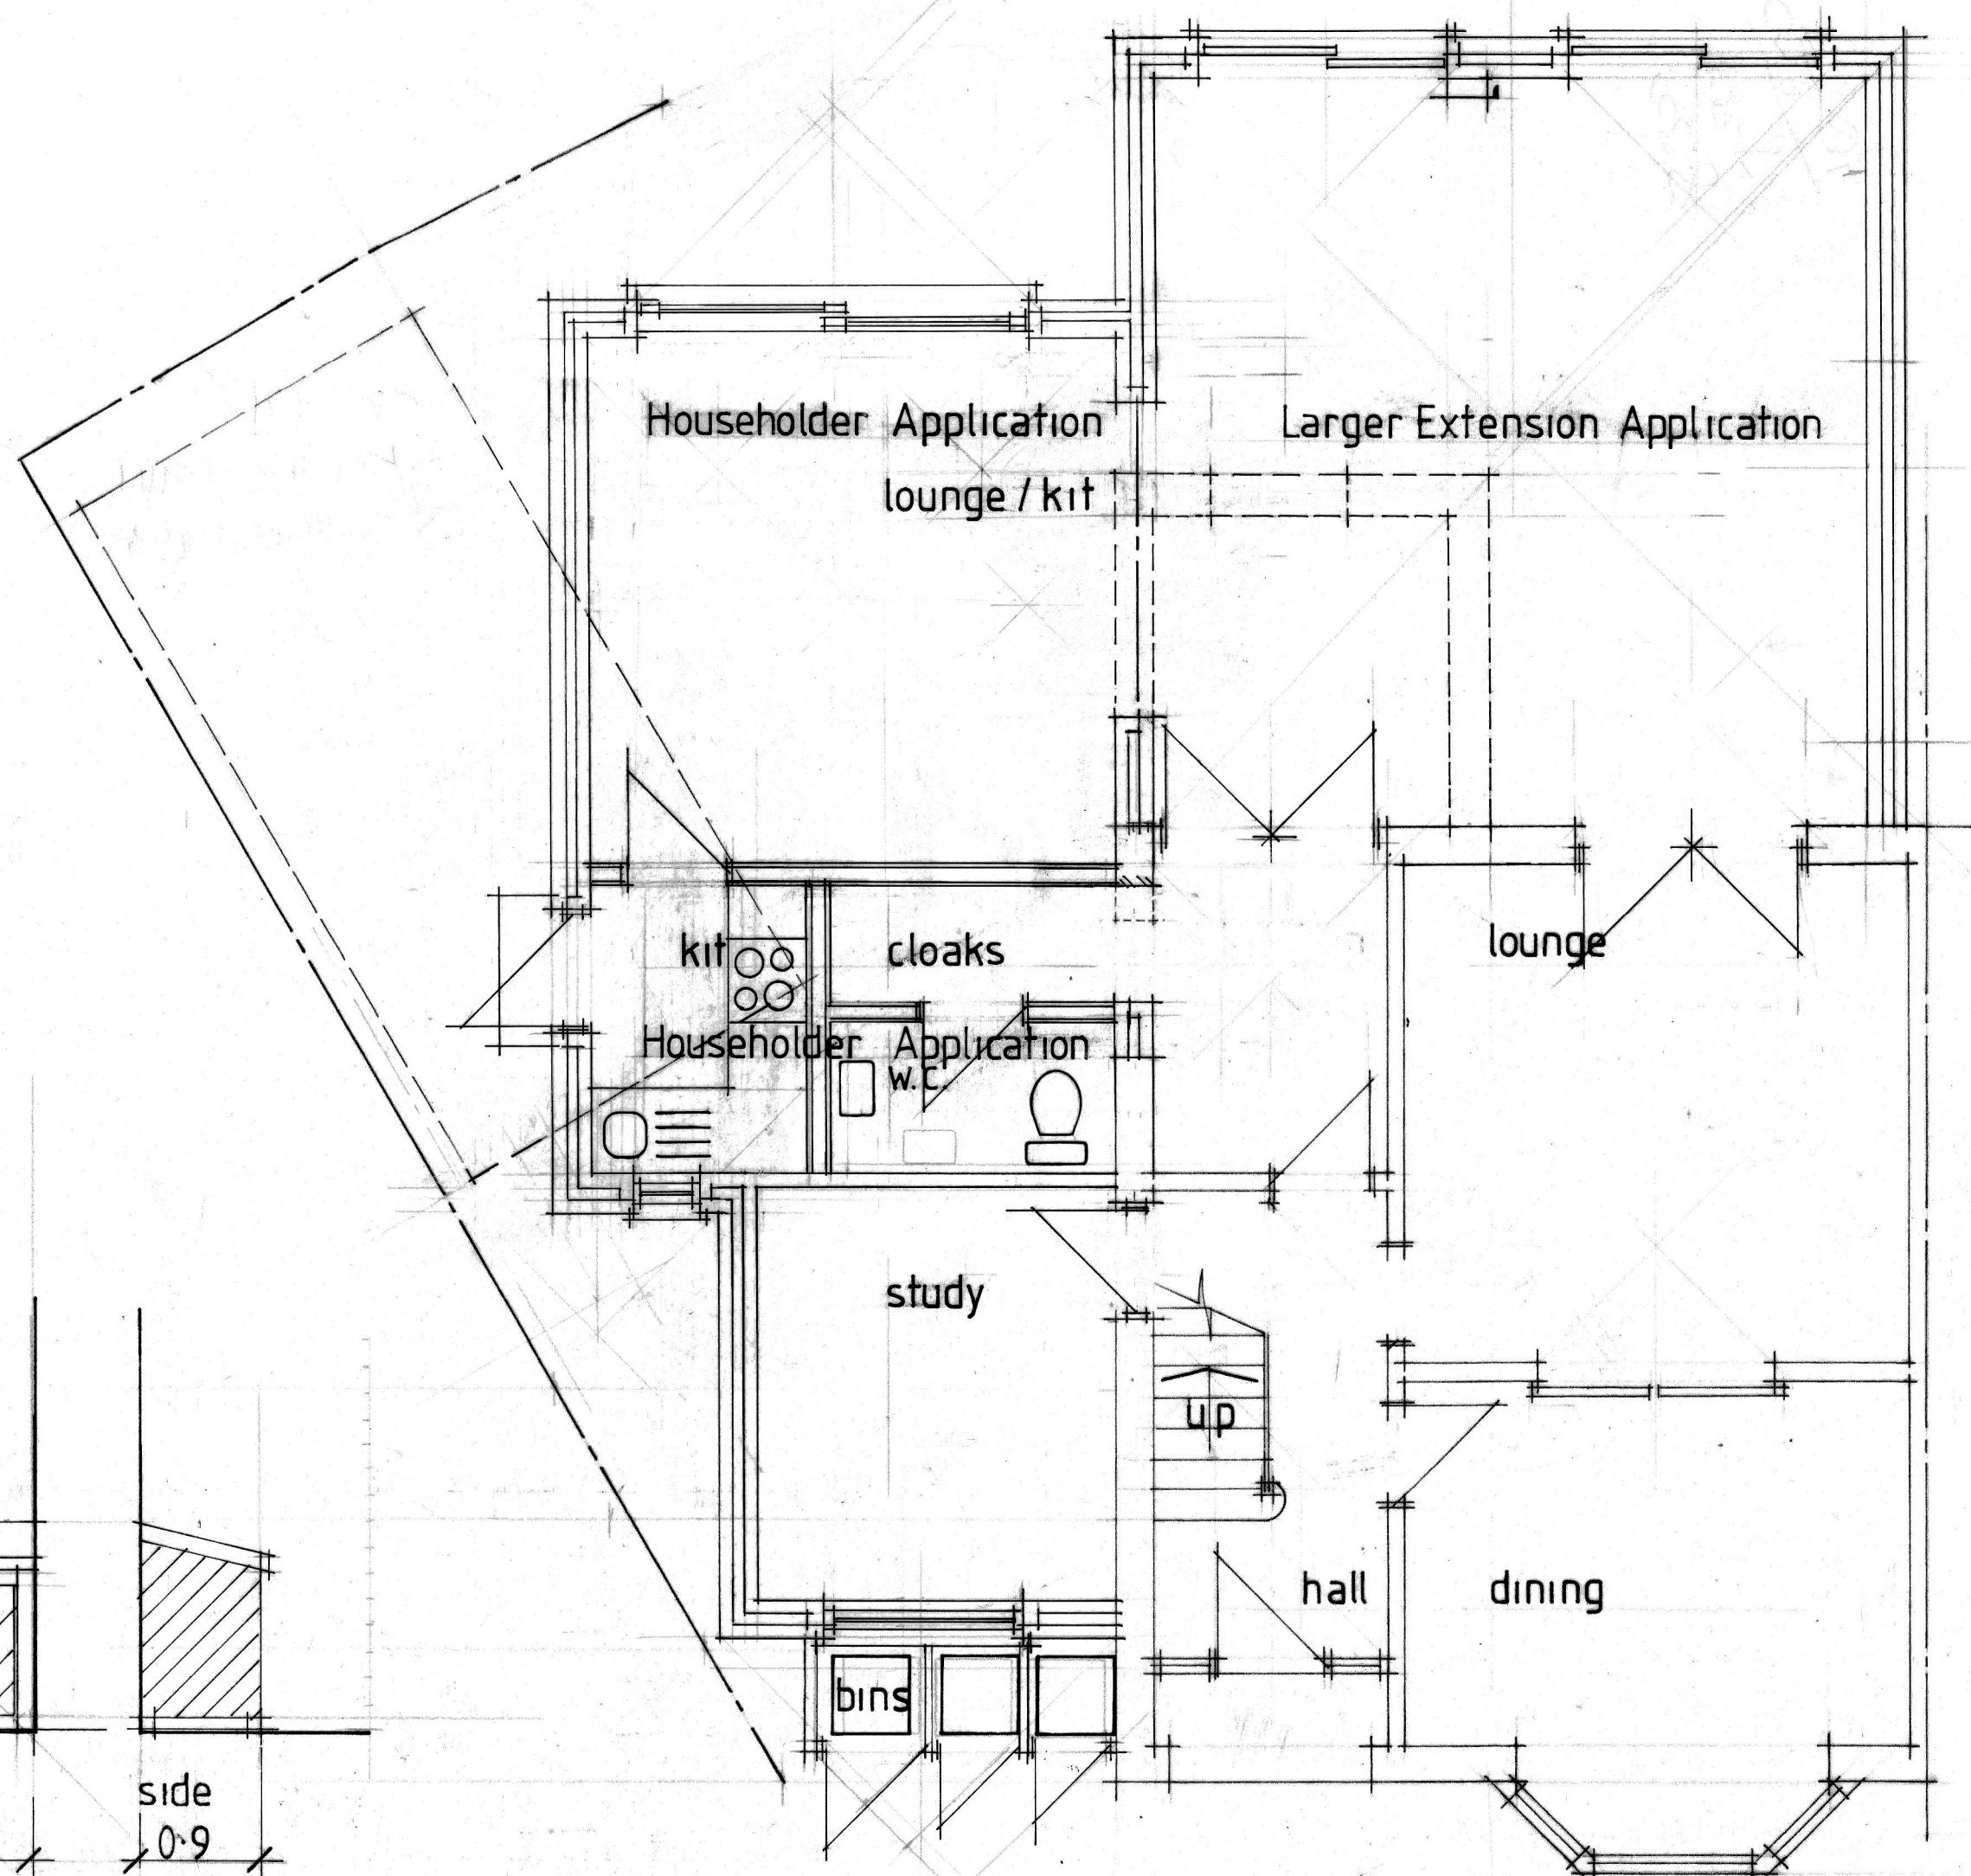

Ground Floor

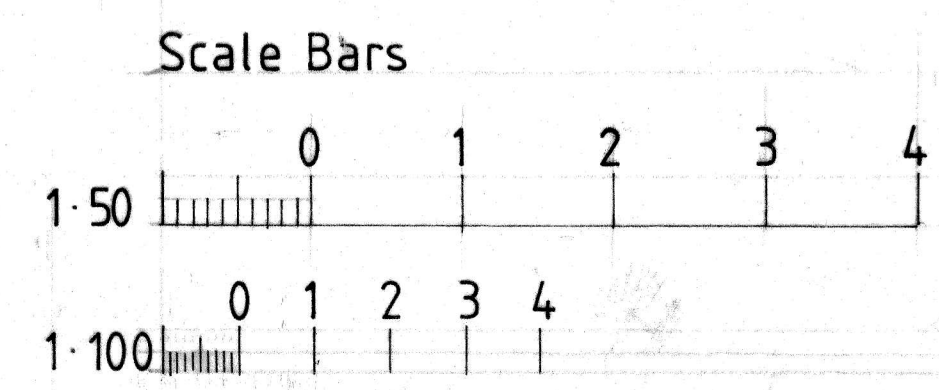

No:	Revision:	Date:	Initial:
11 GILDA CRESCENT ROAD ECCLES M30 9AG TELEPHONE :0161 707 5533			
Project: 57 Burnside Drive Burnage Mcr			
Title: Ground Floor (proposed)			
Scale: 50	Date: July 2015	Initial: CTN	
Drg. No: 3			