
KEY NOTES

201 UNDERSIDE OF BULKHEAD AS PLASTERBOARD, WHITE PAINTED FINISH.

202 CABLE TRAYS CHANGE TO LOWER HEIGHT UNDERNEATH BEAM AT GRIDLINE E. ALL LIGHTING IN STOCK ROOM B.07 ATTACHED TO CABLE TRAYS EXCEPT FOR THOSE ON GRIDLINE 2 WITH ATTACH THE BEAM.

203 UNDERSIDE OF STAIR STRINGERS WITH PLASTER PAINTED (CREAM).

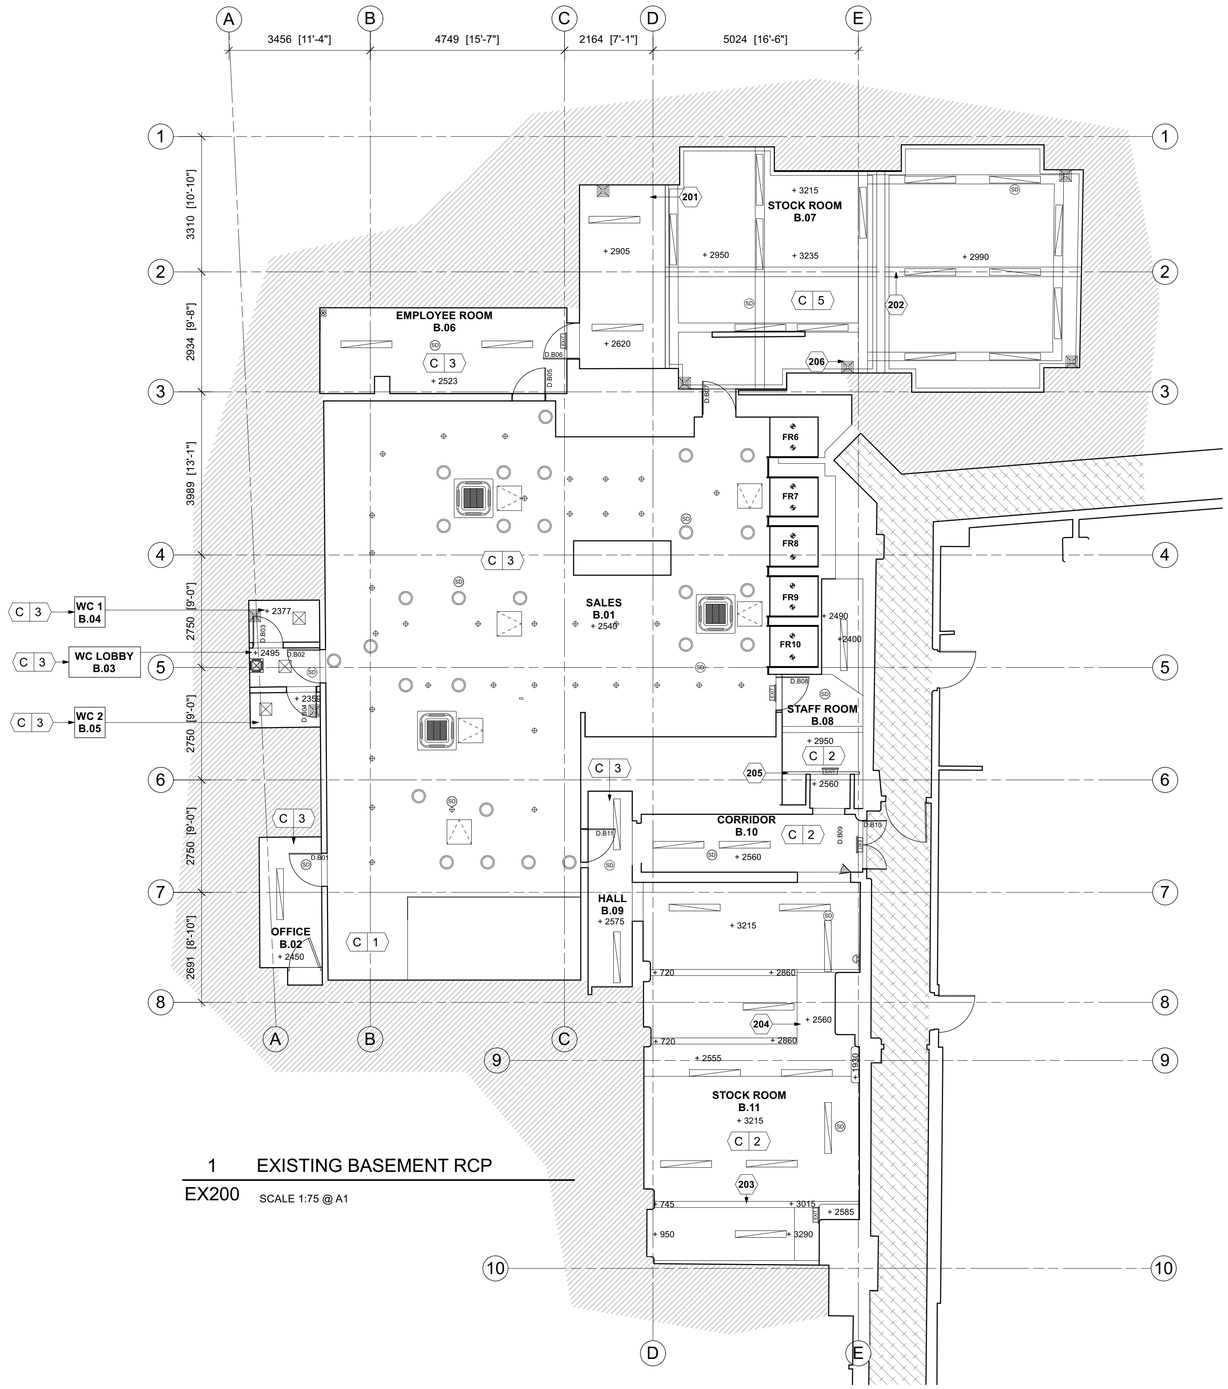

1 EXISTING BASEMENT RCP

EX200 SCALE 1:75 @ A1

204 BULKHEAD REGION WITH PLASTER PAINTED (CREAM).

205 PARTIALLY INSULATED SERVICE PIPES ABOVE DOOR LEADING TO VERTICAL PIPES AT GRIDLINE E.

206 VENTED GRILLE PERFORATIONS WITHIN WALL AT HIGH LEVEL.

CEILING FINISHES

C-1 PLASTERBOARDED CEILING WITH DENTAL COURSE CORNICE DETAILING, PAINTED WHITE.

C-2 DOT AND DAB PLASTER TO CONCRETE PLANKS. PAINTED CREAM.

C-3 LAY IN GRID MICRO FIBRE TILE CEILING (WHITE).

C-4 PLASTERBOARD CEILING, PAINTED WHITE.

C-5 PLASTERBOARD CEILING WITH COVING COURSE CORNICE DETAILING, PAINTED WHITE.

CORNICE CEILING DETAIL



LEGEND

- SUSPENDED BATTEN LIGHT
- SMALL BATTEN LIGHT
- VERTICAL PIR SENSOR
- SD SMOKE DETECTOR
- EXIT ILLUMINATED FIRE EXIT SIGN (HIGH LEVEL)
- CCTV CCTV CAMERA
- CIRCULAR LIGHT LUMINAIRE
- WIFI WIFI ACCESS POINT
- SP AUDIO SPEAKER (SURFACE MOUNTED)
- SURFACE MOUNTED PIR SENSOR
- FIRE ALARM SOUNDER
- AIR CONDITIONING UNIT
- HD HEAT DETECTOR
- HATCH ACCESS PANEL
- LIGHT SWITCH (HIGH LEVEL)
- EM EMERGENCY LIGHTING
- ADJUSTABLE SPOTLIGHT
- VENTILATION GRILLE
- EXTRACTOR FAN

LEGEND

OUTSIDE OF DEMISE AREA.

0 1 2 3 4 5 6 7 7.5

Scale bar (metres) 1:75

apt.design

Studio 1
31 Main Street, Kilby
Leicestershire, UK, LE18 3TD

Studio 2
2nd Floor, 22 Conduit Street
London, UK, W1S 2XR

W www.apt-design.co.uk T +44 (0)1858 469420

For Office Use: A_12746

ANTHROPOLOGIE

1-5 ST. ANNS SQUARE
MANCHESTER
M2 7EF

CONSULTANT :

DRAWN BY:

CC

ISSUE / DATE:

LISTED BUILDING CONSENT	18.08.2025

REVISION :

SHEET TITLE :

EXISTING BASEMENT RCP

SHEET NO. :

EX200

Figured dimensions shall be taken in preference to scaled dimensions and any discrepancies or errors are to be referred to the Designer. Contractors, sub-contractors and suppliers must verify all dimensions on site before commencing work or making any fabrication drawings. @ Copyright Reserved