




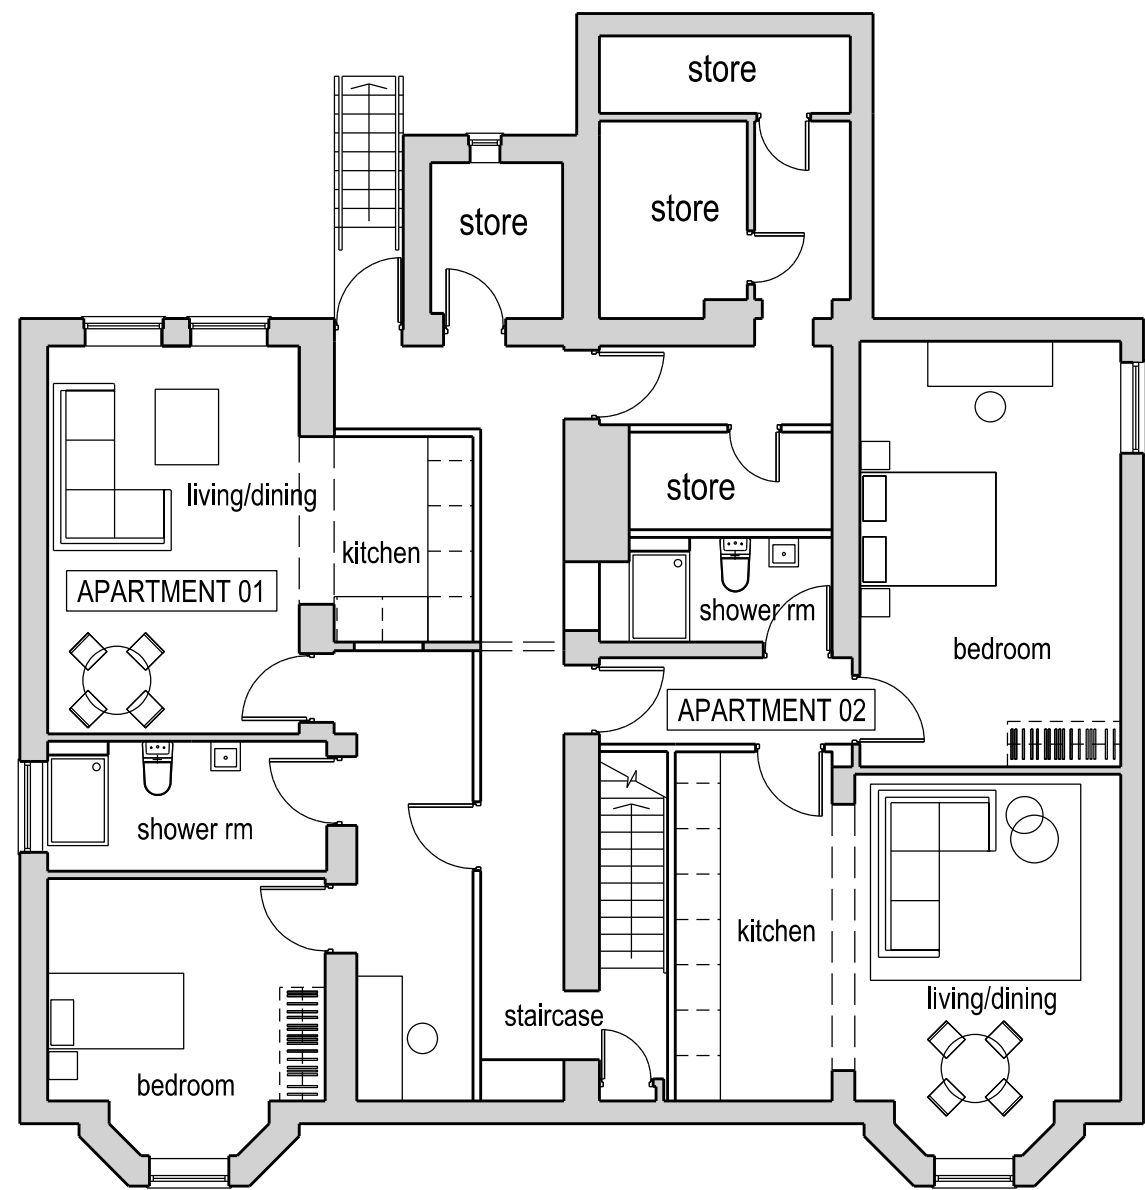


Basement Floor Plan

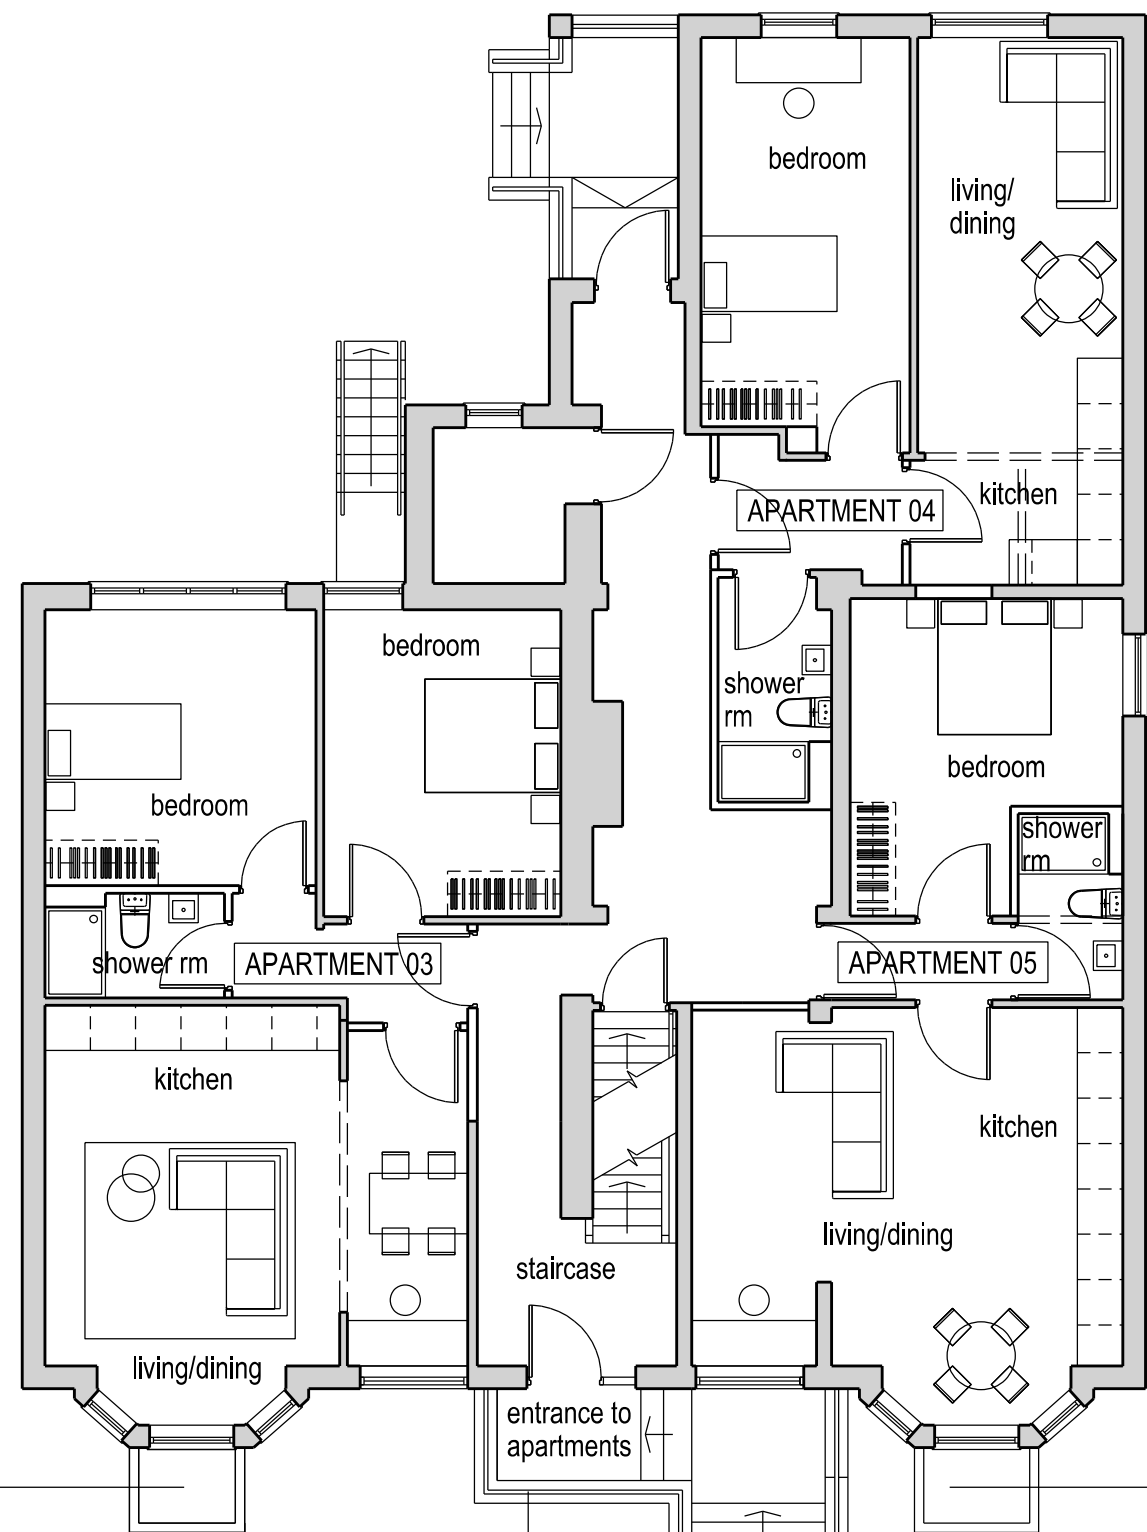

Ground Floor Plan

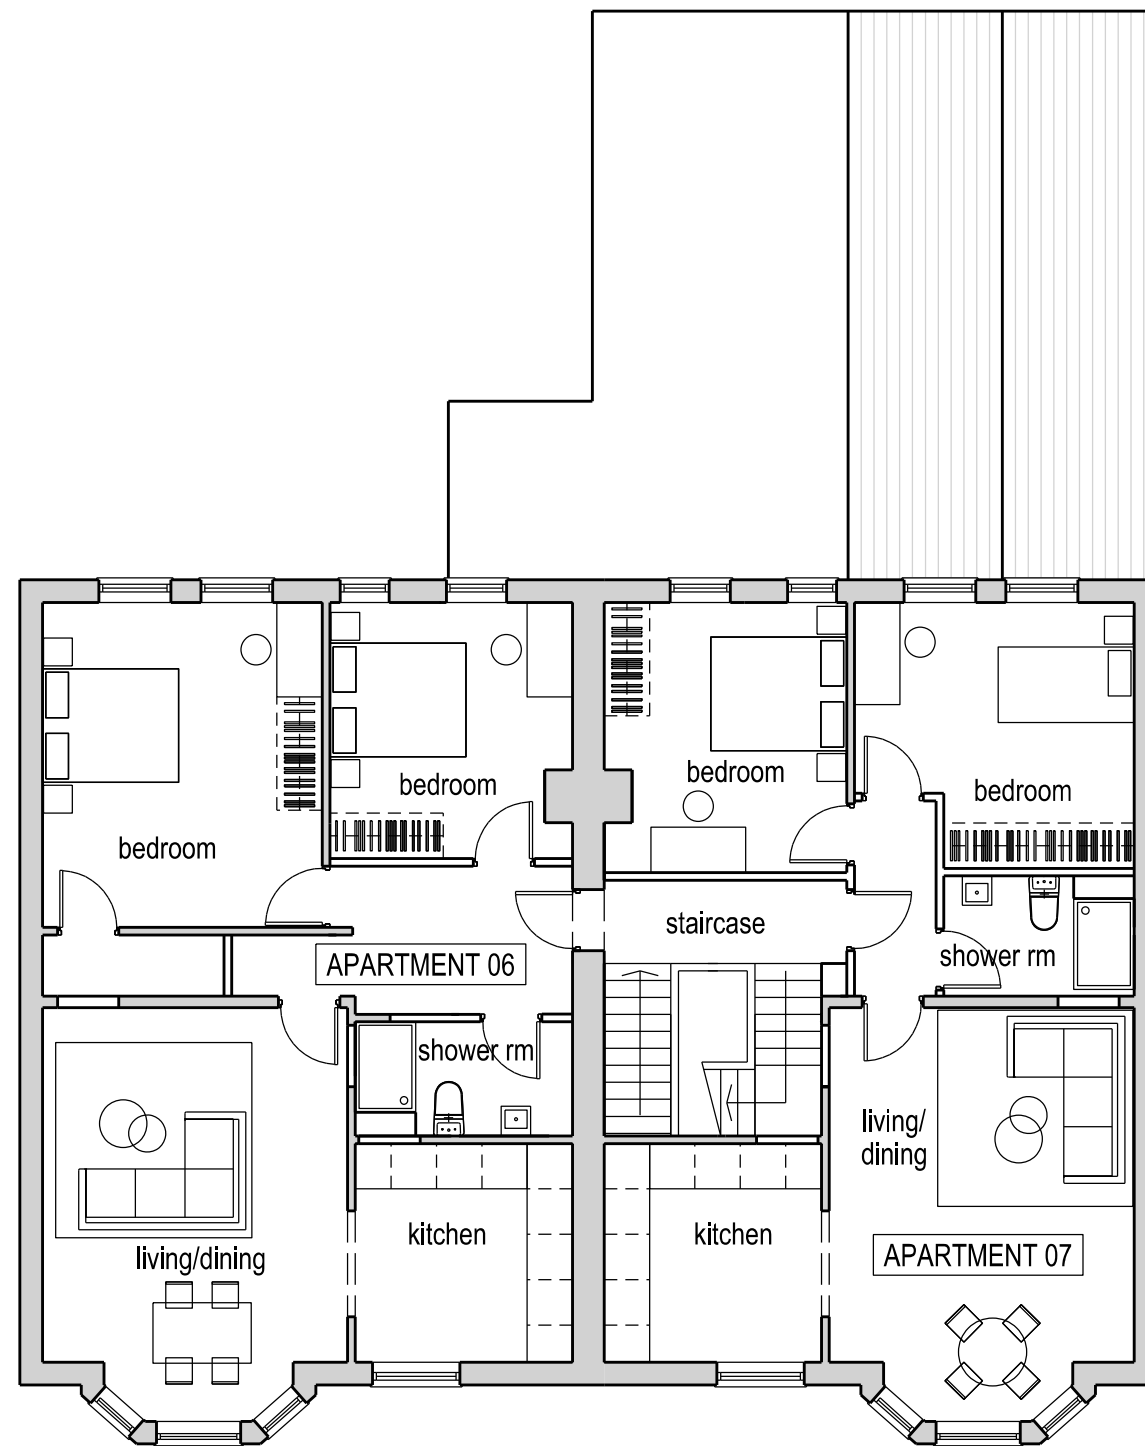

First Floor Plan

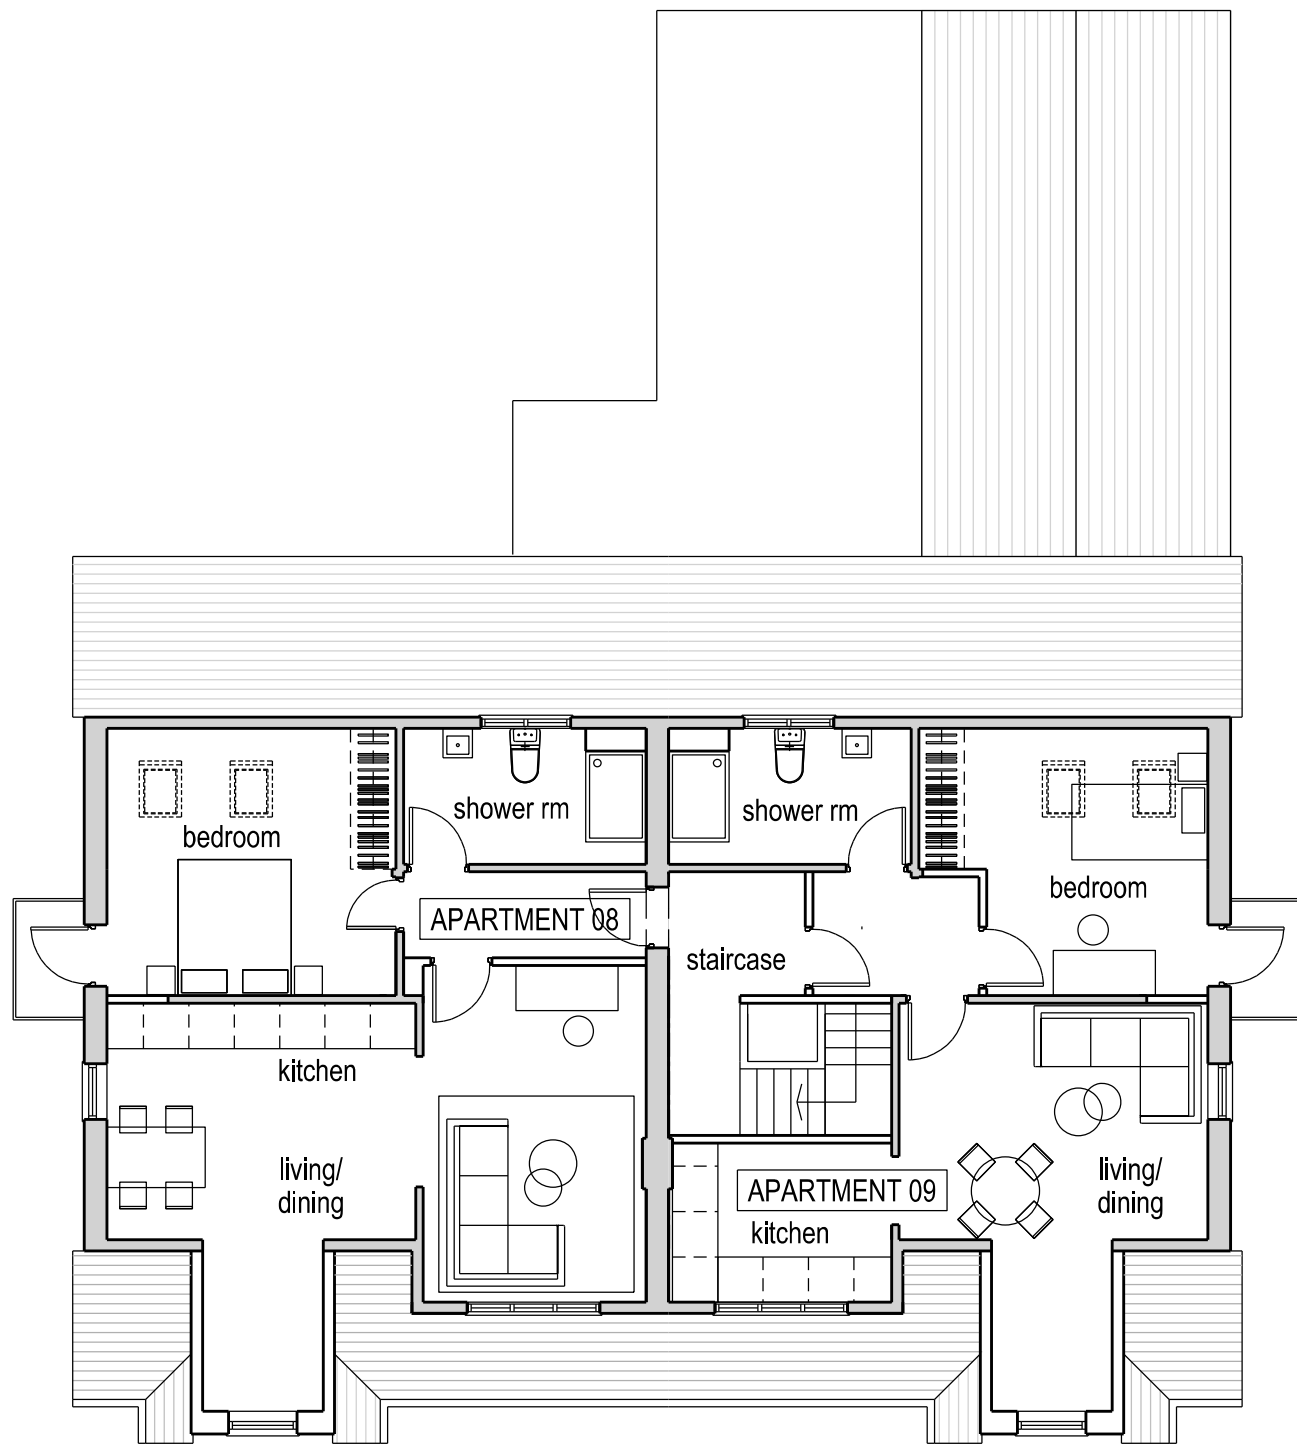

Second Floor Plan

|              |       |                        |
|--------------|-------|------------------------|
| Basement     |       |                        |
| Apartment 01 | 42sqm | 1 bedroom<br>1 person  |
| Apartment 02 | 56sqm | 1 bedroom<br>2 persons |
| Ground Floor |       |                        |
| Apartment 03 | 63sqm | 2 bedroom<br>3 persons |
| Apartment 04 | 44sqm | 1 bedroom<br>1 person  |
| Apartment 05 | 50sqm | 1 bedroom<br>2 persons |
| First Floor  |       |                        |
| Apartment 06 | 72sqm | 2 bedroom<br>4 persons |
| Apartment 07 | 62sqm | 2 bedroom<br>3 persons |
| Second Floor |       |                        |
| Apartment 08 | 54sqm | 1 bedroom<br>2 persons |
| Apartment 09 | 46sqm | 1 bedroom<br>1 peron   |

New lightwell to be allow increased window to basement apartments

New lightwell to be allow increased window to basement apartments

Entrance stairs reconfigured

Do not scale this drawing  
All given dimensions are in millimetres  
Contractors must check all dimensions from site  
This drawing is copyright and is for use on this site only

|                                                |                      |
|------------------------------------------------|----------------------|
| 2-General updates<br>1- Additional notes added | 05.08.25<br>08.06.25 |
| No<br>Revision                                 | Date                 |

Project  
7/9 Corkland Road  
Chorlton

Title  
Proposed Floor Plans

|                 |                |                    |           |
|-----------------|----------------|--------------------|-----------|
| Project<br>2014 | Drawing<br>005 | Scale @A1<br>1/100 | Rev.<br>2 |
|-----------------|----------------|--------------------|-----------|

Drawing Status  
PLANNING

