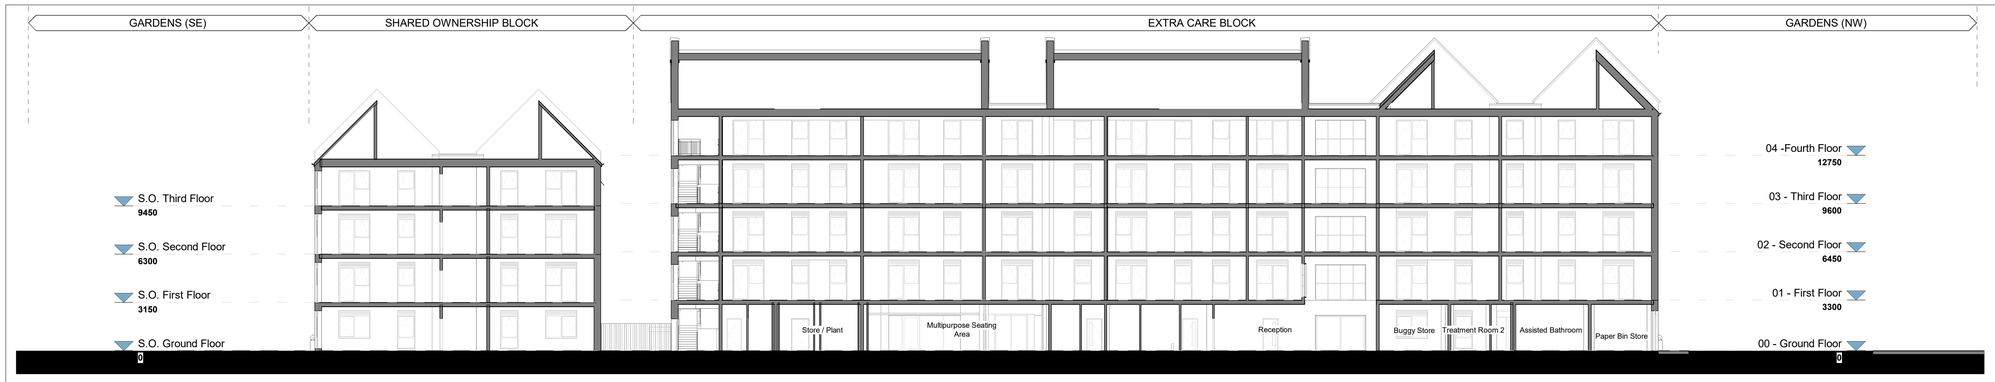

1 Section aa - Long section looking South West

1 : 200

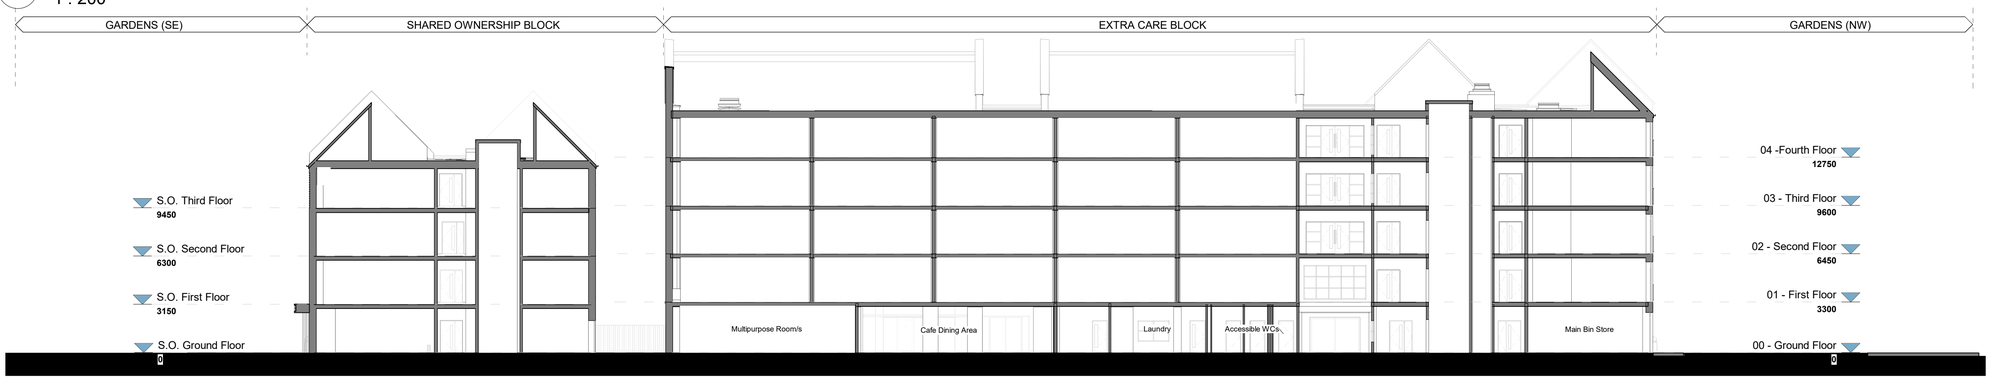

2 Section bb - Internal courtyard section looking SW

1 : 200

3 Section cc - Section through west wing looking SW

1 : 200

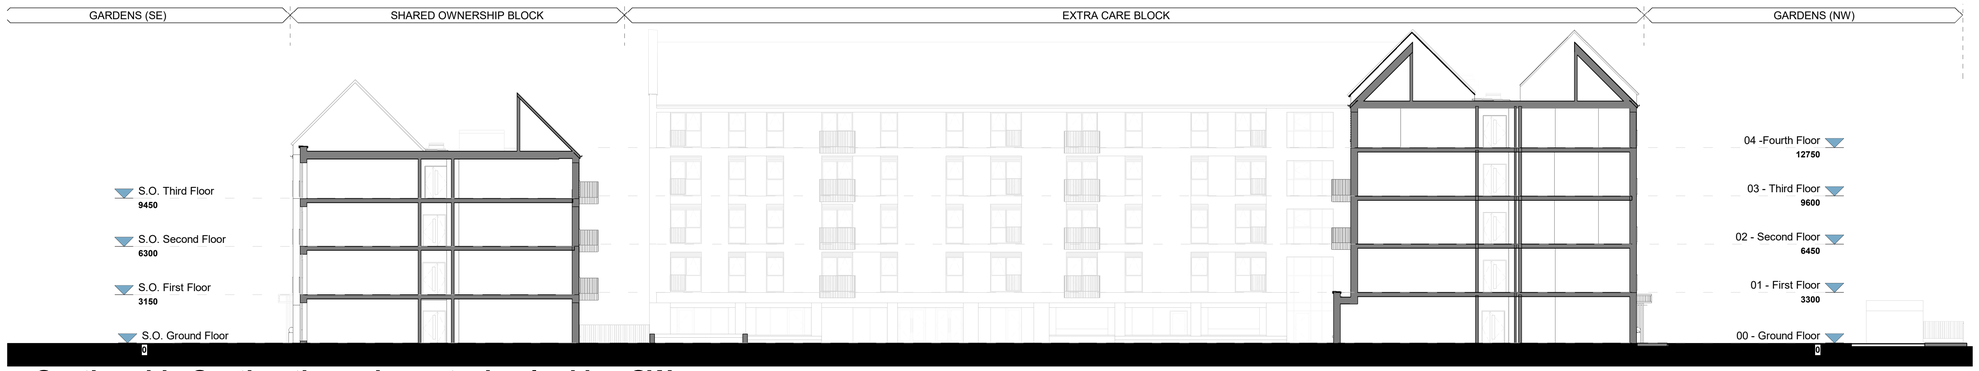

4 Section dd - Section through west wing looking SW

1 : 200

© TRIANGLE ARCHITECTS LIMITED

- THIS DRAWING IS THE SUBJECT OF COPYRIGHT WHICH VESTS IN TRIANGLE ARCHITECTS LIMTED. IT IS AN INFRINGEMENT OF COPYRIGHT TO REPRODUCE THIS DRAWING, BY WHATEVER MEANS, INCLUDING ELECTRONIC, WITHOUT THE EXPRESS WRITTEN CONSENT OF TRIANGLE ARCHITECTS LIMITED WHICH RESERVES ALL ITS RIGHTS.
- TRIANGLE ARCHITECTS LIMITED ASSERTS ITS RIGHTS TO BE IDENTIFIED AS THE AUTHOR OF THIS DESIGN.

- DRAWING NOT TO BE SCALED. FIGURE DIMENSIONS TO BE WORKED TO IN ALL CASES.
- THE CONTRACTOR IS RESPONSIBLE FOR CHECKING DIMENSIONS, TOLERANCES & REFERENCES.
- ANY DISCREPANCY TO BE VERIFIED WITH THE ARCHITECT BEFORE PROCEEDING WITH THE WORKS.
- REPORT ERRORS & OMISSIONS TO ARCHITECT.
- WHERE AN ITEM IS COVERED BY DRAWINGS OF DIFFERENT SCALE, THE LARGER SCALE DRAWING TO BE WORKED TO. DO NOT SCALE FROM THE DRAWING. FIGURED DIMENSIONS TO BE WORKED TO IN ALL CASES.
- CHECK ALL DIMENSIONS ON SITE.
- DRAWING TO BE READ IN CONJUNCTION WITH THE HEALTH & SAFETY PLAN. AND ALL RELEVANT RISK ASSESSMENTS AND THE FOLLOWING DRAWINGS:

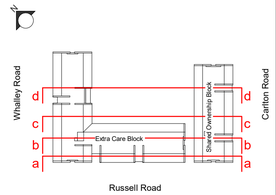

Rev	Date	By	Remarks
P02	18.06.25	BPM	Vents added over windows and general amendments to suit. For comment.
P01	15.07.24	MM	Issued for planning

Client:
Great Places Housing Group

Project No. / Project Name:
22-036 / Russell Road Extra Care Housing

Drawing Name:
GA Sections

Drawing Purpose:
PLANNING

Project	Origin.	Vol/Sys	Level	Type	Role	Drg No.	Revision
RUS - TRI - ZZ - XX - DR - A - 2301							**P02**

Status	Scale @ A1	Drawn	Check	Date
As indicated	JM	MM		JAN 2024

TRIANGLE ARCHITECTS

Tel: 0161 272 3500
E-mail: studio@trianglearchitects.co.uk
Web: www.trianglearchitects.co.uk
Twitter: @TrianglearchArch

Lower Ground Floor,
4 Jordan Street,
Manchester,
M15 4PY