



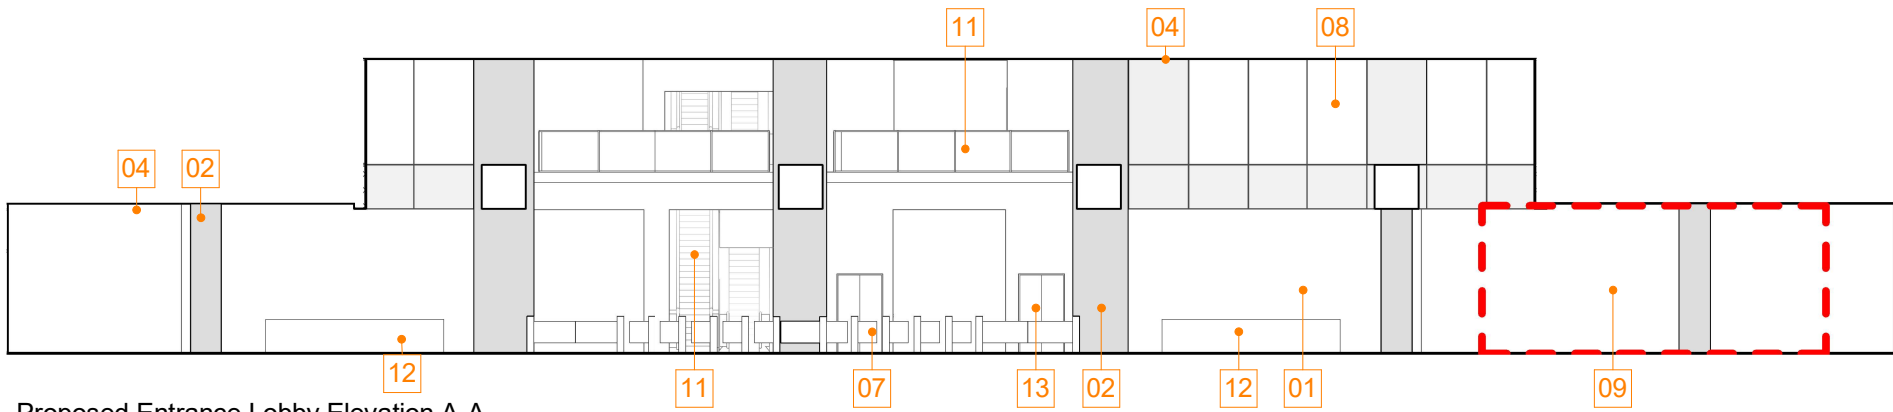

Proposed Entrance Lobby Elevation A-A



Proposed Entrance Lobby Elevation B-B

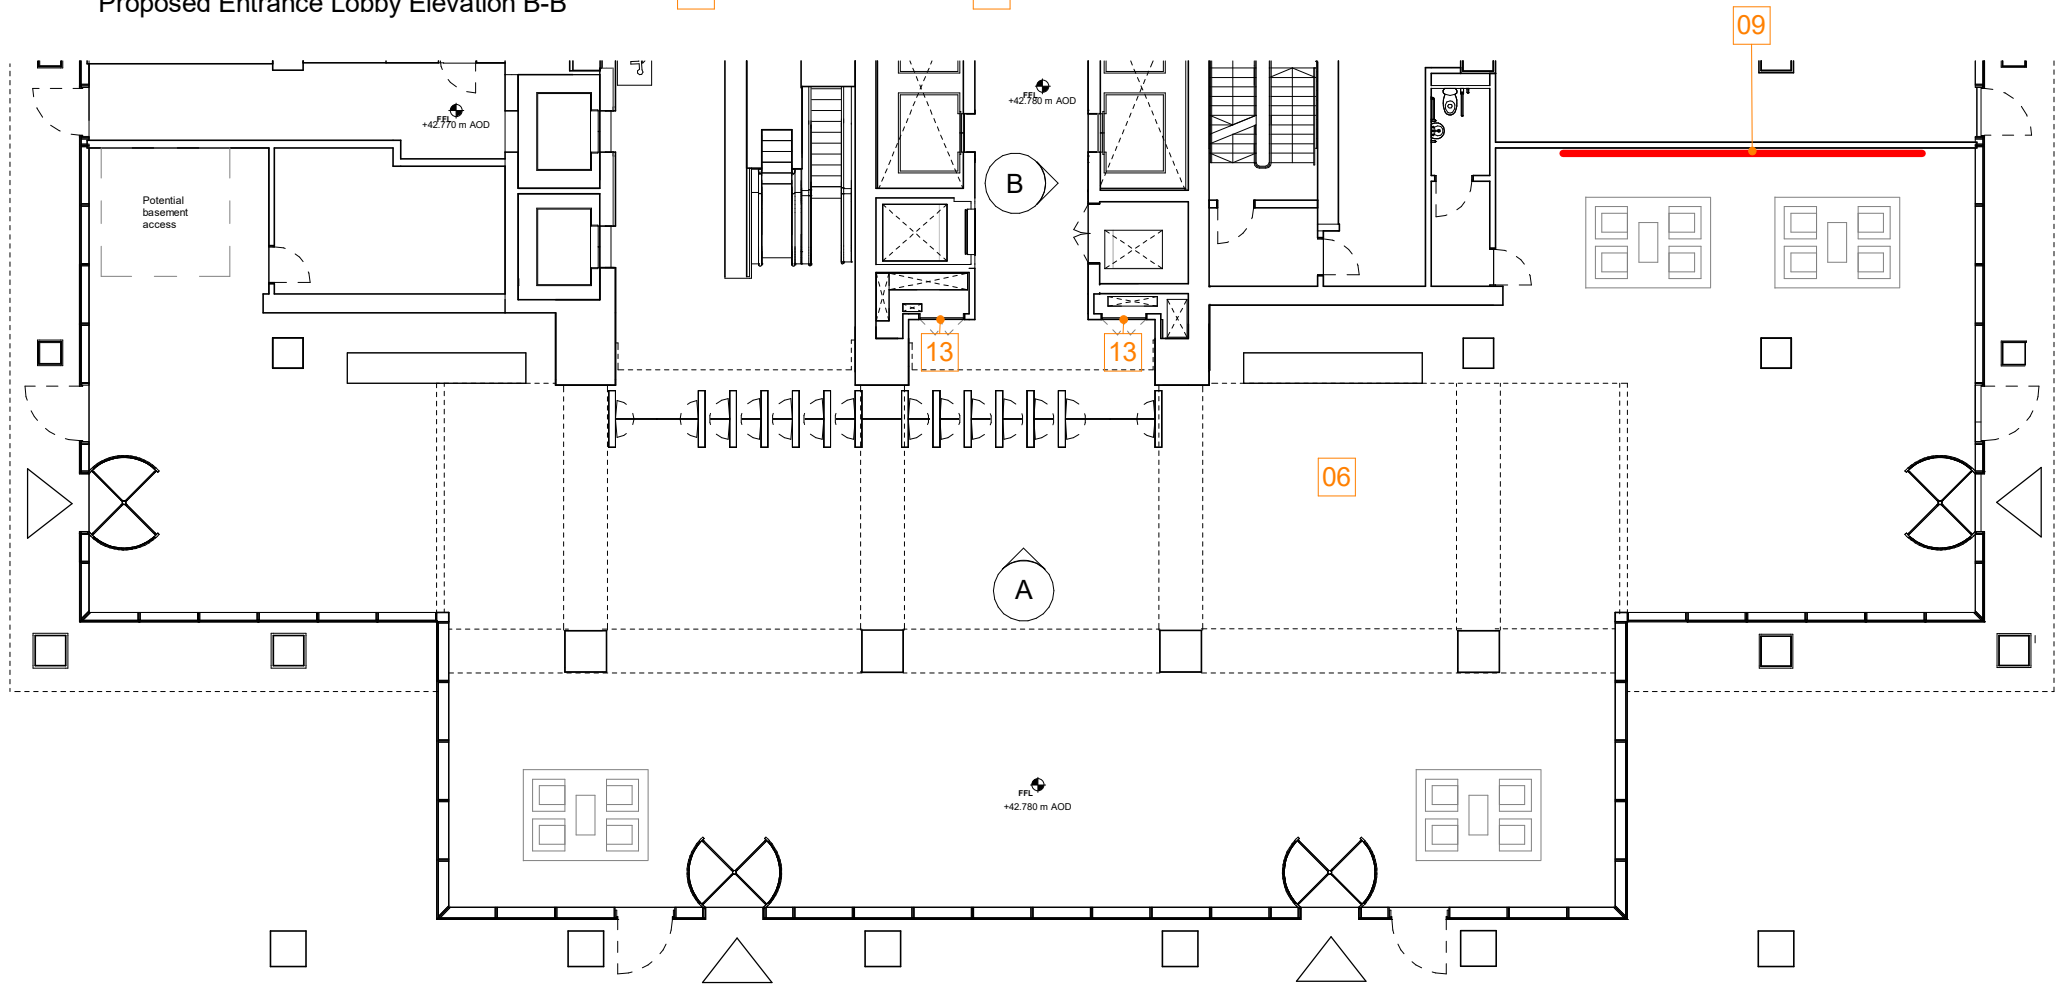

Proposed Entrance Lobby Plan

KEY

- 01 Feature Wall (Finish TBC)
- 02 Feature Projection (Honed natural stone, type/colour/finish TBC)
- 03 Lift Lobby wall (Large format porcelain tile, reference/colour TBC)
- 04 Coffered Ceiling (Painted plasterboard)
- 05 Beam (Finish TBC)
- 06 Large format porcelain tile (Finish TBC)
- 07 Speedgates (Finish TBC)
- 08 Internal Curtain Wall (structurally bonded glazing, frames to match exterior, white spandrels in material TBC)
- 09 William Mitchell Artwork (Restored)
- 10 Balustrade (soffit to match ceilings, glazed balustrade with stainless steel capping, spandrel finish TBC)
- 11 Escalator (Refurbished)
- 12 Desk (timber with quartz skirting, species/finish TBC)
- 13 Hidden Riser Door, clad finish to match feature projection

This drawing is copyright
Do not scale off dimensions.
All dimensions to be checked on site by contractor.
Contractor to report any dimensional discrepancies,
errors or omissions prior to commencing on site.
SimpsonHaugh drawings have been created from a
Hollis 3-dimensional model. Where Hollis survey
information was unavailable or required further detail,
drawings have been supplemented through additional
information such as Ploverman Craven 2-dimensional
measured survey drawings, historic records, historic
publications and site measurements/observations. All
details and dimensions to be verified through further
intrusive and measured surveys.

Rev	Date	Description
P01	2025-04-10	Planning Submission