




Planter Elevation - A

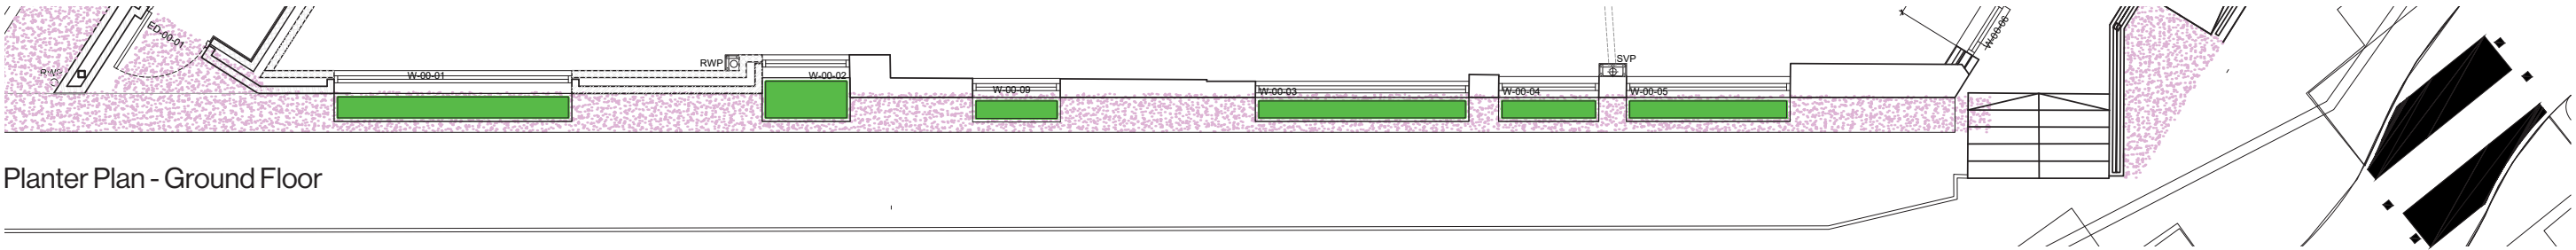

Planter Plan - Ground Floor



A soft landscaping scheme has been developed utilising ground level window boxes. These boxes will be a black powder coated steel finish to match the window RAL and general timeless aesthetic purpose. This finish will compliment the design of the proposal. The surface area of the proposed soft landscaping improves the existing soft landscaped planters prior to demolition. Elevation above showing the planters are window cill height, The plan on the previous page shows that the planters are set out directly underneath the ground floor windows, to continue the rhythm of the design.