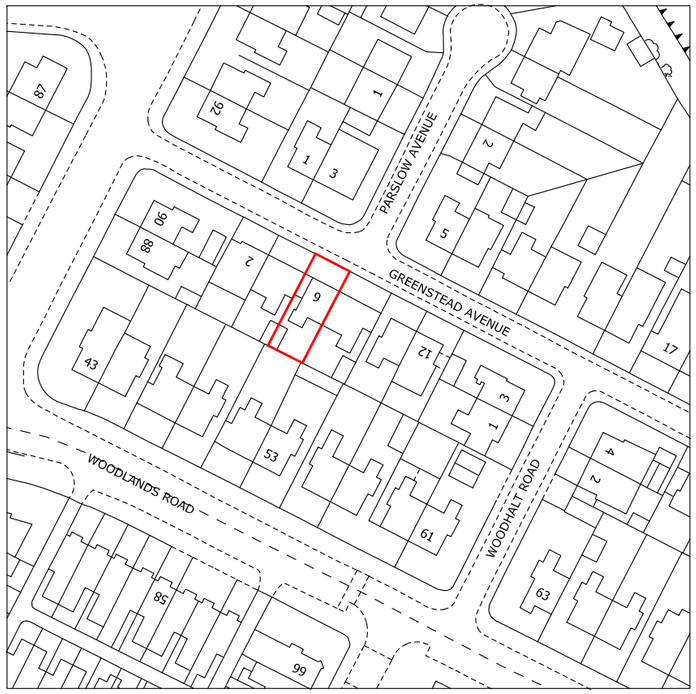

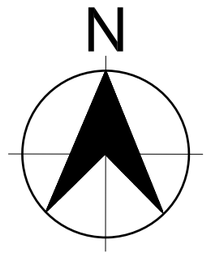

Scale 1:1250 0 10 30 60 120m

Project 6 GREENSTEAD AVENUE MANCHESTER M8 0NR		
Drawing Title LOCATION PLAN		
Drawing No. 107		
Drawn: ZU	**Status:** Planning	Date 04.04.2025
Scale @ A3	1:1250	

XionTech Architects
721 Stockport Road
Manchester M19 3AG
www.xiontech.co.uk