
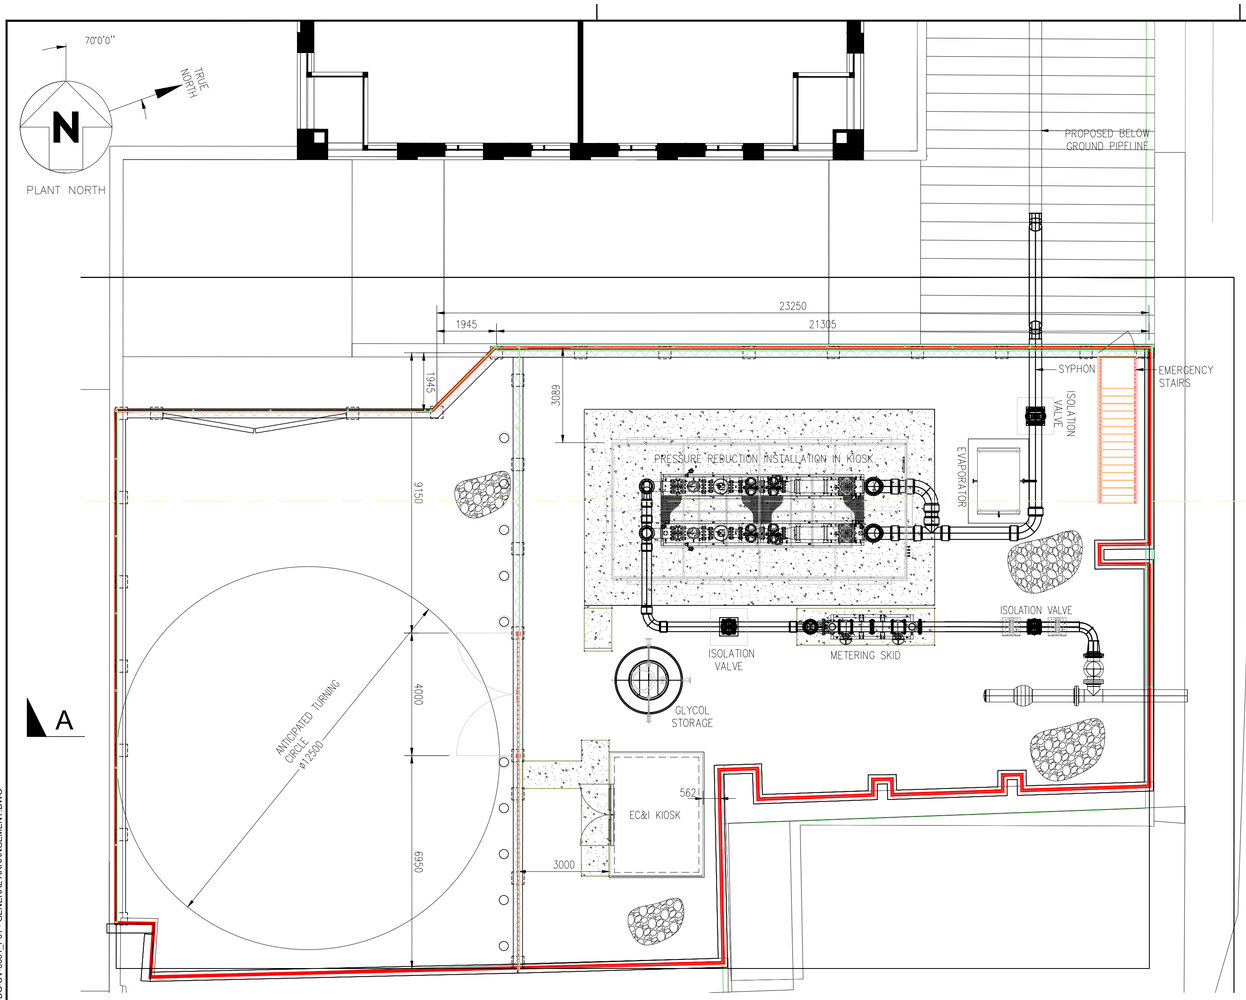


PLAN VIEW
(SCALE 1:100)

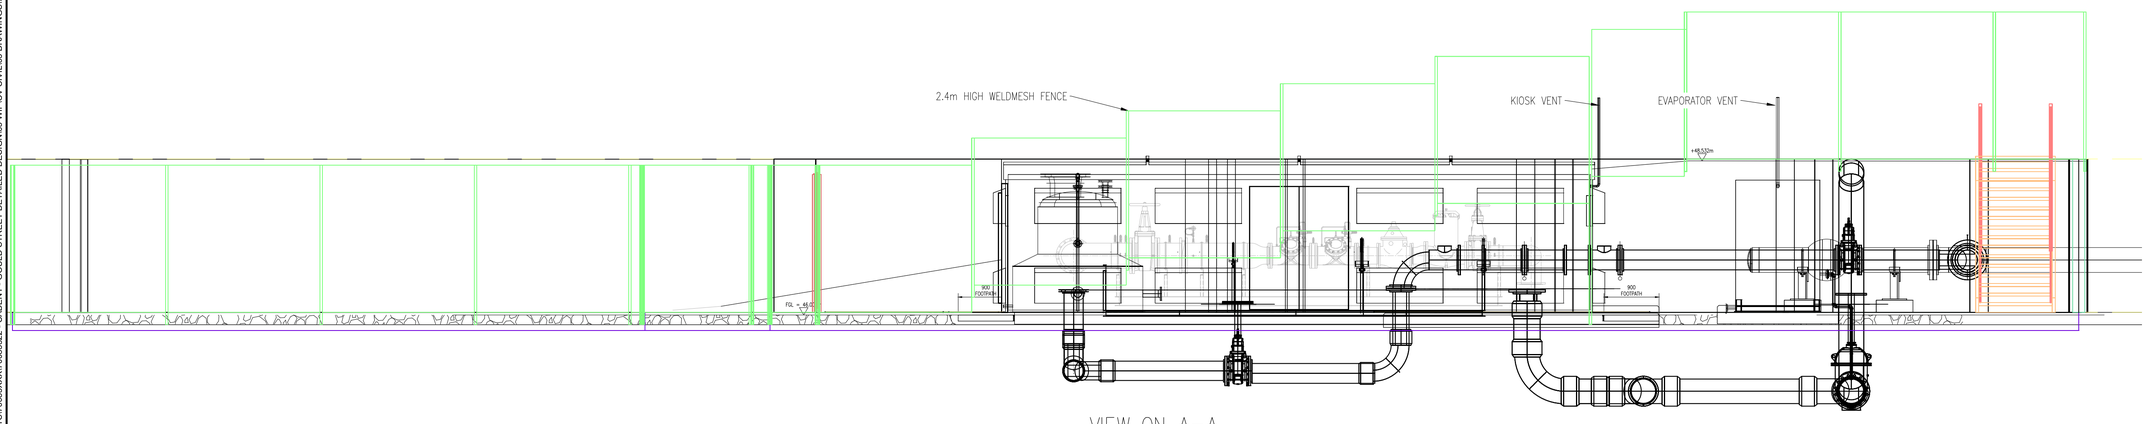

VIEW ON A–A
(SCALE 1:50)

0 5 10 m
SCALE 1:100

0 1 2 3 4 5 m
SCALE 1:50

NOTES:
DRAFT ONLY – NOT TO BE UTILISED FOR PLANNING

LEGEND

- CADENT RED LINE DEMISE BOUNDARY
- 2.4m HIGH BLACK WELDMESH FENCE
- BOLLARDS
- REMOVABLE BOLLARDS
- FOOTPATHS
- HARD LANDSCAPING (STONE CHIPPING)
- EXISTING ABOVE GROUND PIPEWORK RETAINED DURING CONSTRUCTION
- EXISTING ABOVE GROUND PIPEWORK RETAINED
- NEW ABOVE GROUND PIPEWORK
- NEW BELOW GROUND PIPEWORK

REV	DATE	BY	DESCRIPTION	CHK	APP
P03	22/02/22	B.H.	UPDATED FOR PLANNING APPLICATION	R.A.	M.T.
P02	18/01/21	M.G.	FENCE CORNER CHAMFERED	R.A.	M.T.
P01	13/01/21	R.B.	DRAFT – FOR RED LINE BOUNDARY	R.A.	M.T.

DRAWING STATUS: DRAFT

wsp
8 First St, Manchester, M15 4RP, UK
T+ 44 (0) 161 200 5000
wsp.com

CLIENT: Balfour Beatty Cadent Your Gas Network

PROJECT: GOULD STREET

TITLE: BILLBROOK STREET COMPOUND PLANNING PROPOSAL

SCALE @ A1:	CHECKED:		APPROVED:
1:100	M GORDIJENKO		
PROJECT No:	DESIGNED:	DRAWN:	DATE:
70067897	B HALL	B HALL	JAN 21

DRAWING No: 70067897-WSP-02-XX-DR-CV-0001 REV: P03

© WSP UK Ltd

File name \\UK.WSPGROUP.COM\CENTRAL DATA\PROJECTS\70085XXX\70085522 - CADENT - GOULD STREET DIETAILED DESIGN\03 WIP\CV CIVIL\03 DRAWINGS\70067897-WSP-02-XX-DG-CV-0001_P01 - GENERAL ARRANGEMENT.DWG