




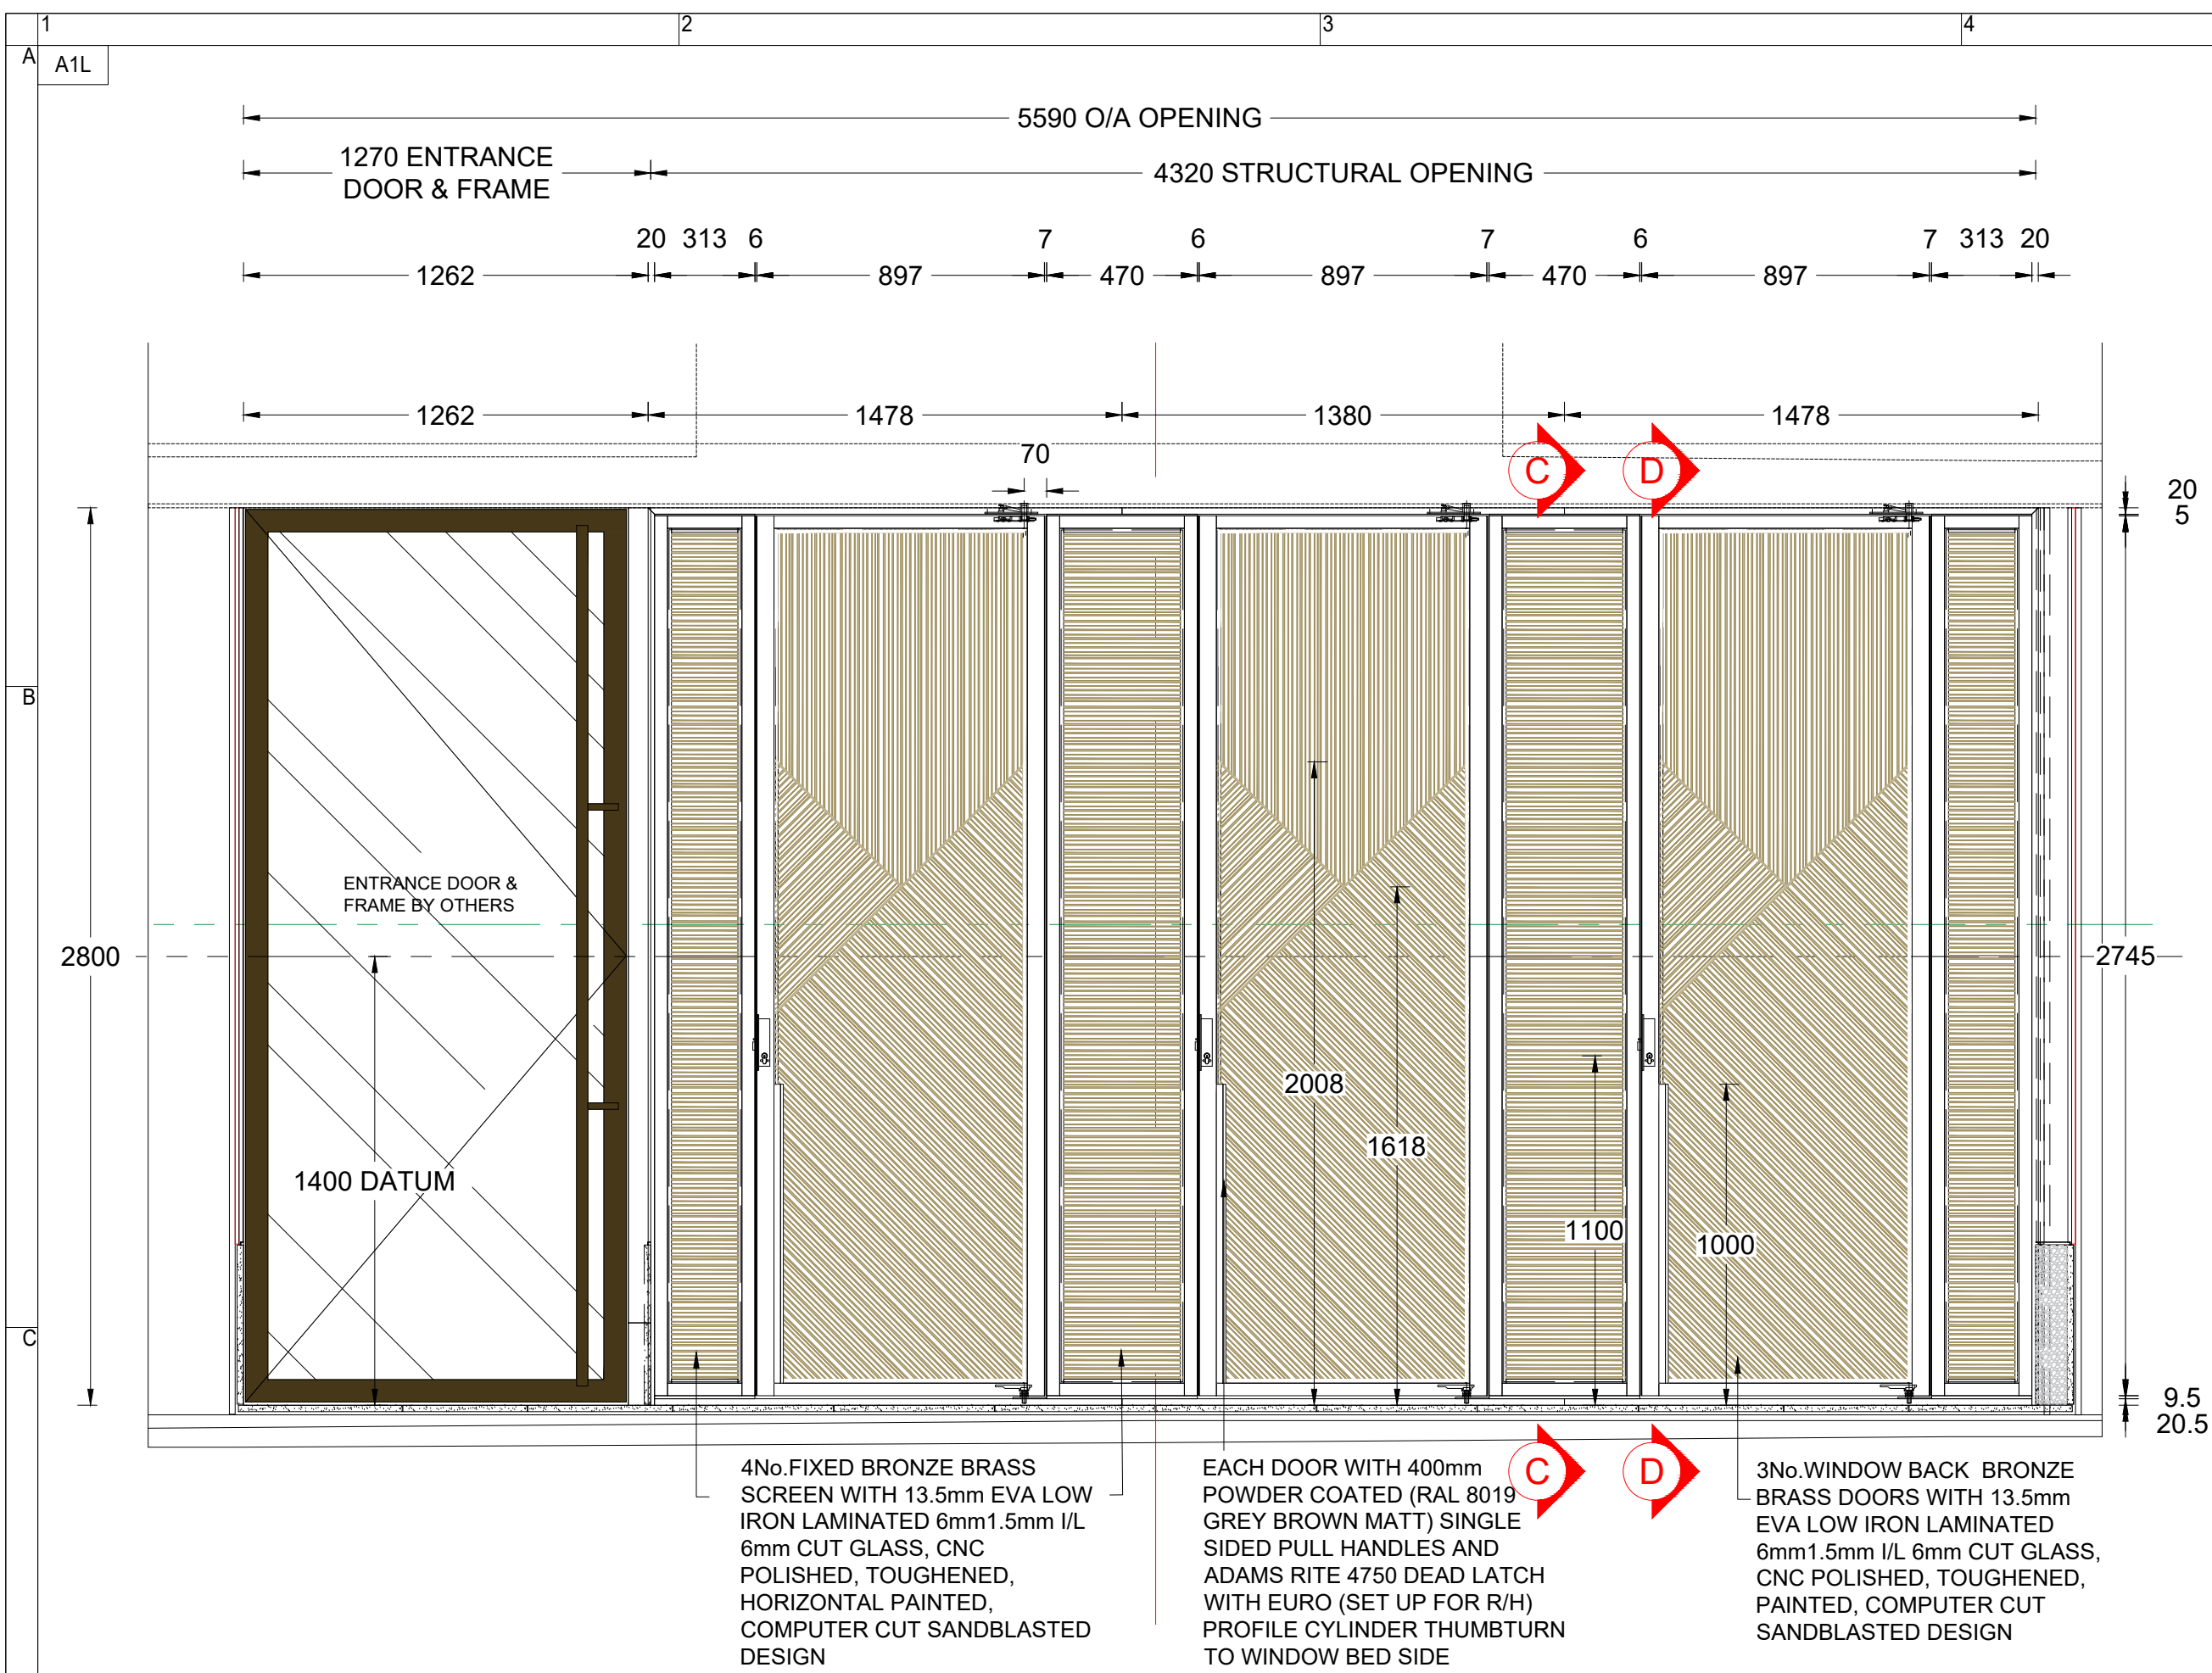


1:20 SCALE ELEVATION A - A INSIDE SALES AREA

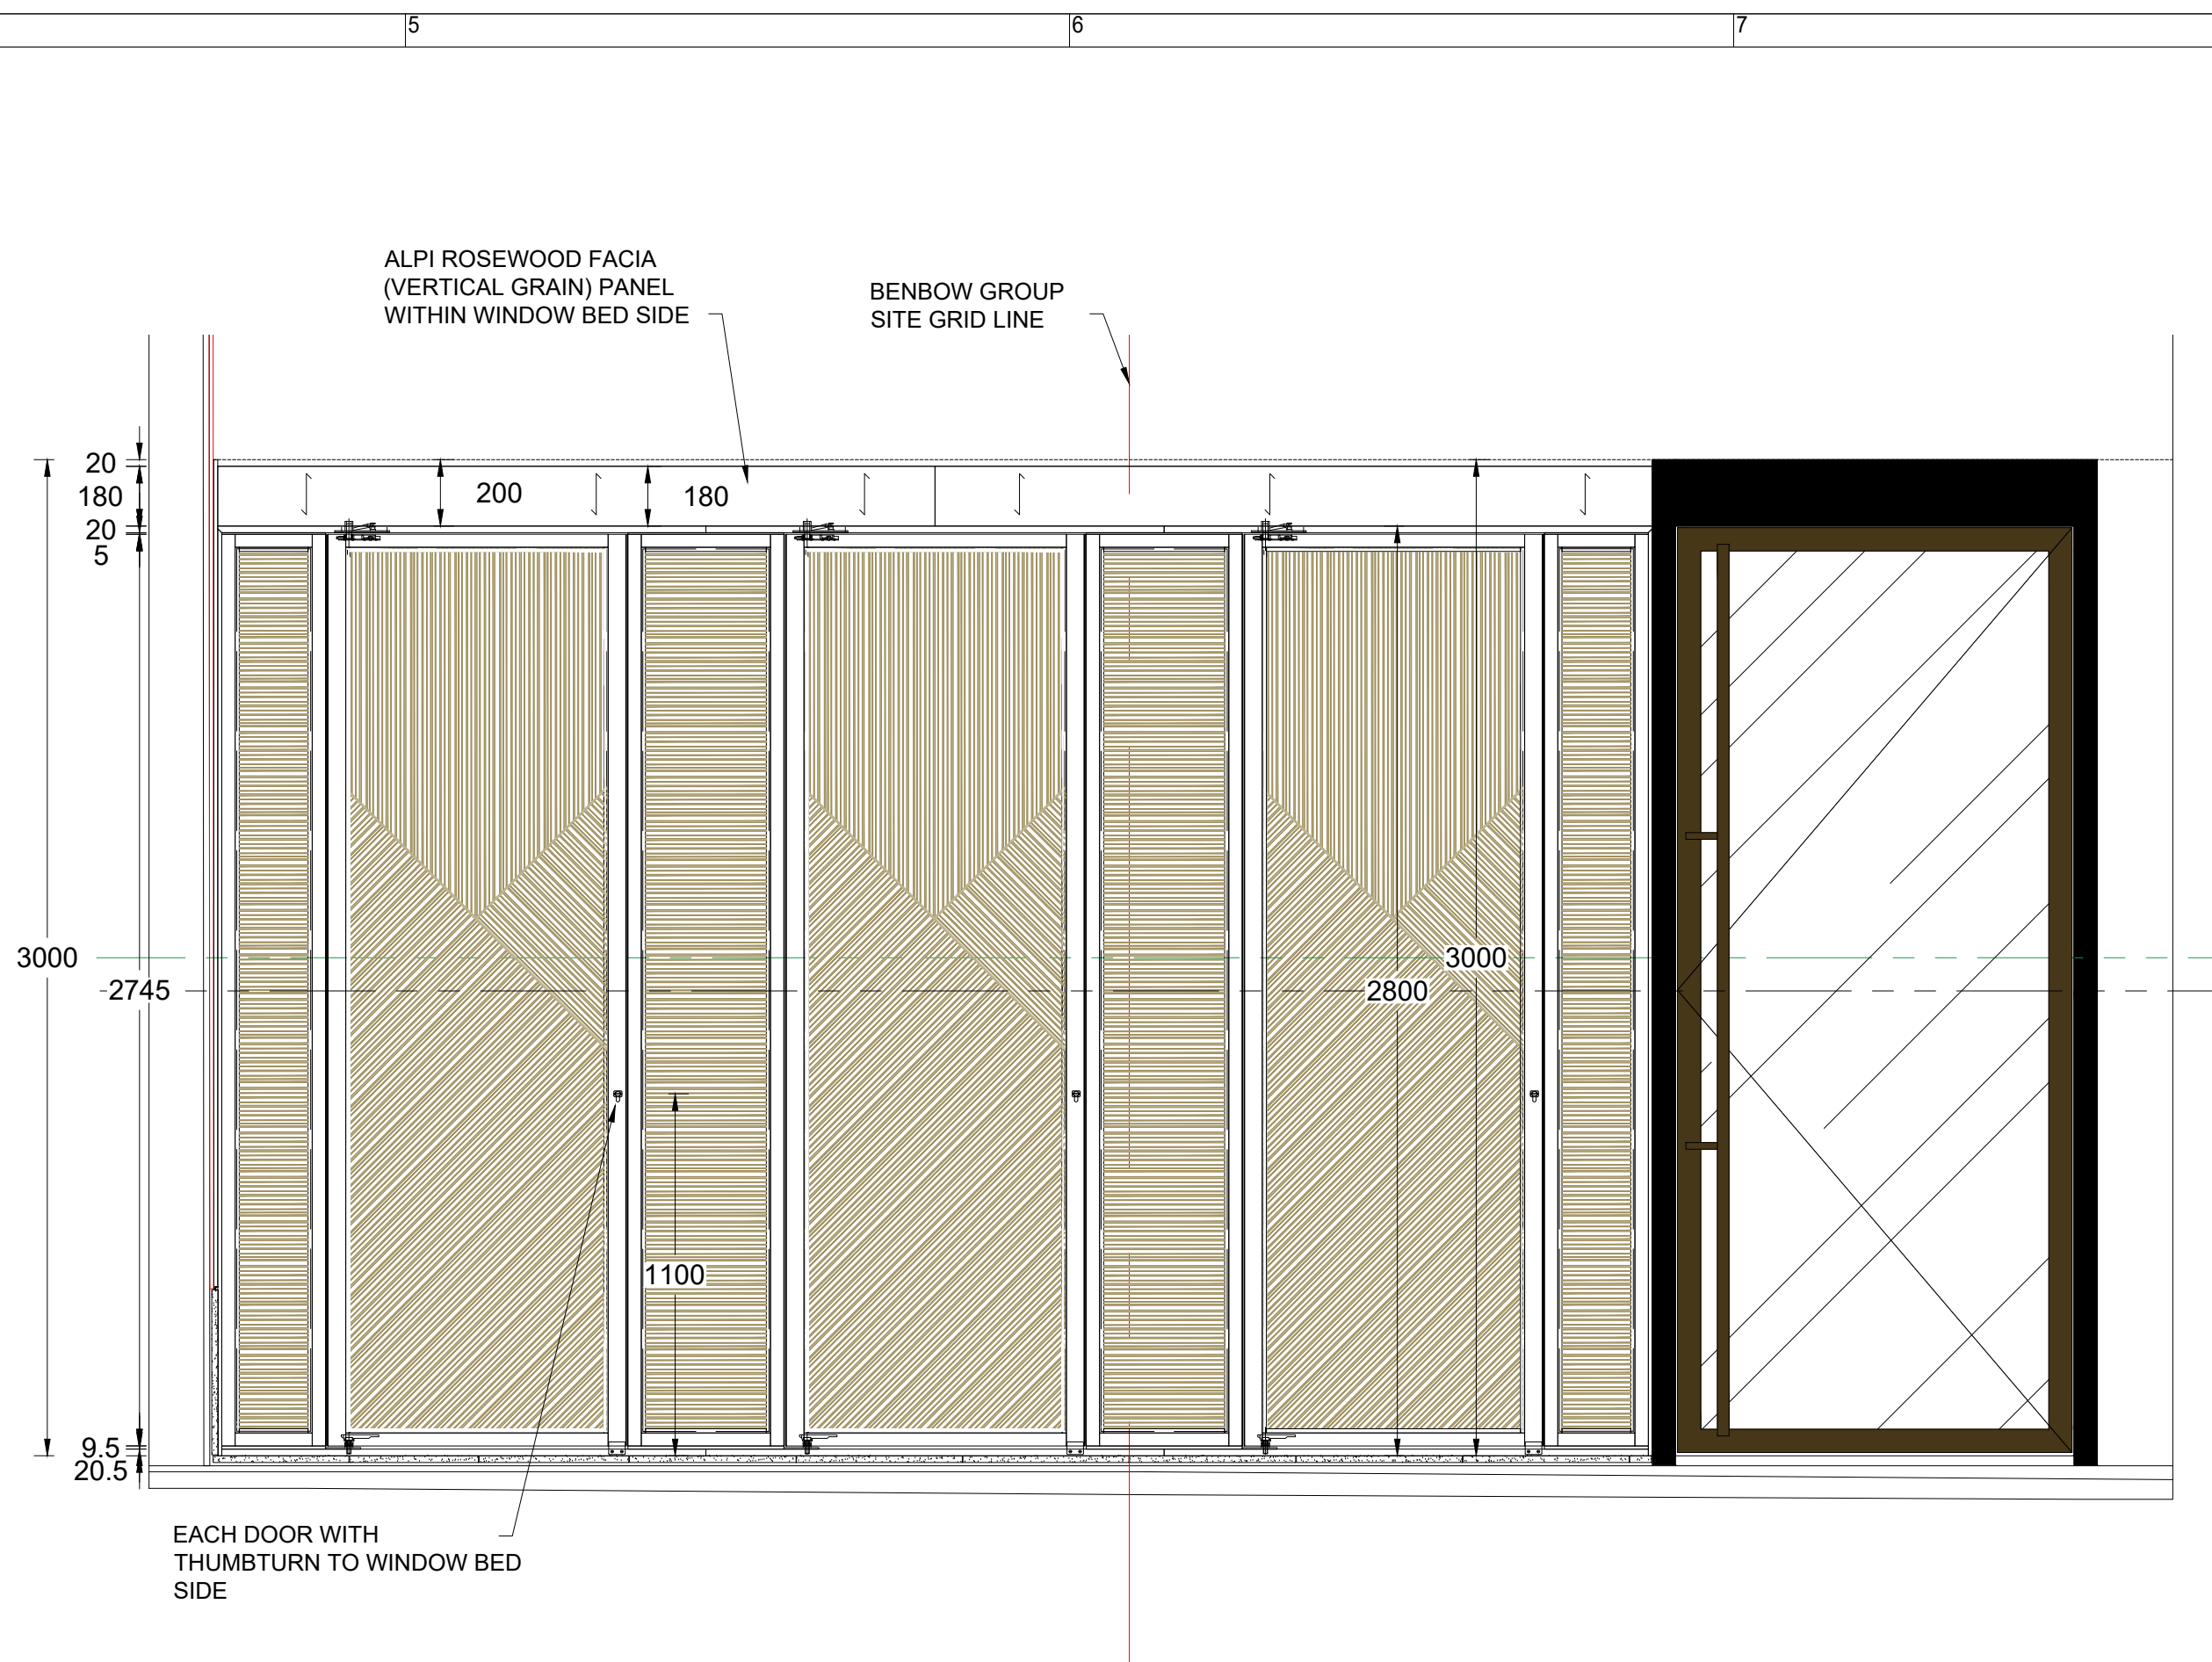


1:20 SCALE ELEVATION B - B WINDOW BED AREA

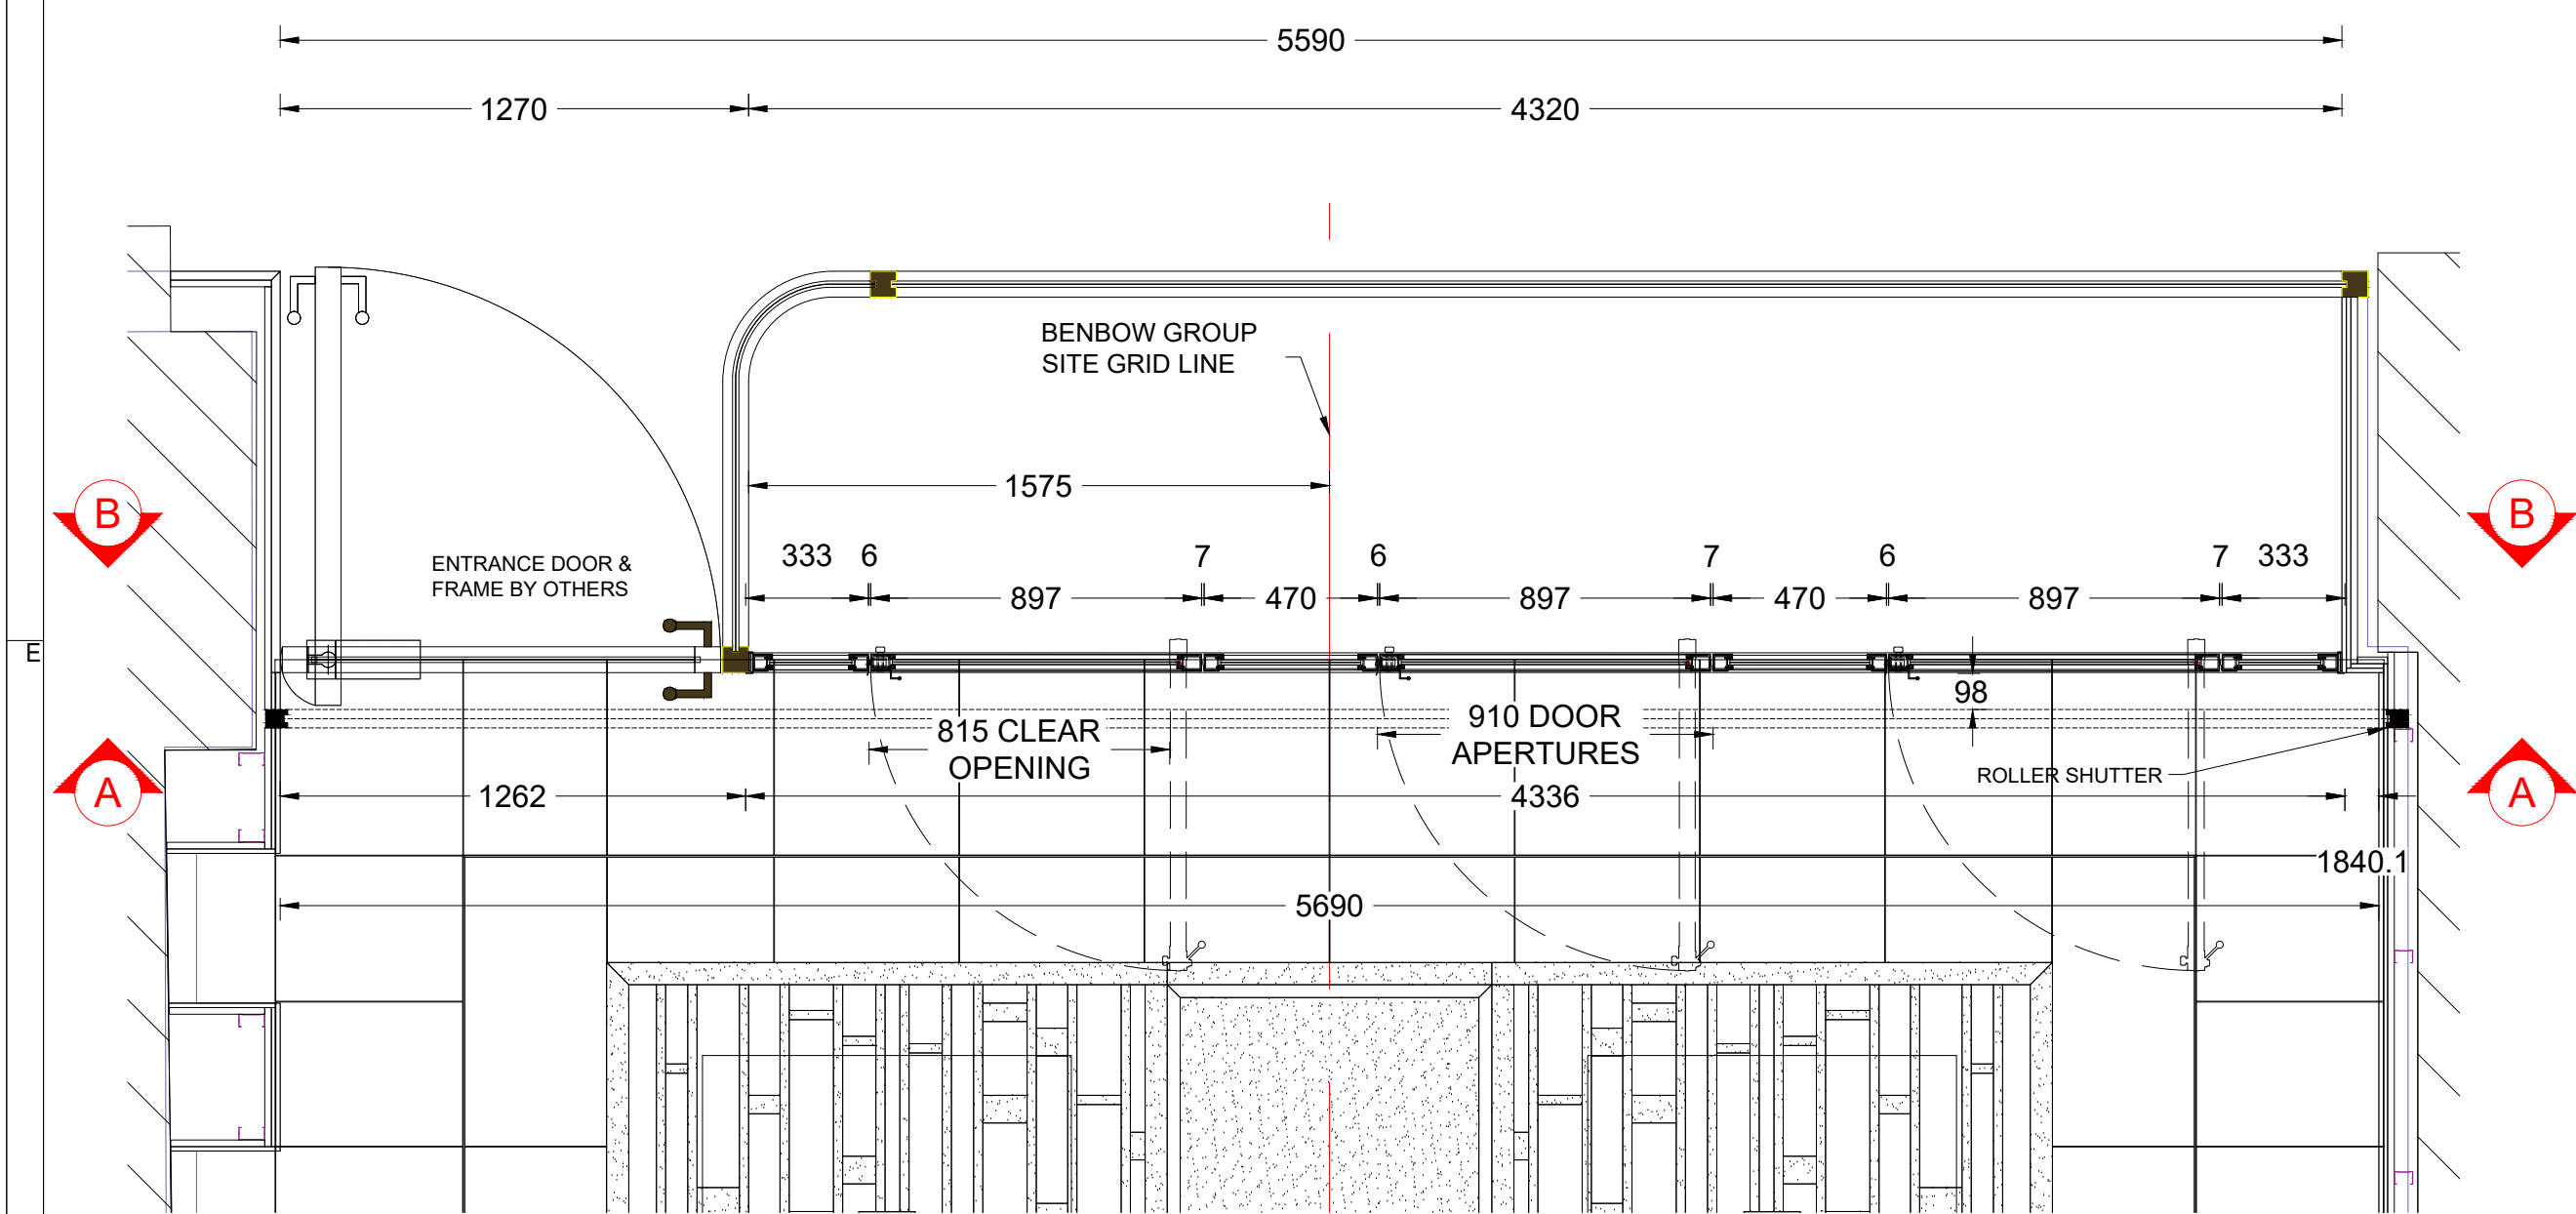

1:20 SCALE PLAN SECTION

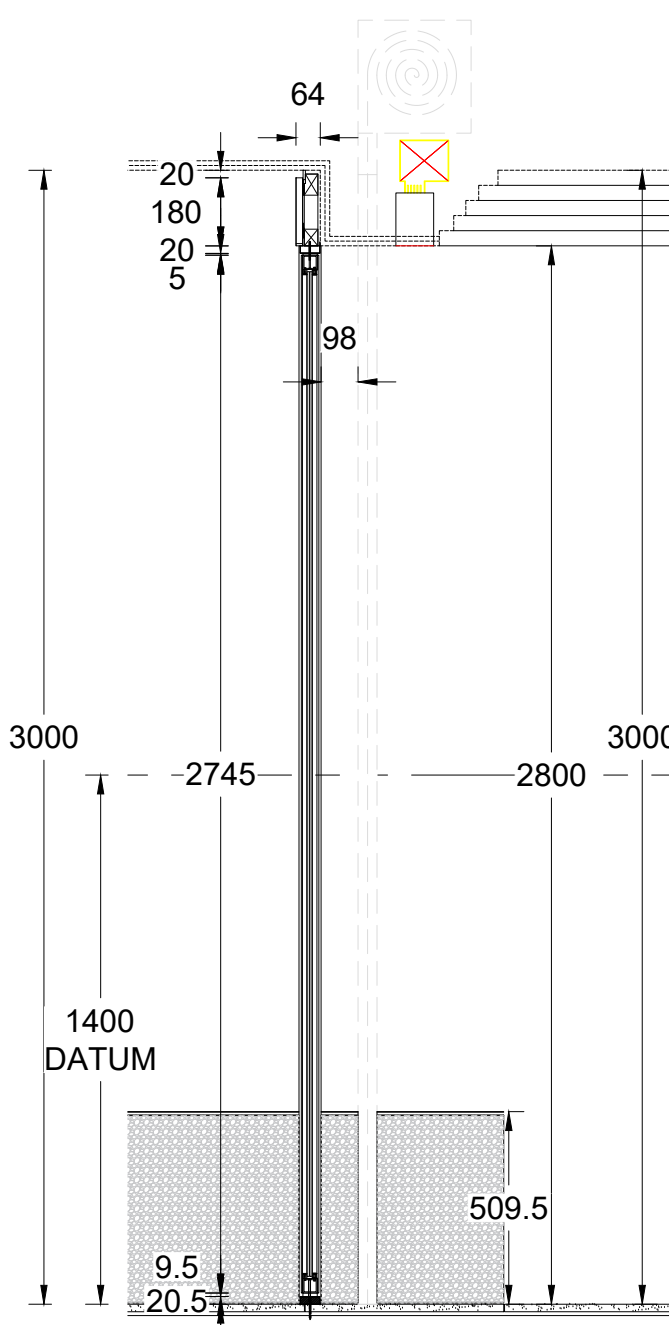

1:20 SCALE HEIGHT SECTION
C - C FIXED SCREEN

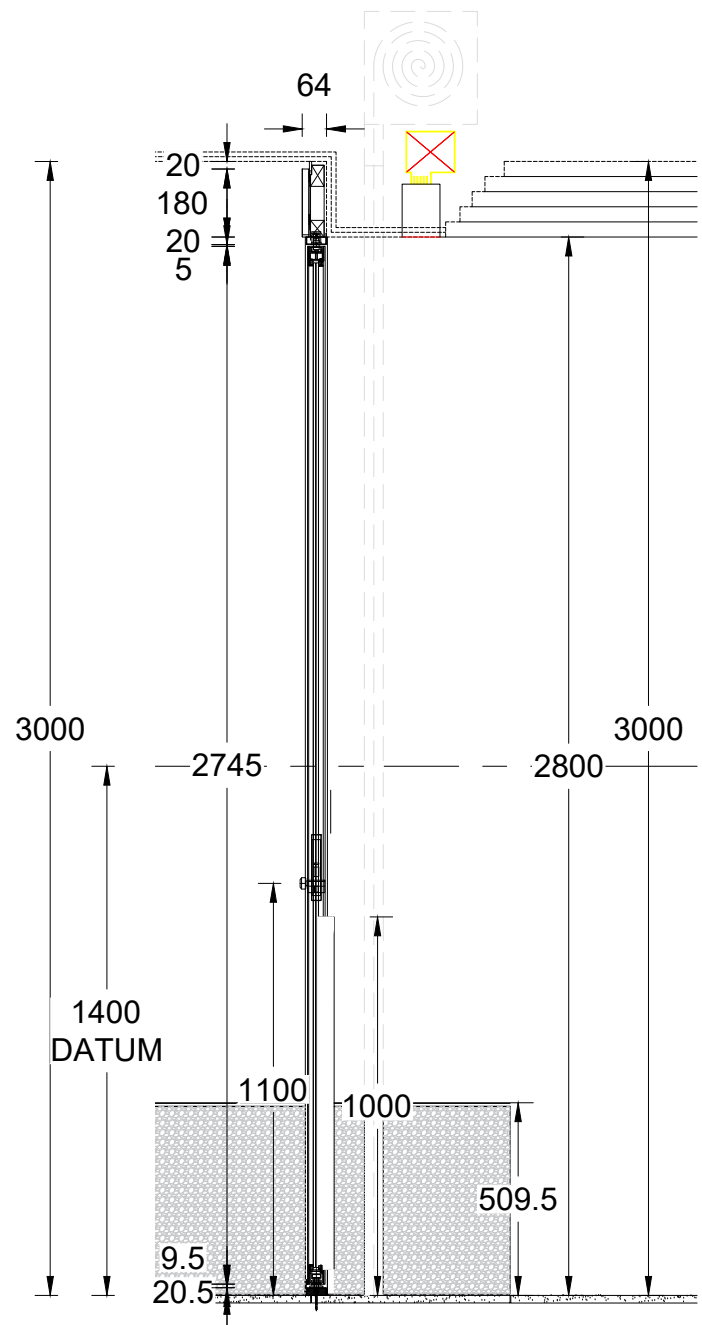

1:20 SCALE HEIGHT
SECTION D - D DOORS

NOTES:- J8818/1

Do not scale from this drawing
13.5mm EVA LOW IRON LAMINATED 6mm1.5mm I/L 6mm
CUT GLASS, CNC POLISHED, TOUGHENED, PAINTED,
COMPUTER CUT SANDBLASTED DESIGN

REQ' AND CUTTING LIST Nos.

Cutting List No.s	Requisition No.s	Metal Work No.s
XXXX	XXXX	XXXX

Revisions

-		
---	--	--

FOR APPROVAL

BENBOW GROUP

1 Minerva Way, Brunel Industrial Estate, Newton Abbot,
Devon, TQ12 4PJ
t: +44(0) 1626 883400, f: +44(0) 1626 355591
www.benbowgroup.co.uk mail@benbowgroup.co.uk

Patek Philippe Boodles Manchester J8818/1

Scale: 1:20 @A1 Drawn by: S.Treadwell
Drg. No: 4510-05.00 Issue: * Date: 03/09/25
Drawn using AutoCAD

Location of file: S:\Projects\J8818 - Patek Philippe @ Boodles, Manchester, 2025 flout\Setting Out\DWG\J20 Window Back Engraved Glass Doors & Screen Work.dwg

J20 WINDOW BACK DOORS & SCREEN WITH ETCHED GLASS - SCALE ELEVATIONS & PLAN Item No: J20

Approved and checked by: - TAW Date: 03/09/25

THIS DRAWING IS COPYRIGHT ©