

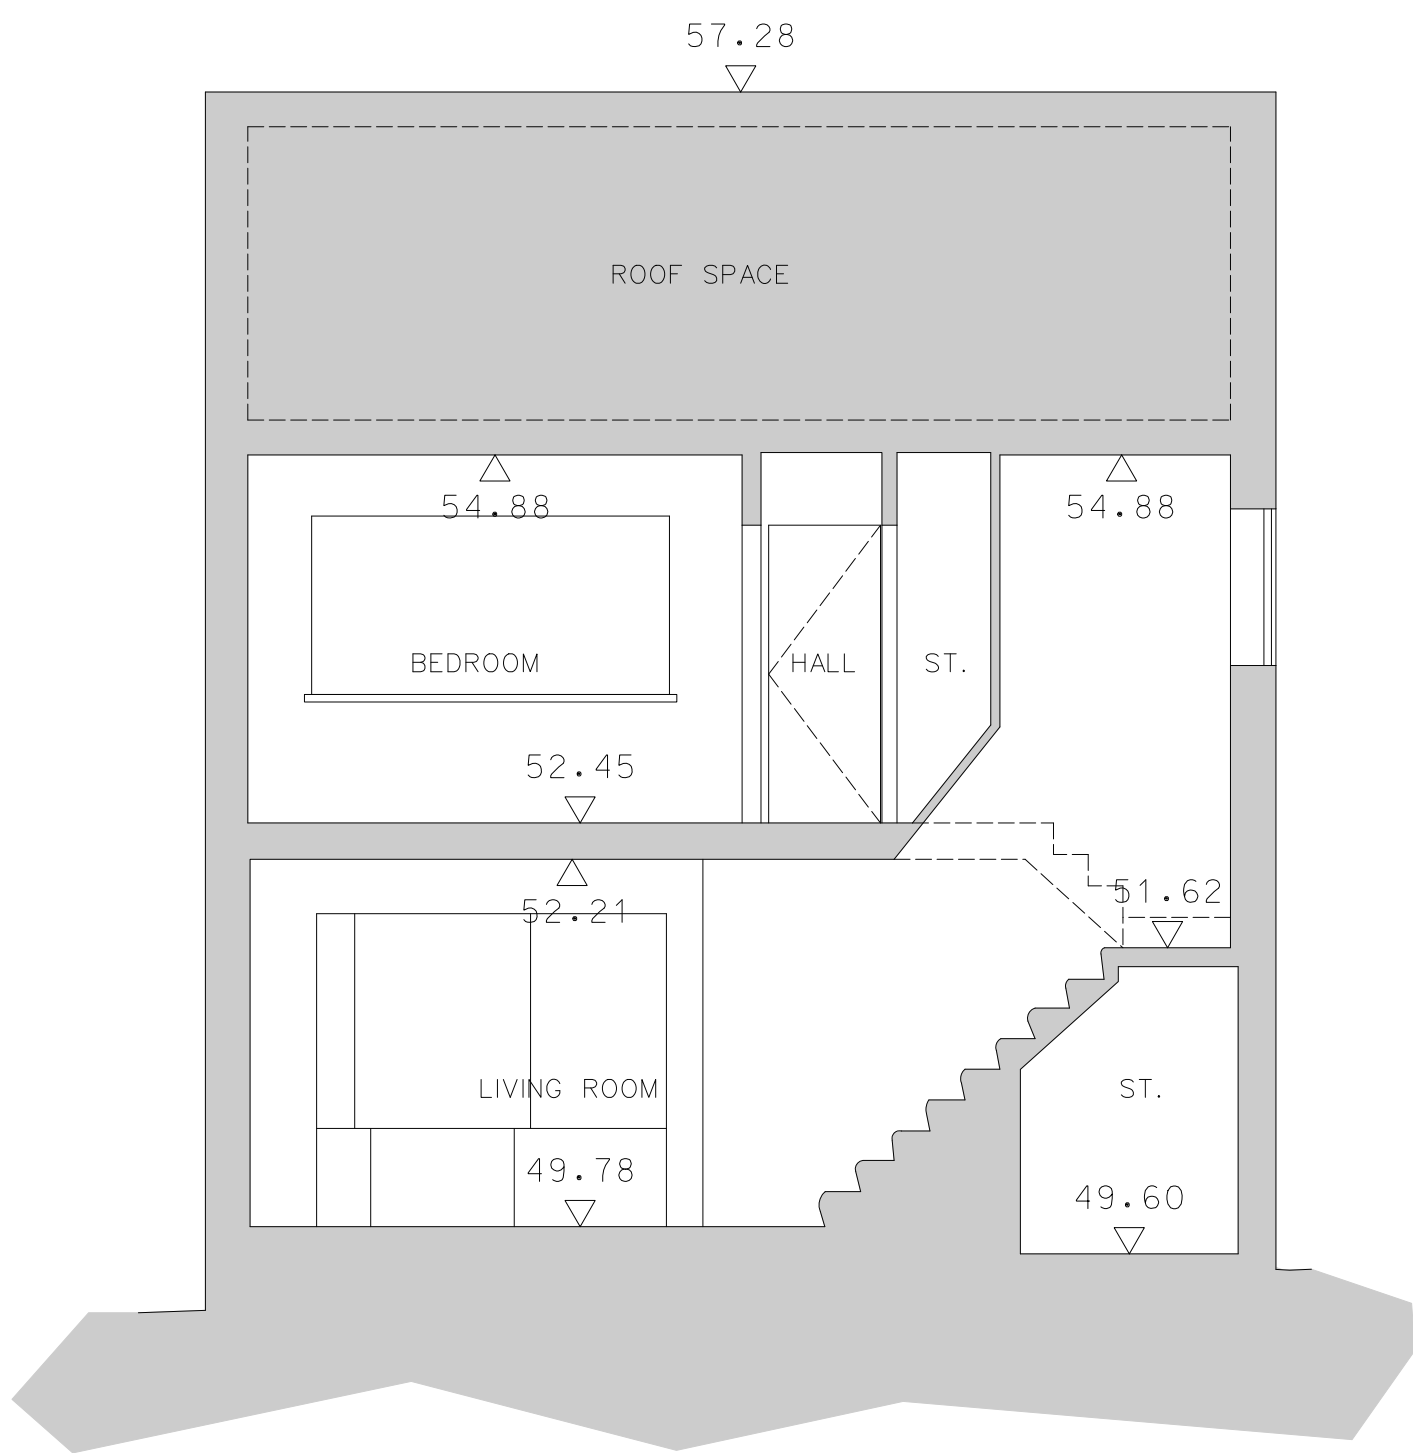


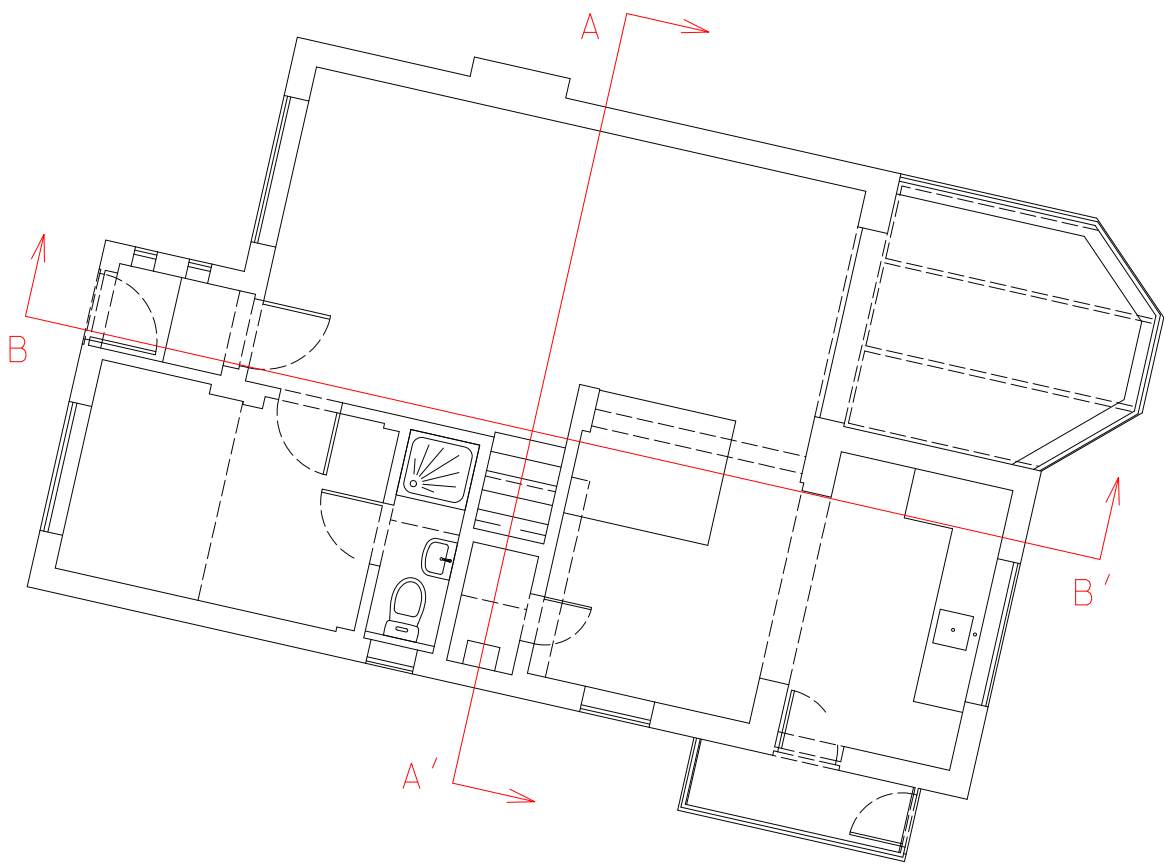

Existing Section A

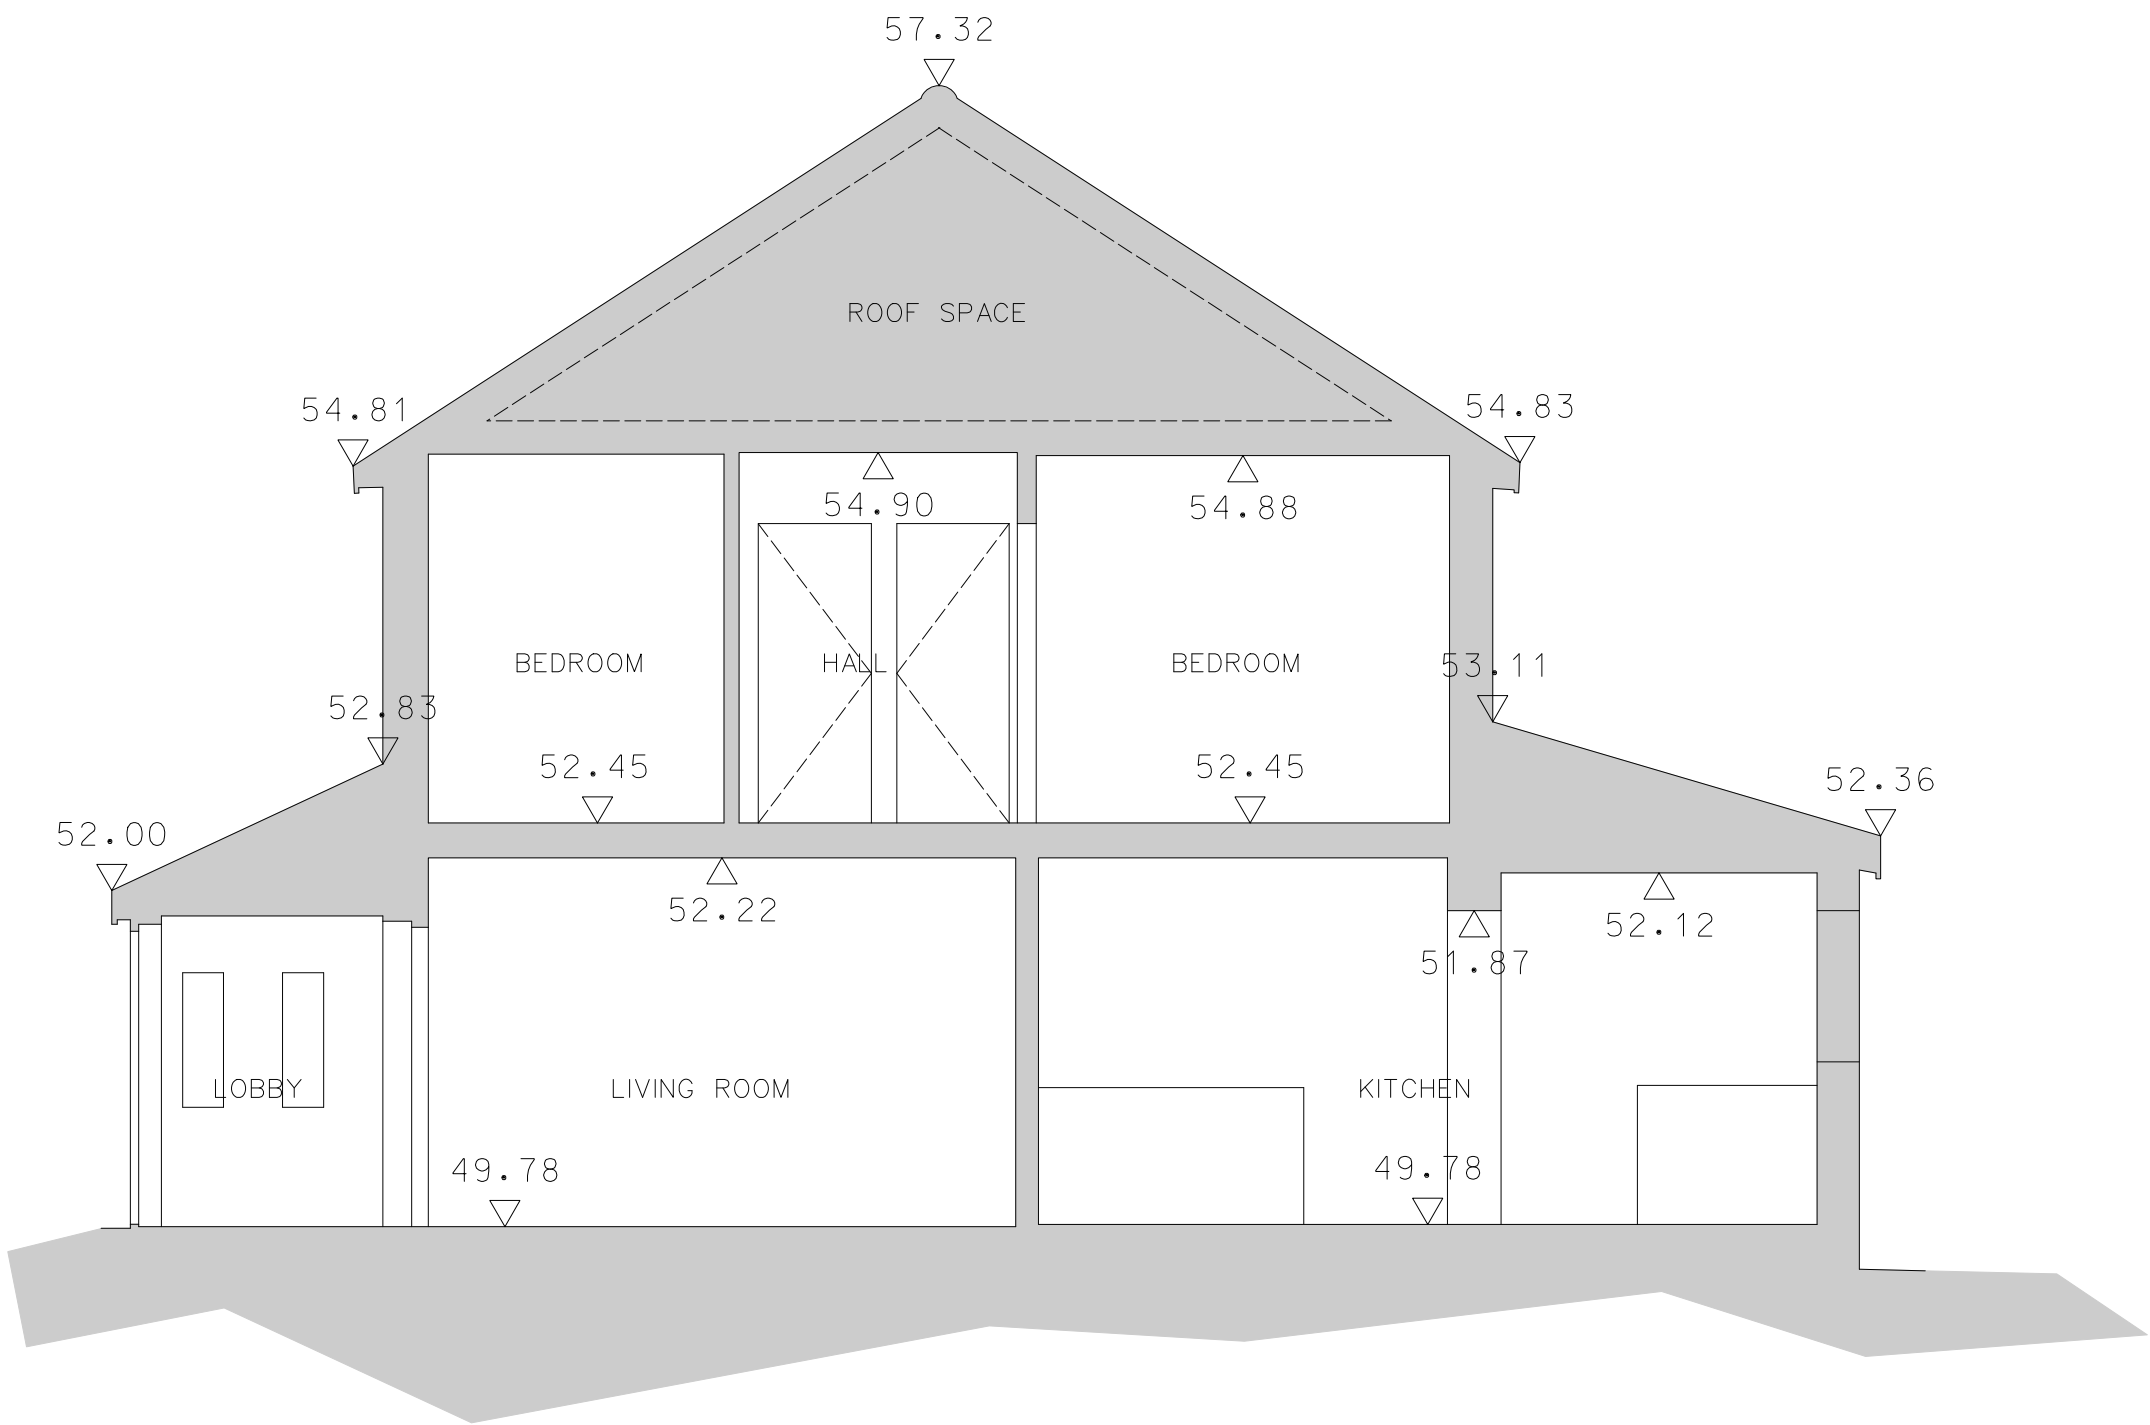

Existing Section B

ISSUED FOR PLANNING



Suite 4,
Beech House,
1 Cambridge Road,
Hale, Cheshire
WA15 9SY
Tel: 0161 929 4422

Project Title:
Extension & Alterations to;
34 Dunnish Road,
Wythenshawe,
Manchester

Dwg Title:
Existing Sections

Dwg No.:
25/016(0)-AXS012

Scale:
1:50 @ A1

Revision:

Drawn By / Date:
AF AUG 25