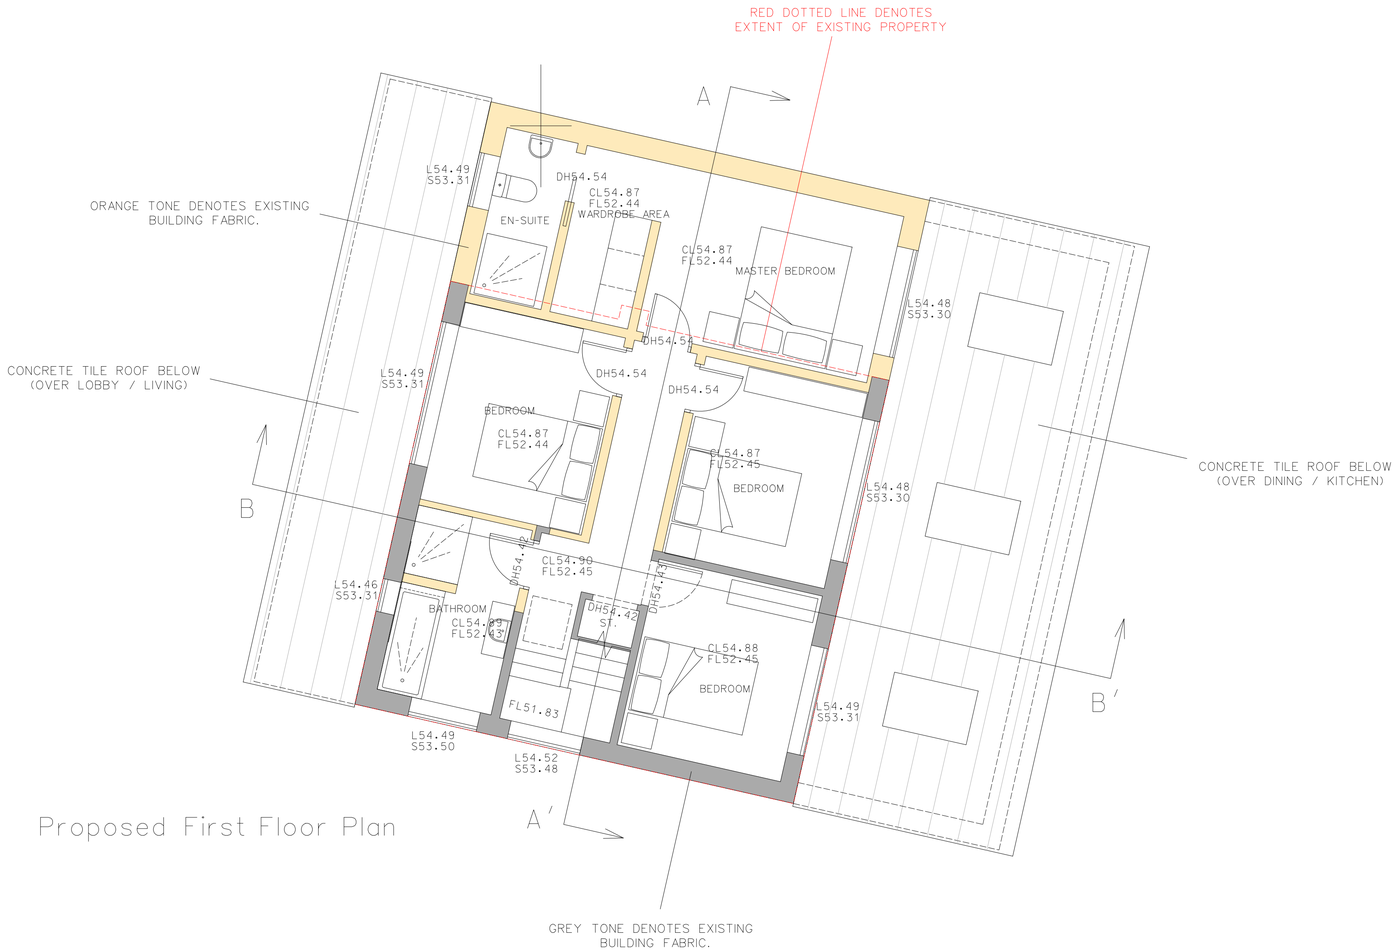

Proposed First Floor Plan

This scale bar is for microfilming purposes only.

0 10 20 30 40 50 60 70

The design information contained within this drawing is protected by Copyright.

All dimensions to be checked on site prior to commencement of work.

Figured dimensions to be used in preference to scale.

NORTH

Rev.	Date		Rev. by	Chkd. by
		ISSUED FOR PLANNING		

FINLASON PARTNERSHIP

Suite 4,
Beech House,
1 Cambridge Road,
Hale, Cheshire
WA15 9SY
Tel: 0161 929 4422

Project Title :
Extension & Alterations to;
34 Dunnisher Road,
Wythenshawe,
Manchester

Drg Title :
Proposed First Floor Plan

Drg No. : 25/016 (2-)APP051

Revision :

Scale : 1:50 @ A1

Drawn By / Date : AF AUG 25