
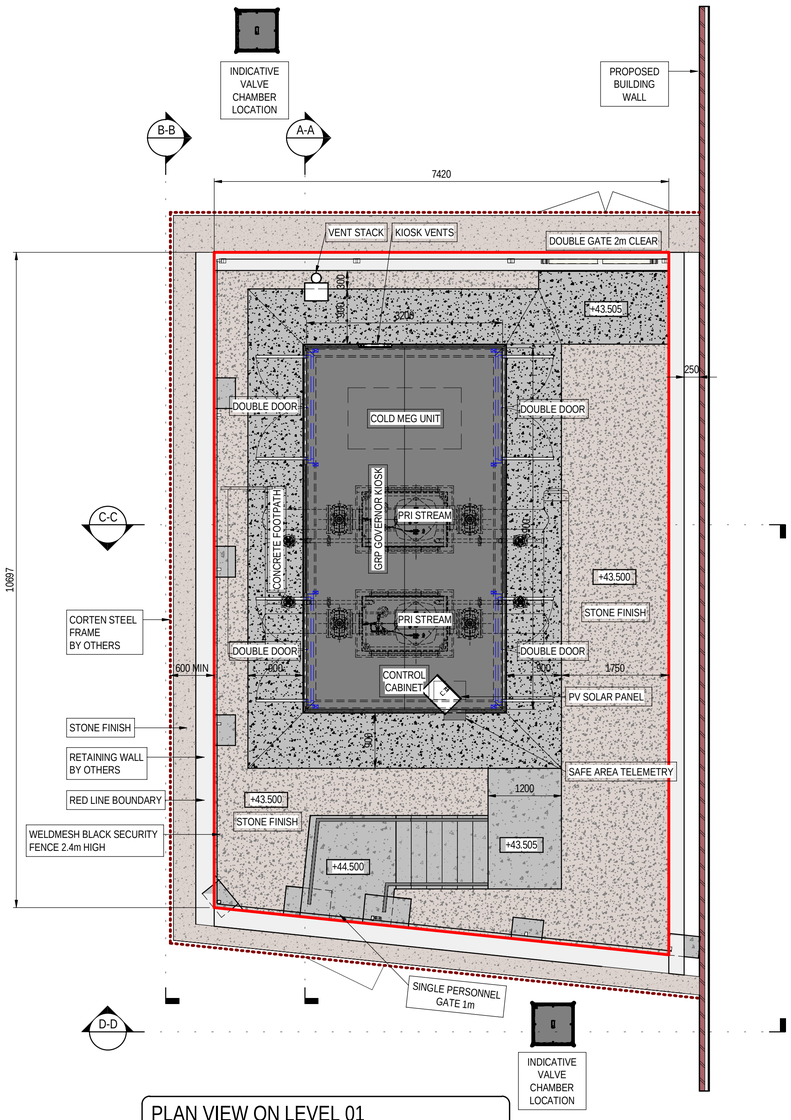


PLAN VIEW ON LEVEL 01

1 : 50

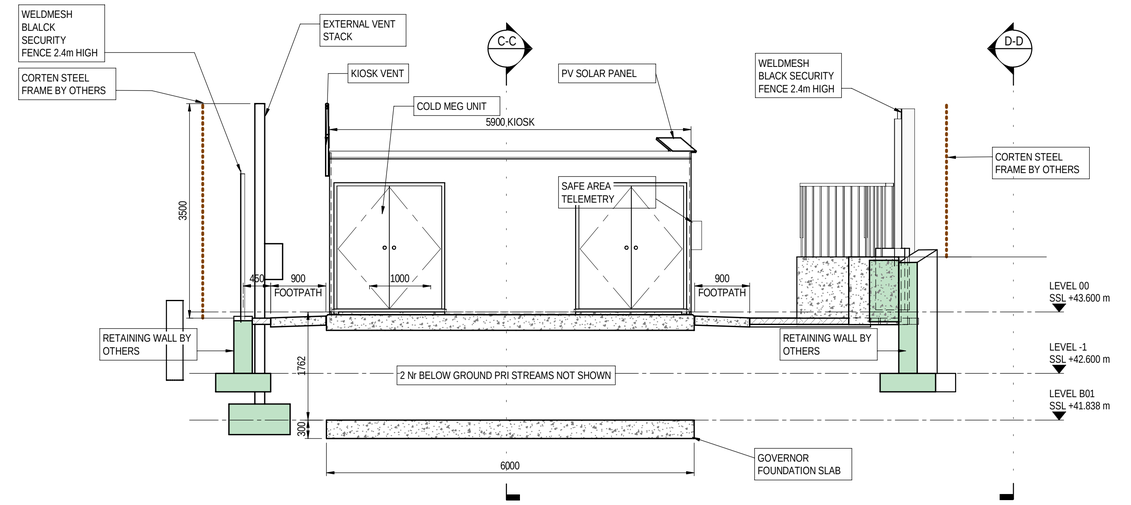


A-A LONG SECTION THROUGH PRI INSTALLATION

1 : 50


B-B ELEVATION VIEW FROM GOULD STREET

1 : 50

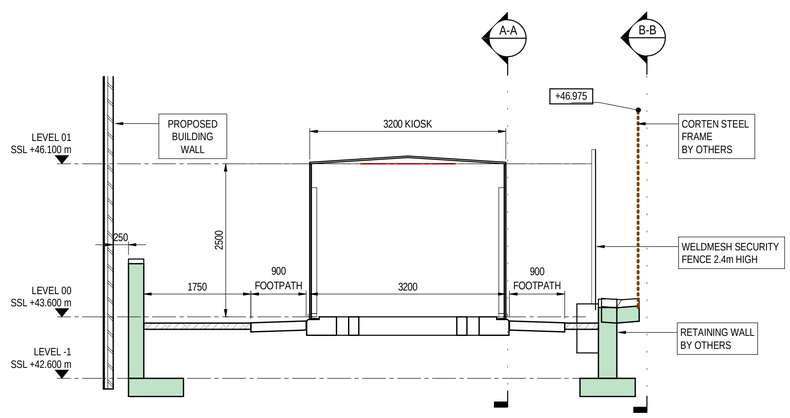

C-C SHORT SECTION THROUGH PRI INSTALLATION

1 : 50

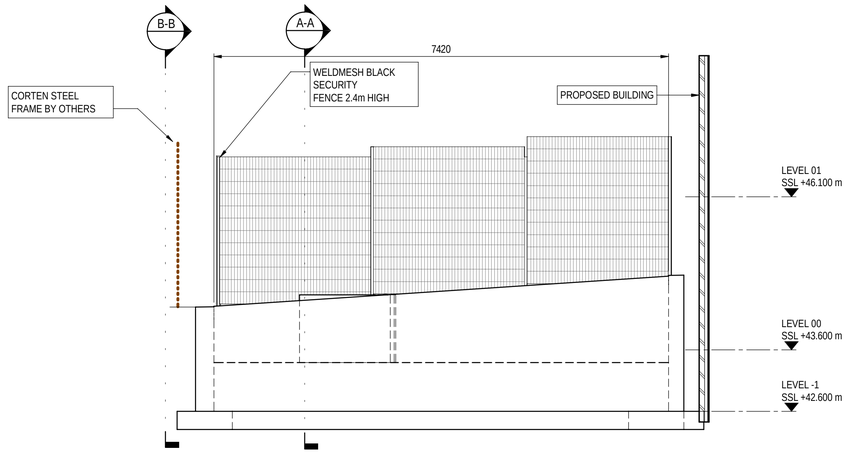

D-D ELEVATION ON SHORT SIDE

1 : 50

GRAPHIC SCALE: 1:50

DO NOT SCALE

KEY:

- CADENT RED LINE DEMISE BOUNDARY
- CORTEN STEEL FRAME - HEIGHT INDICATIVE DETAIL TO BE SHOWN ON THIRD PARTY DRAWING

NOTES:

RETAINING WALL SHOWN INDICATIVELY - TO BE DESIGNED BY OTHERS

PV SOLAR PANEL LOCATION TO BE FINALISED ON SITE

REV	DATE	BY	DESCRIPTION	CHK	APP
P4	18/03/2022	BH	FENCING DETAILS UPDATED	RA	MT
P3	22/02/2022	BH	UPDATED FOR PLANNING APPLICATION	RA	MT
P2	14/07/2021	BH	ARCHITECTURAL SCREENS ACCOMMODATED	MG	MG
P1	04/08/2020	BH	FIRST ISSUE	MG	

DRAWING STATUS: FOR INFORMATION

wsp
Manchester First Street, Manchester, M15 4RP, UK
T+ 44 (0) 161 200 5000, F+ 44 (0) 161 200 5001
http://www.wsp.com

CLIENT: CADENT

ARCHITECT:

PROJECT: GOULD STREET PRI REPLACEMENT

TITLE: MP/LP PRESSURE REDUCTION INSTALLATION GENERAL ARRANGEMENT

SCALE @ A1:	CHECKED:	APPROVED:
AS SHOWN	MG	MG

PROJECT NUMBER:	DESIGNED:	DRAWN:	DATE:
70067897	MG	BH	04/08/2020

DRAWING No: 70067897-WSP-00-01-DR-CV-0001 REV: P4

© WSP UK Ltd

\\Uk.wspgroup.com\Central Data\Projects\70085xxx\70085522 - Cadent - Gould Street Detailed Design\03 WIP\CV Civil\02 Models\70067897-WSP-01-XX-M3-CV-0001-S1 - Gould Street MP-LP 210714_MP.rvt 22/02/2022 09:25:02

Last saved in Autodesk Revit 2021.