
ALBERT SQUARE

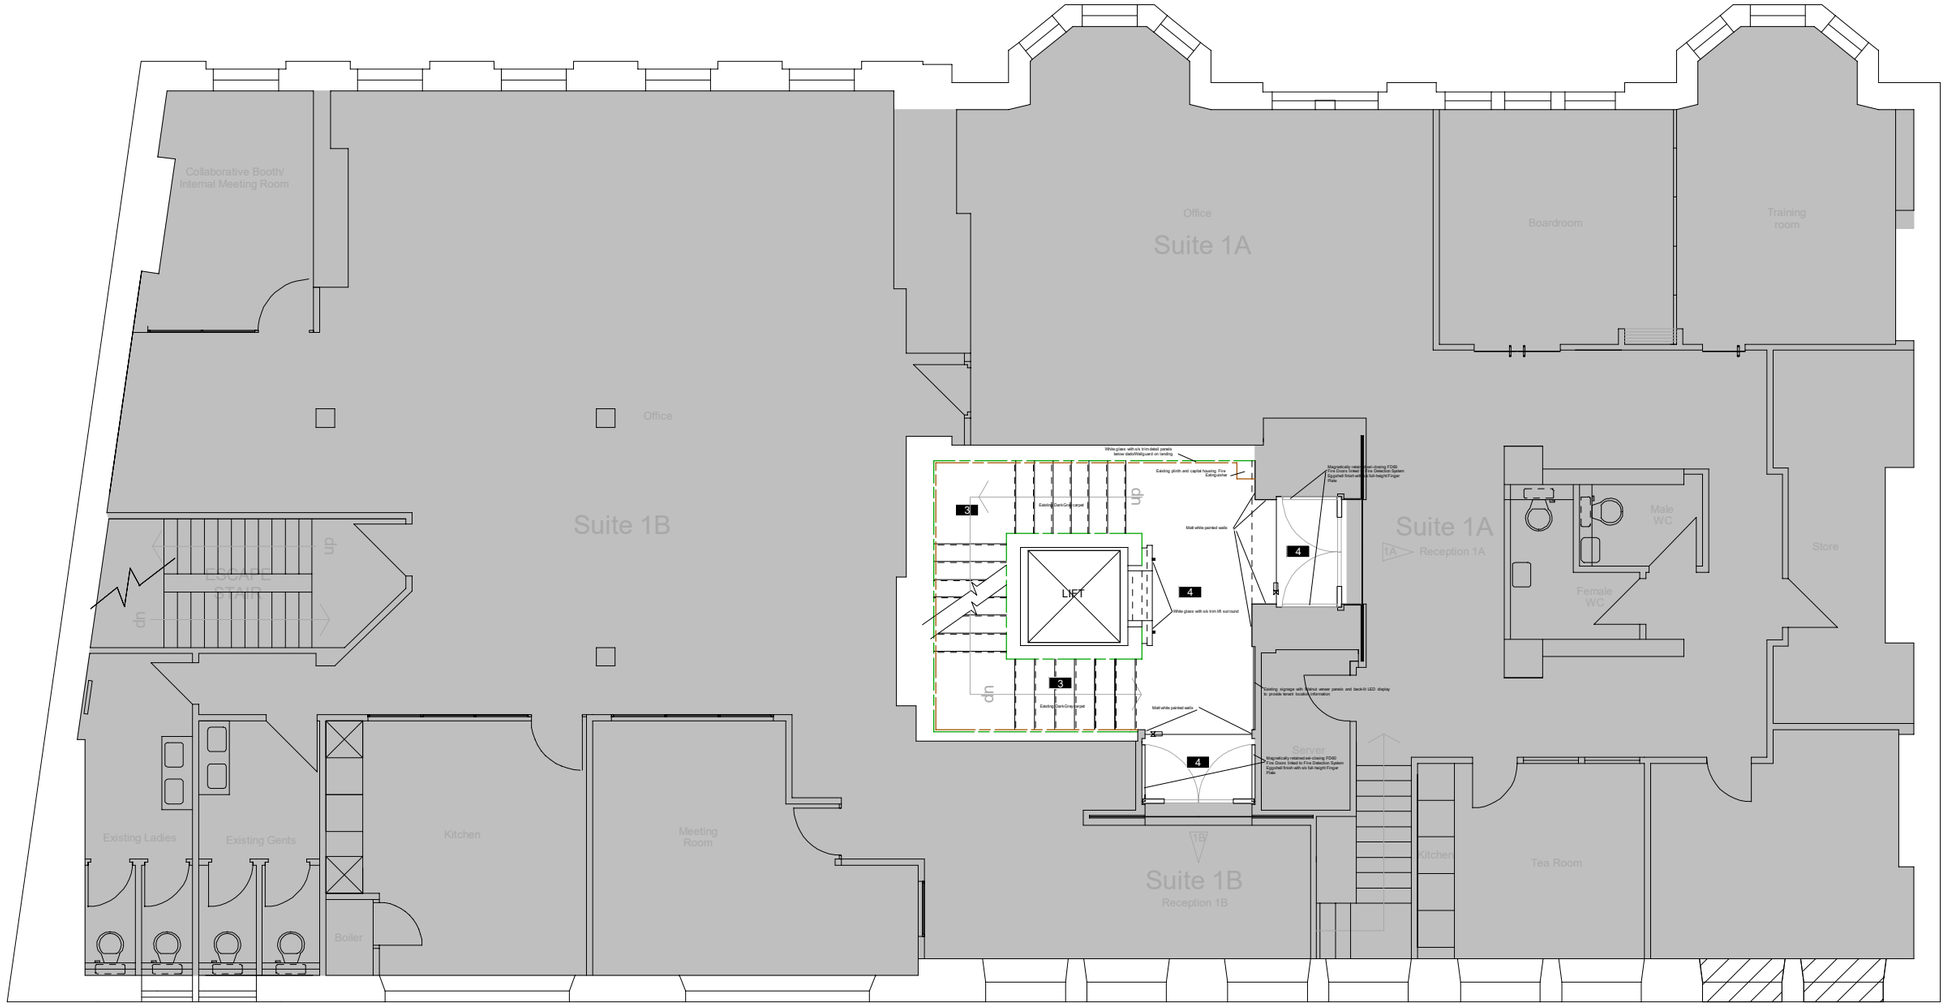

COUNTY STREET

DECOR KEY

Existing dark grey Tektura wallcovering

Wall guard panels in Marghstone with s/s trim

FLOORING KEY

3 Existing dark grey carpeting

4 Existing Grey carpet with Light blue centre panel.

REVISIONS	DESCRIPTION		
E		DATE	
D		DATE	
C		DATE	
B		DATE	
A		DATE	
DRWG No	10125-11	SCALE	1:100/A3
	CH_F1_2025CommonAreas_DecorExisting.tcw		
TITLE	CH Floor1 Existing Common Areas Decor	FLOOR	First
LOCATION	Carlton House : 16-18 Albert Square : Manchester	SUITE	N/A
CLIENT	Carlton House Securities Ltd	DATE	08/08/2025

1 2 3 4 5 6 7 8 9 10 SCALE : METRES 20

DESIGN DEPARTMENT | 07888 684353