


PORTLAND STREET
EXISTING ELEVATION
Scale @ 1:100



PORTLAND STREET
PROPOSED ELEVATION
Scale @ 1:100

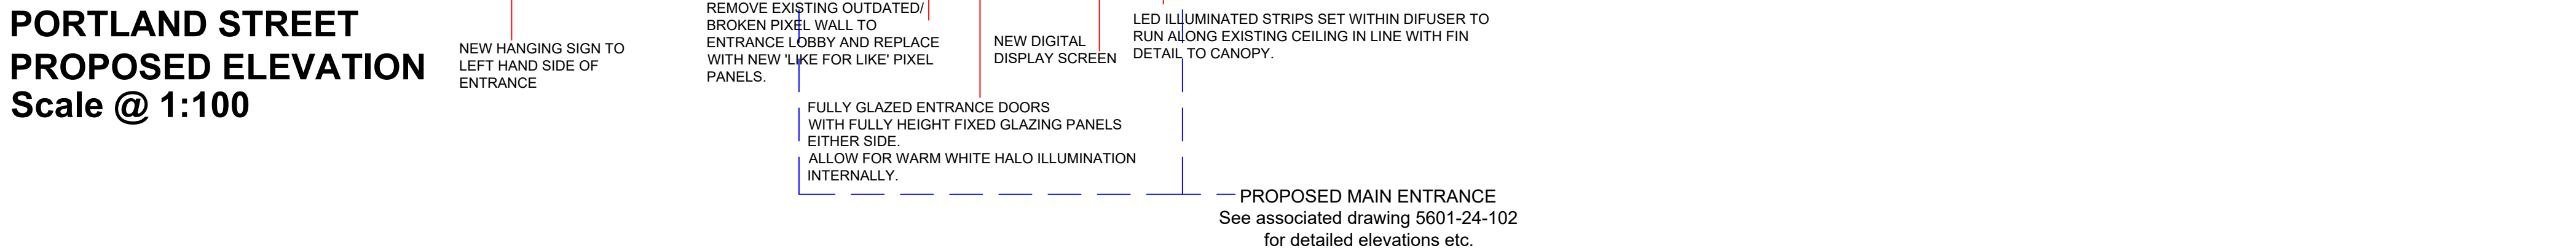

EXISTING EXTERIOR
IMAGE



PROPOSED
DESIGN INTENT

REV:	DESCRIPTION:	DATE:	PROJECT:	CLIENT:	SCALE:	INFORMATION:
A	PROPOSED CANOPY DESIGN. SHIRTLEUP UTILISING EXISTING STRUCTURE/ CANOPY WITH ADDITION OF EDGE PROFILE AND LED ILLUMINATION (SIDE STRIP AND ADDITIONAL SECTIONS BELOW GLASS).	22.10.24	EXISTING & PROPOSED EXTERNAL ELEVATIONS	GENTING CASINO'S	1:100 @ A1	COMMENT:
B	EXISTING CANOPY TO BE RETAINED AND ALUMINIUM ILLUMINATED EDGE DETAIL ADDED TO STRUCTURE.	18.11.24	DATE:	26.07.2024	DRAWN BY:	APPROVAL:
C	FIXINGS FOR EXISTING HANGING SIGN TO RIGHT HAND SIDE OF ENTRANCE TO BE RETAINED. REPLACE SIGN WITH NEW.	13.12.24	DRAWING NO.:	5601-024-101	REVISION:	TENDER:
D	AMENDMENTS TO EXTERNAL PROPOSAL IN LINE WITH MDC COMMENTS/ DISCUSSION.	07.10.25	REVISION:	D	CONSTRUCTION:	

DAKOTA
HOUSE OF DESIGN

1 DINDALE PLACE
SANDYFORD
NEWCASTLE UPON TYNE
NE2 1BD
UNITED KINGDOM

WWW.DAKOTAHOUSEOFDESIGN.COM T: +44(0)191 2610261