
No part of this drawing or data file may be reproduced without the prior written permission of the Strategic Director of Highways, Transport & Engineering or approved representative.
Contains OS Data © Crown copyright and database rights 2017 Ordnance Survey 100019568.

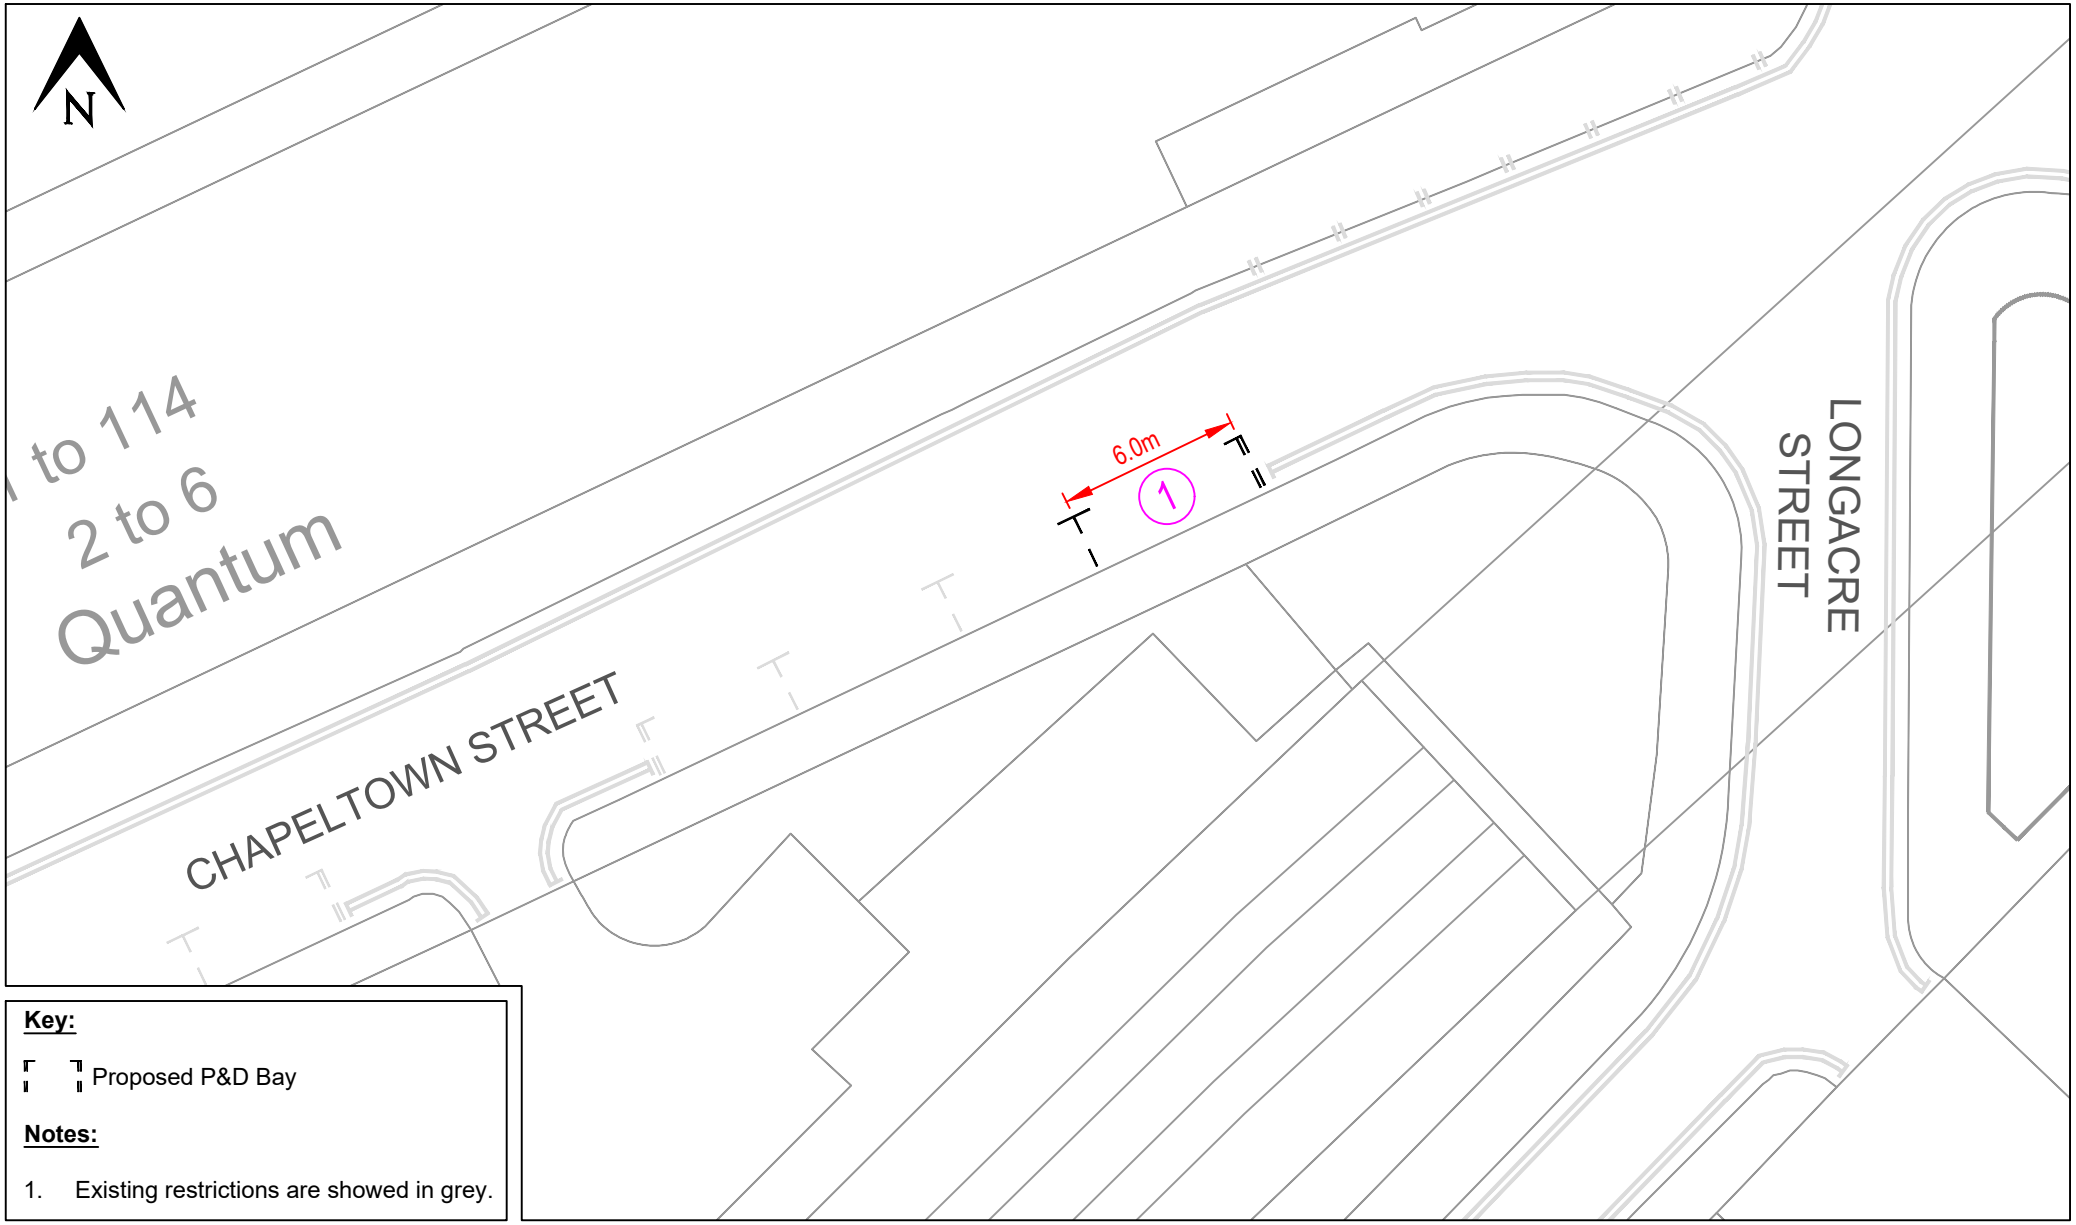

Key:

Proposed P&D Bay

Notes:

1. Existing restrictions are showed in grey.

PROJECT TITLE	DRAWING TITLE							
210289T Proposed P&D Bays	Proposed P&D Bays Location 01 (Chapeltown Street)	**Highways** **Neighbourhoods Directorate** PO Box 532 Town Hall Manchester M60 2LA					MANCHESTER CITY COUNCIL	
		SIZE	SCALE	DATE	DRAWN	CHECKED	APPROVED	DRAWING NUMBER / REV
		A4	1:250	26/07/2024	RD	FL	SC	210289T-MCC-MBS-DR-C-1200-001 / B

CAD File : H:\Highways\Data\Infrastructure\Design\Projects\2022-23\210289T TRO Sec 278 Mayfield, Baring St\04 Design and Dwgs\04 Detailed\Current\P&D Bays\210289T-MCC-MBS-DR-C-1200-00-Rev-B.dwg

0 10 mm